

OUTSIDE

C-E

VOL. 2

1917

Vol. 2
Outside
C.E.

365

Assessors Map Book
of
SACRAMENTO COUNTY
(Outside City Limits)
Accompanying Assessors Roll
for
1917

I hereby certify that the following is a true and correct Map of the lands embraced within the boundaries of **SACRAMENTO COUNTY (Outside City Limits)** exclusive of Sacramento City as drawn and compiled by me from official data and surveys of record.

Sacramento March 1st 1917

County Surveyor.

Mapped.


366

CALIFORNIA ACRES

TRACT No.1
located in
Sections 3-4 T5N.R7E.
Scale: 1" = 400 ft.

Alabama S.D.

All blanks below assessed to California Acres Co. ✓

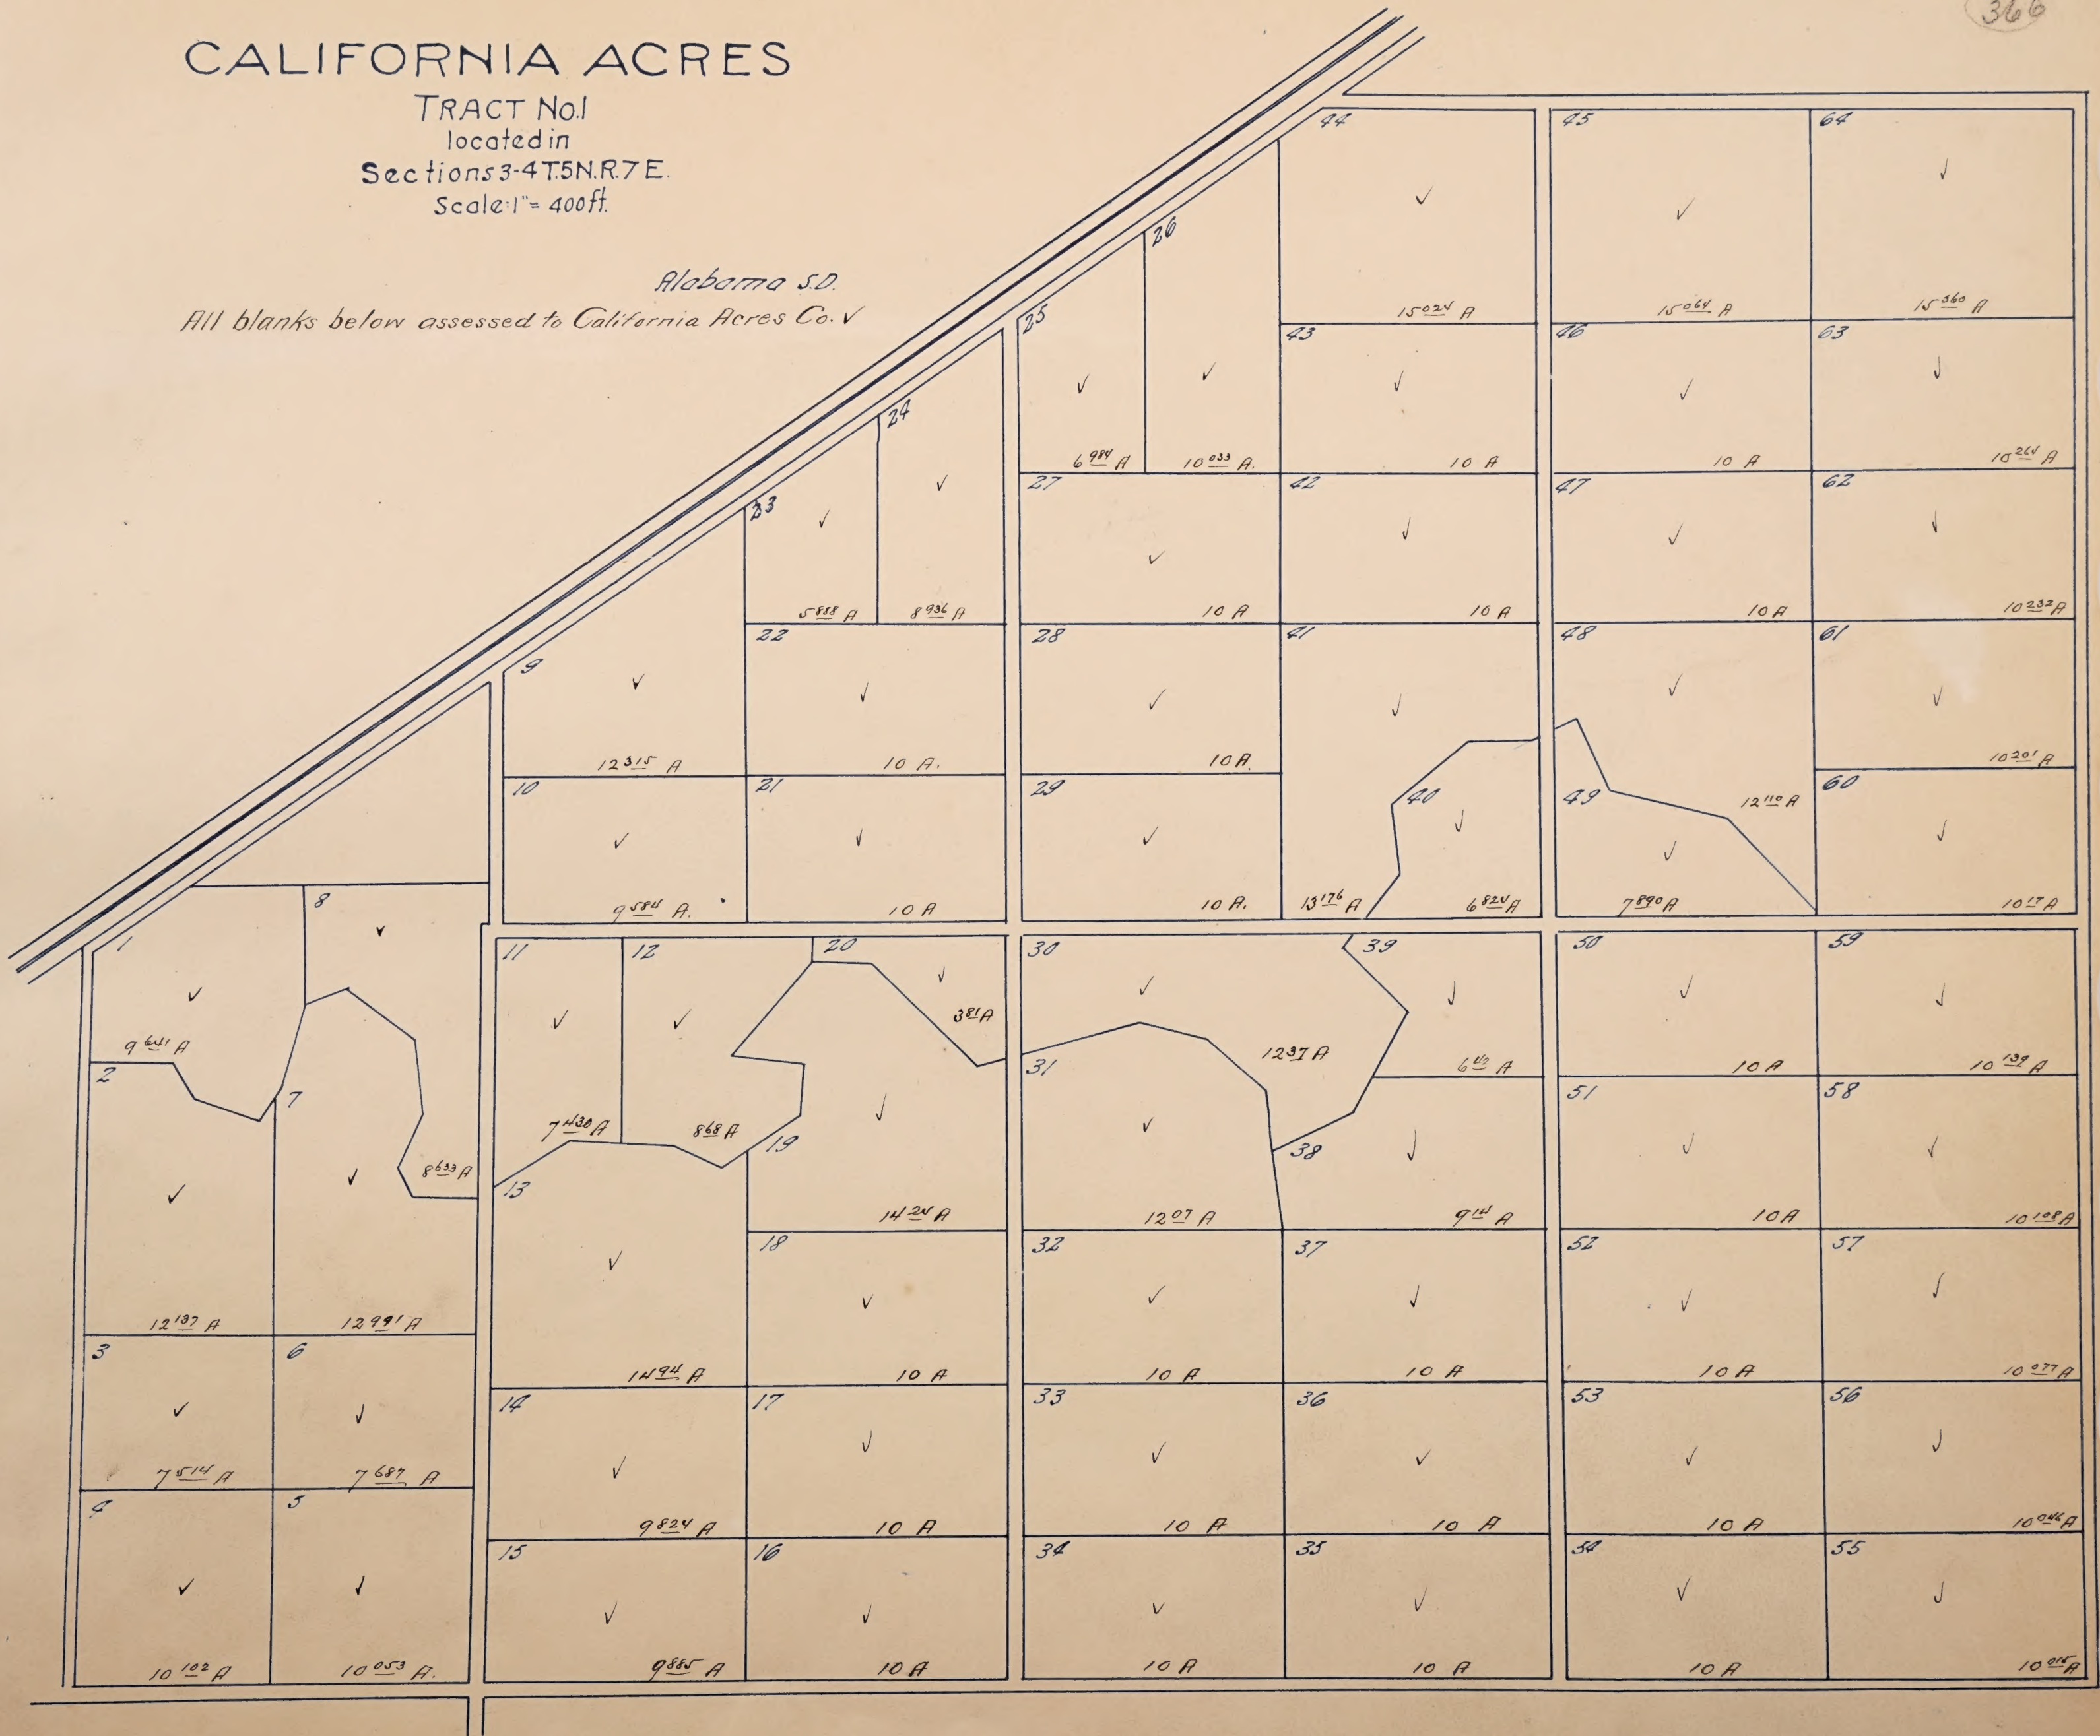


Mapped.

CAMELLIA ACRES
BEING THE
S.W. ¼ of Sec. 31, T. 8 N., R. 6 E.
Scale 1" = 300'

367

All blanks below assessed to T. Wah Hing and Song Hing ✓

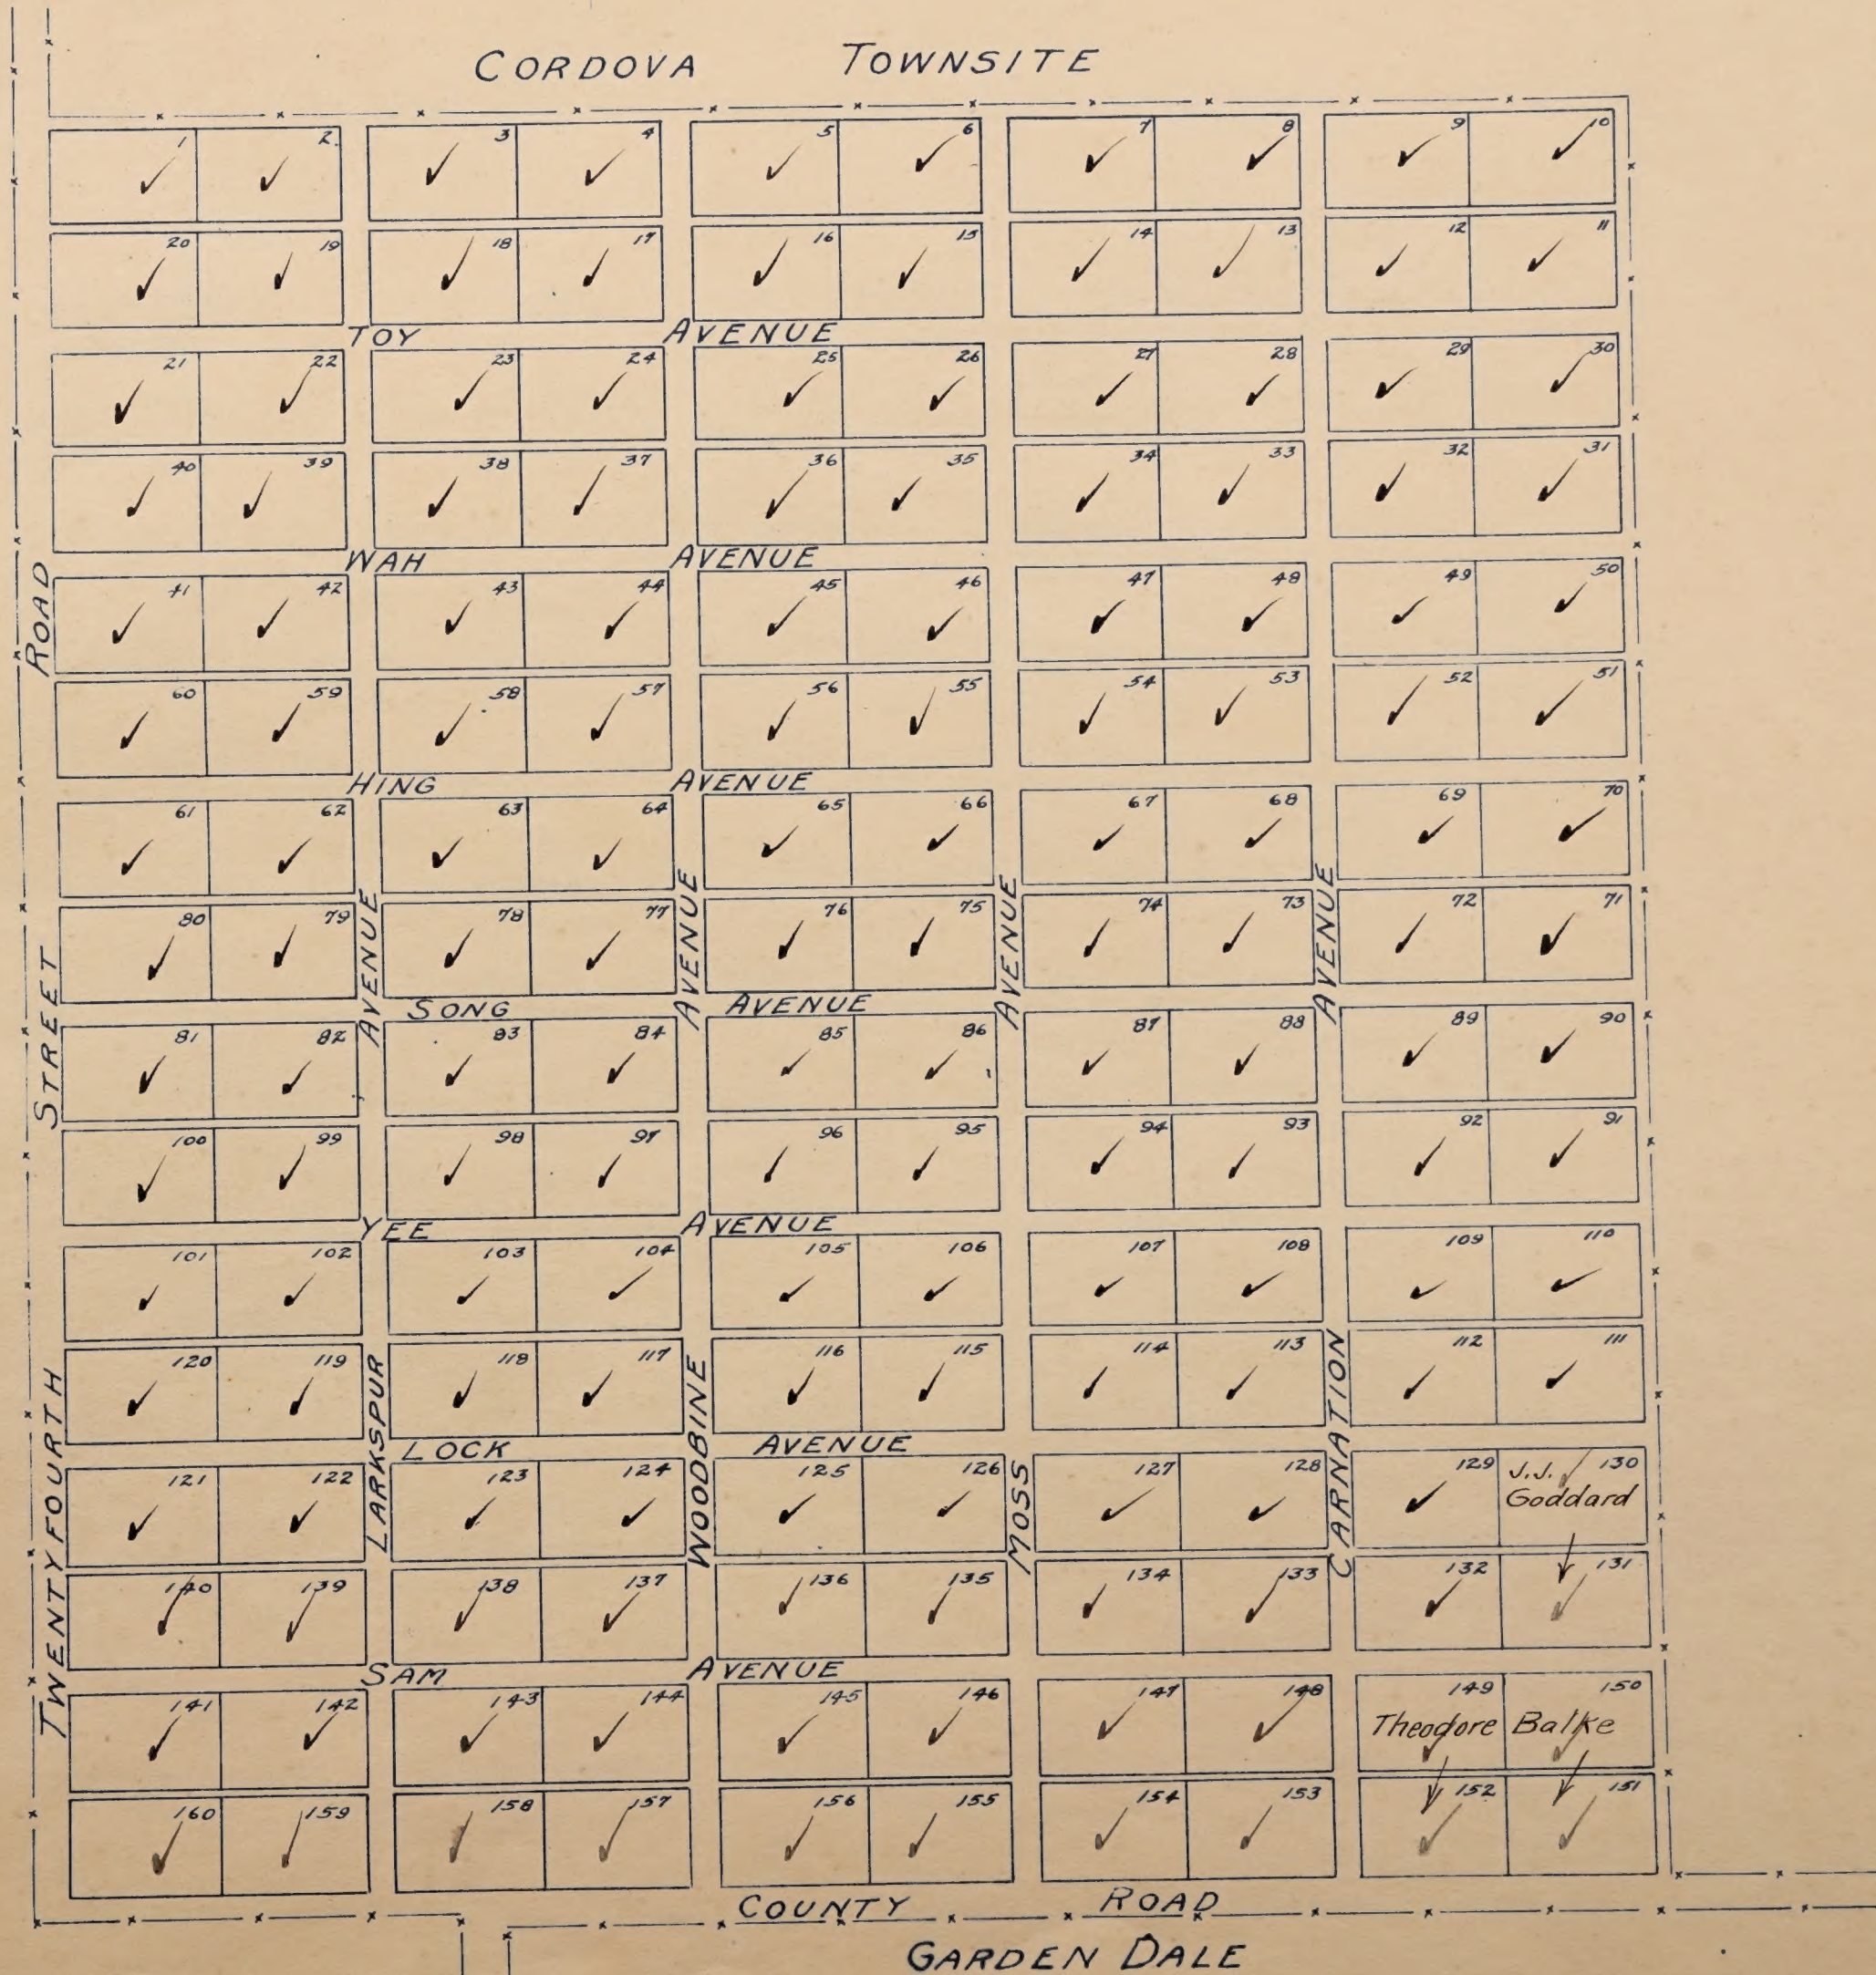

Mapped.

CAMELLIA HEIGHTS

LOCATED IN THE
N.E. 1/4 of Sec. 19, T8N., R.5E
Scale: 125' = 1"

369

Goldberg S.D.

PALMETTO

HEIGHTS

108	Nellie & Edw. Everett	
107	Guie Sam Dong	
106	Nellie & Edw. Everett	
103	104	105
✓	✓	Theodore J. Milliken ✓

109	Nellie & Edw. Everett	
110	✓	
111	✓	
112	113	114
✓	✓	✓

TERRACE AVENUE

ZETZ SUBDIVISION

LAUREL

AVENUE

STREET

STREET

STREET

PINE

MAPLE

HICKORY

61	Fay Brewer
62	✓
63	✓
64	✓
65	✓
66	Ray C. Waring
67	Blanche Clark
68	✓
69	✓
70	✓
71	✓
72	✓
73	✓
74	✓
75	✓

90	Chas. M. Campbell
89	✓
88	✓
87	✓
86	Fay Brewer
85	✓
84	L. Bloomberg
83	Fay Brewer
82	L. Bloomberg
81	Frank Brewer
80	✓
79	✓
78	✓
77	✓
76	✓

ALLEY

ALLEY

Checked in door age.

91	Frank Brewer
92	✓
93	✓
94	✓
95	✓
96	✓

102	Frank Brewer
101	✓
100	✓
99	✓
98	✓
97	✓

ALLEY

G O U L D

Mapped.

CAMELLIA PARK


LOCATED IN
Sec's 29 & 30 T8N.R5E.

Scale: 200'=1"

Pacific SD.

All blanks below assessed to Song Hing

370

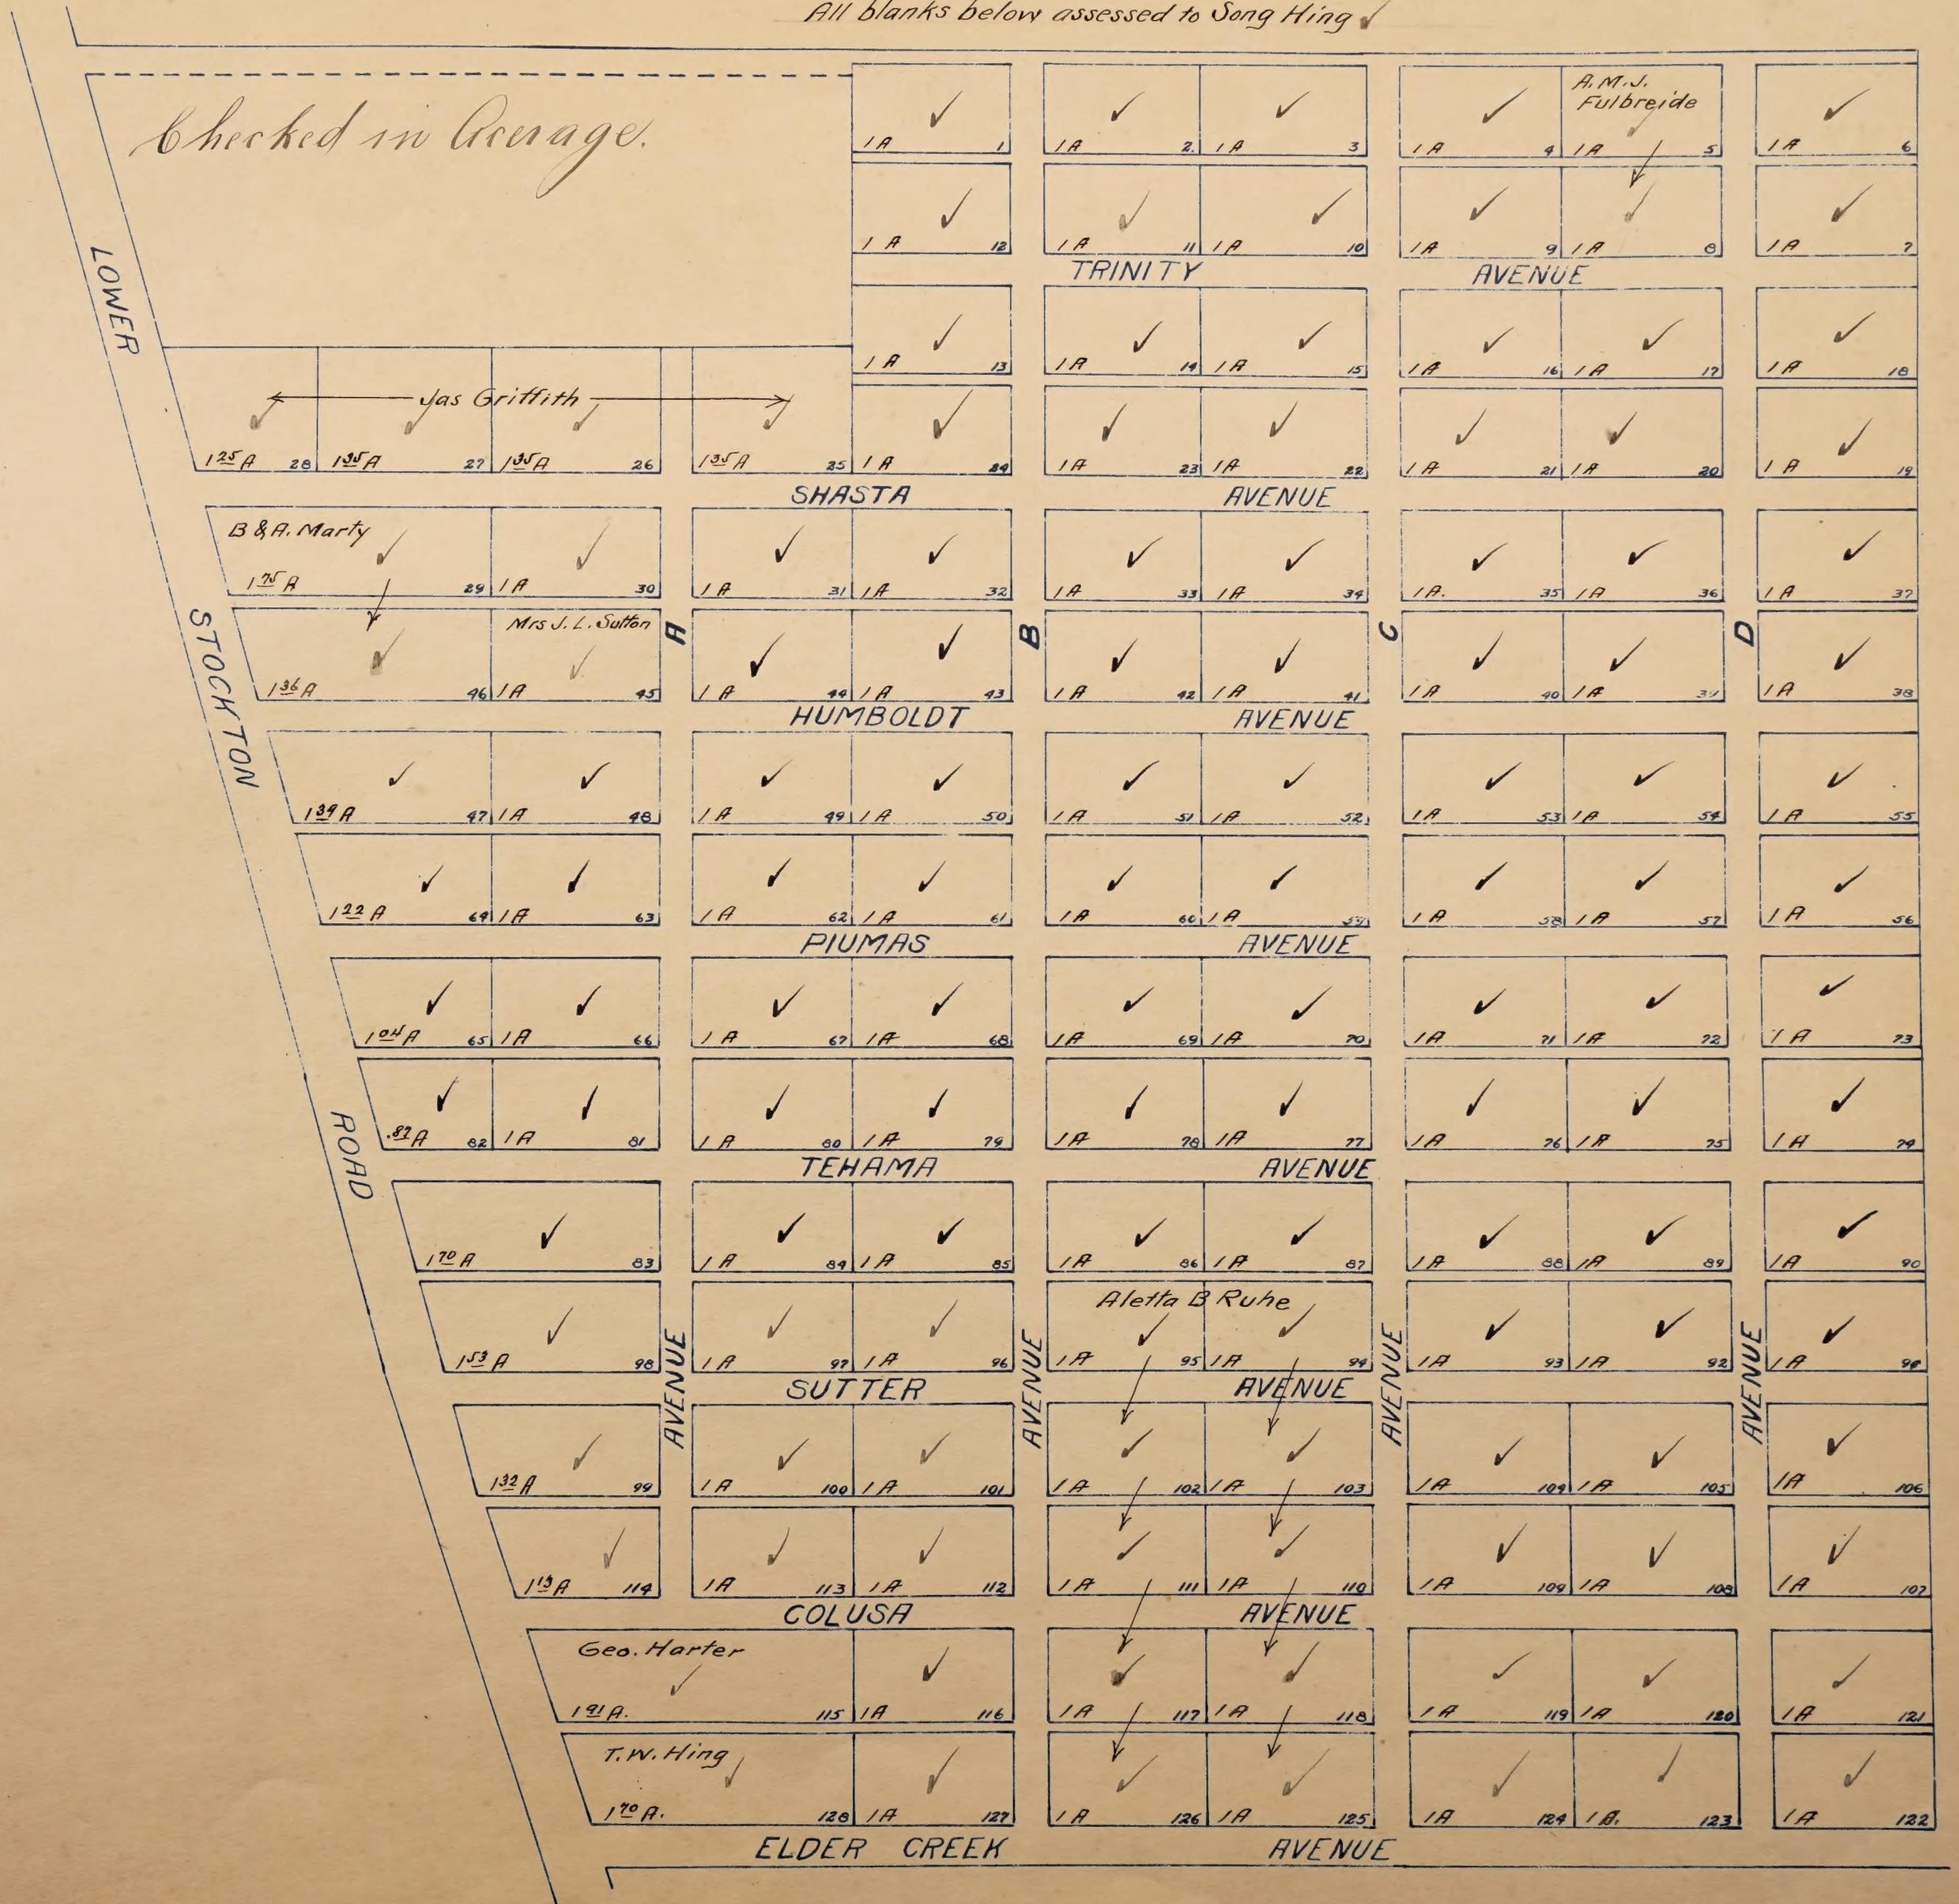

Mapped.


371

CARDWELL COLONY.

Scale, 10 chains = 1 inch

ORANGE VALE S. D.

All blanks below assessed to P.S. & B.F. Driver

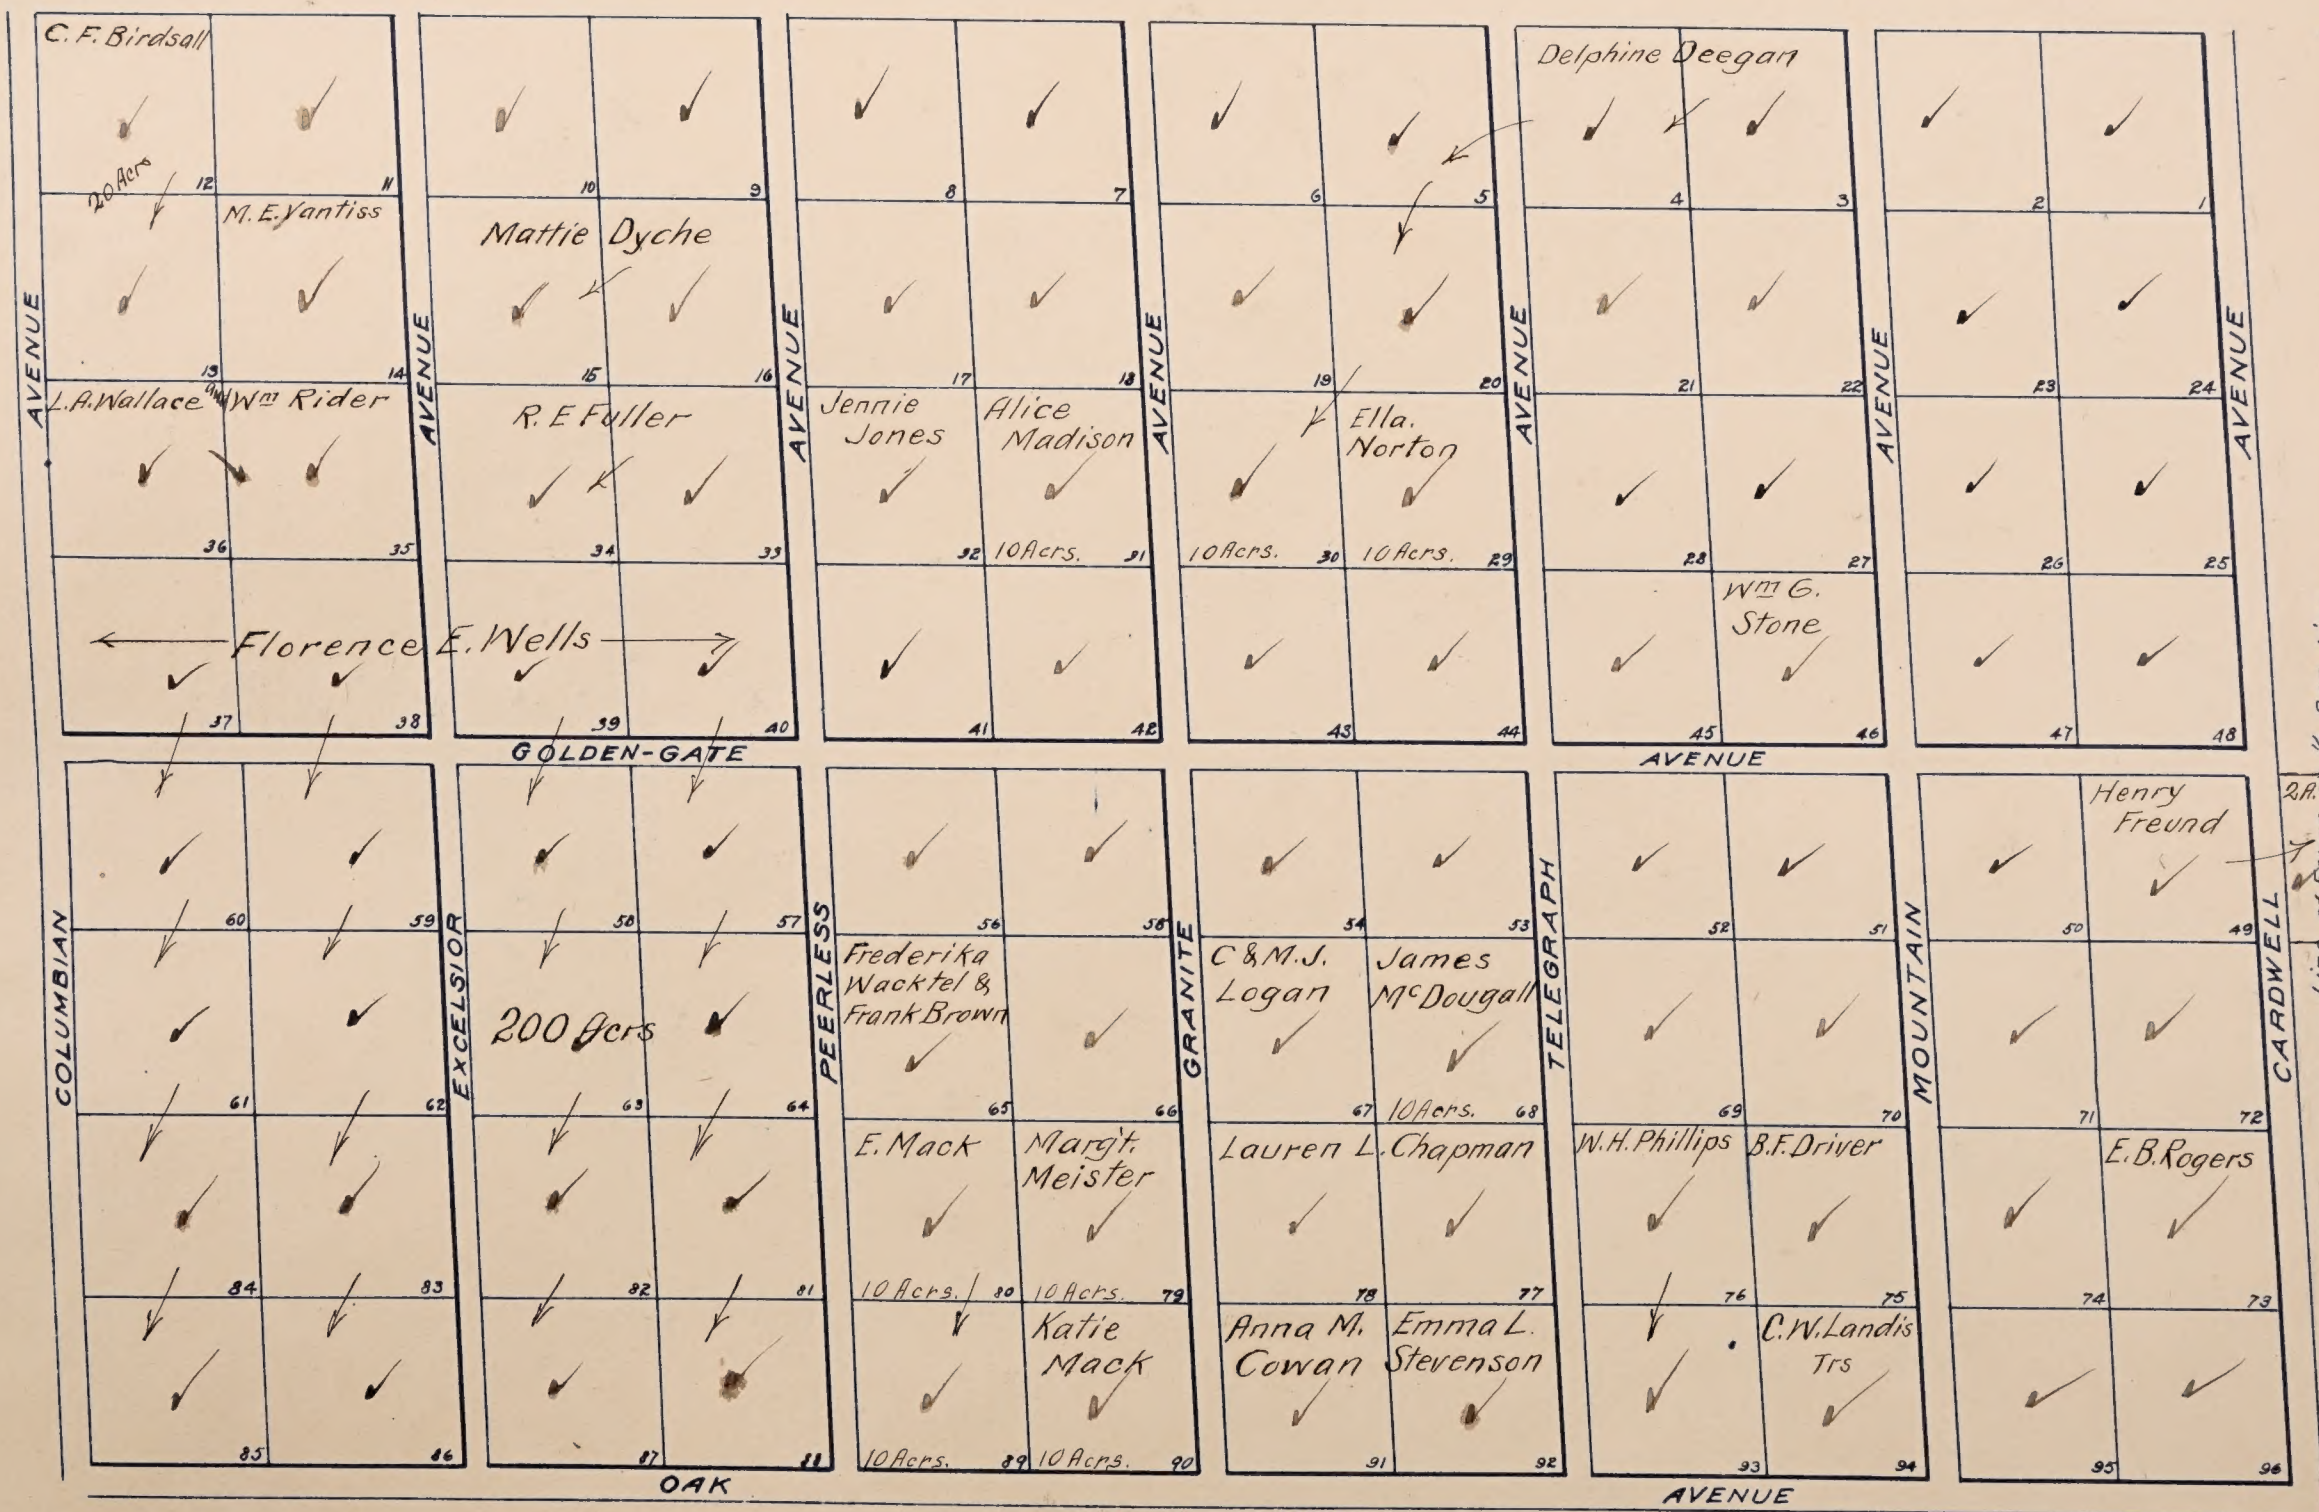


Mapped.

CARLETON

LOCATED IN THE
N. 1/2 of Sec. 24, T. 8 N., R. 5 E.
Scale: 100' = 1"

372

All blanks below assessed to Hickman Inv. Co. ✓ *Fremont Sutter S.D.*

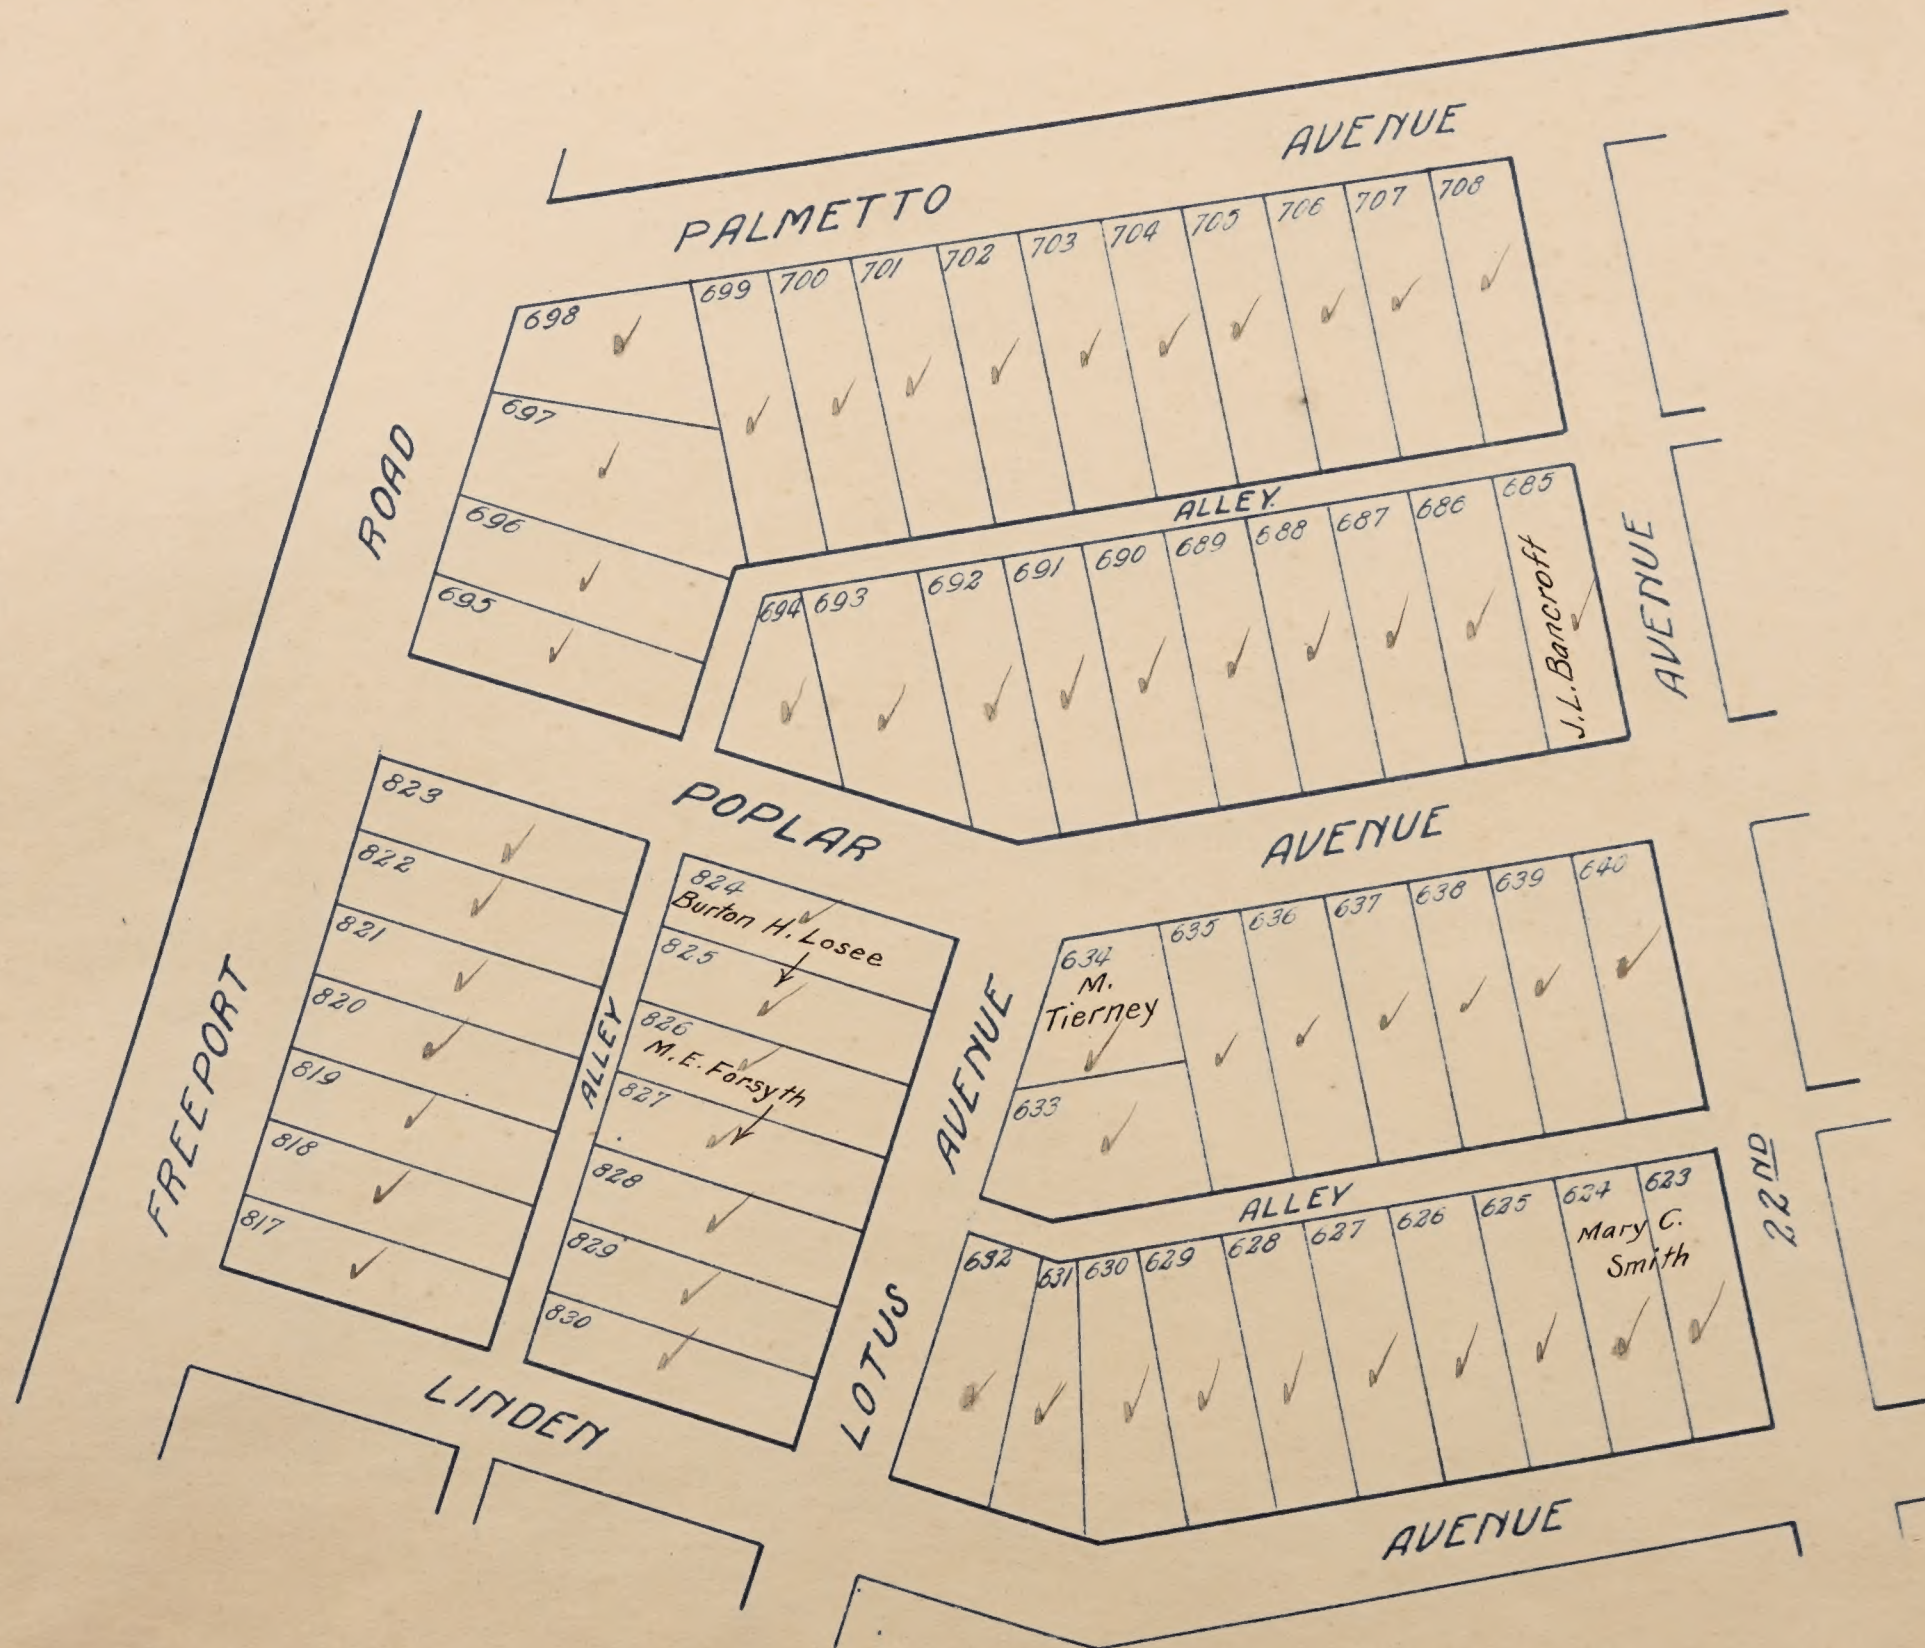

Mapped.

CARLETON

LOCATED IN THE
N. 1/2 of Sec. 24, T. 8 N., R. 5 E.
Scale: 100' = 1"

All blanks below assessed to Hickman Inv. Co. ✓

Wm. S. Sutter
Sutter S.D.



Mapped.

374

CARLETON

LOCATED IN THE
N. 1/2 of Sec. 24, T. 8 N., R. 5 E.

Scale: 100' = 1"

All blanks below assessed to Hickman Inv. Co.

Fremont S.D.




CARLETON

LOCATED IN THE
N. 1/2 of Sec. 24, T. 8 N., R. 5 E.

Scale: 100' = 1"

All blanks below assessed to Hickman Inv. Co. ✓

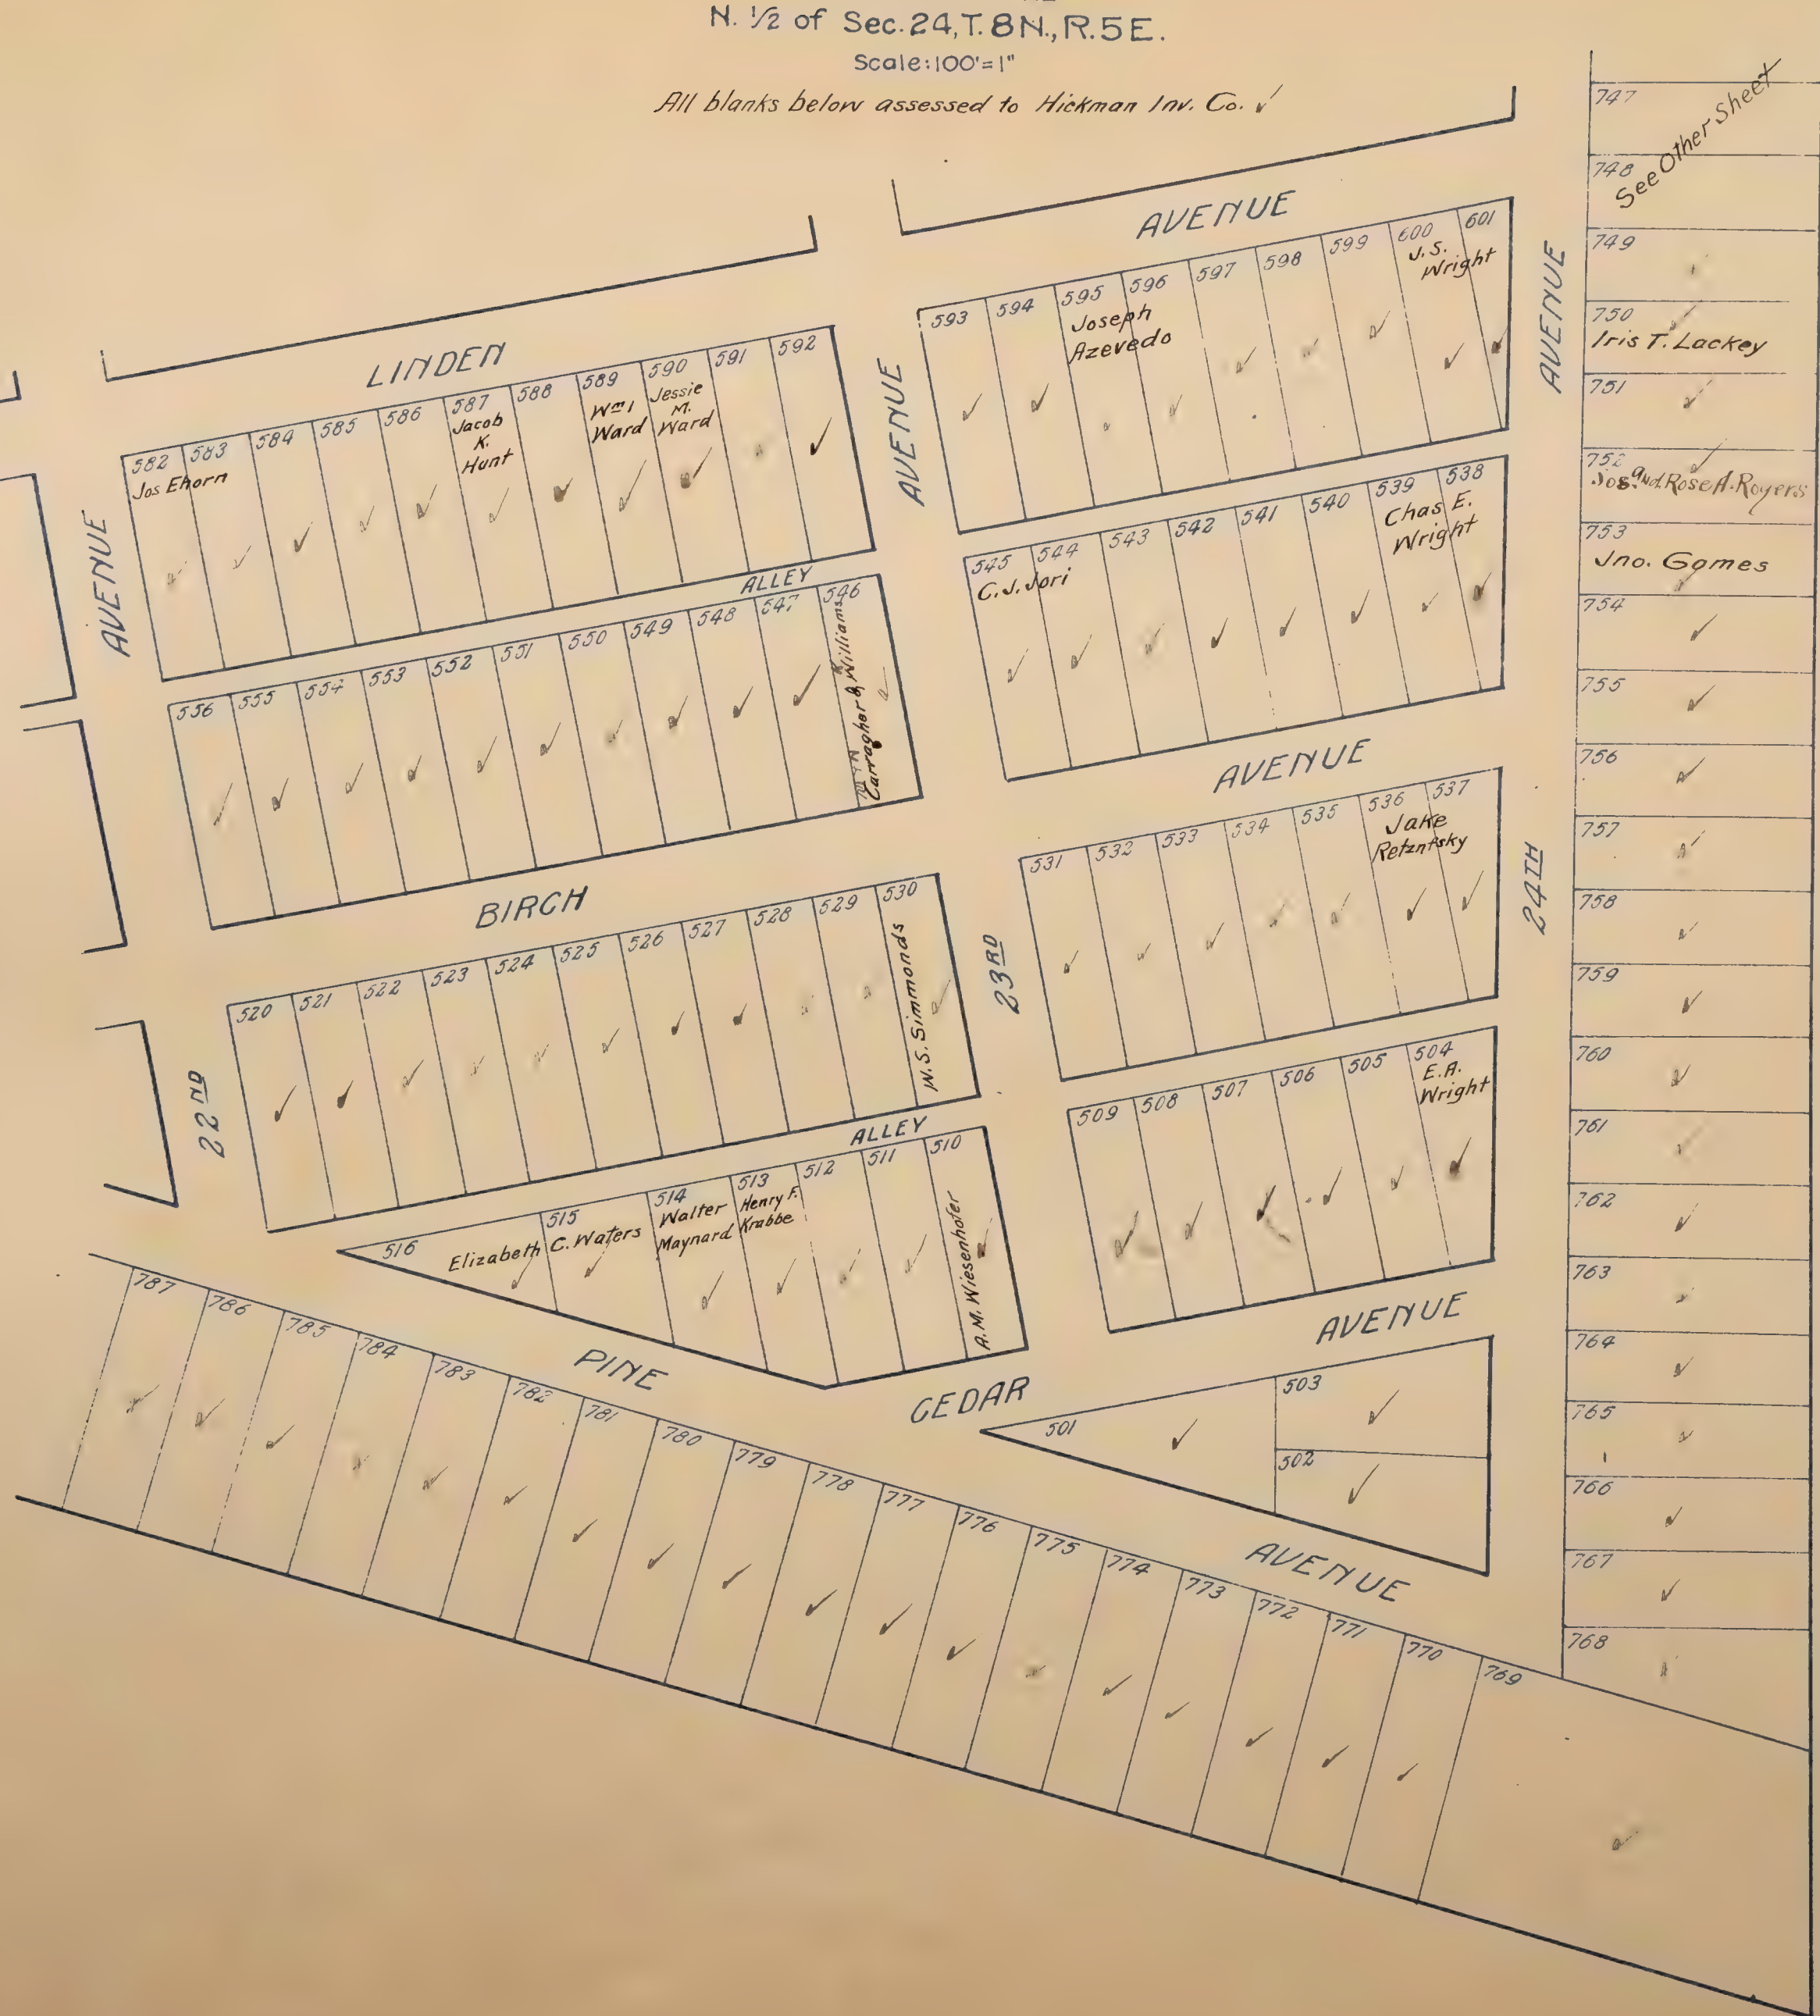


Mapped.

CARMICHAEL COLONY

LOCATED IN
San Juan Grant
Scale 2:600' = 1"

San Juan SD.

All blanks below assessed to Rex Realty Co.

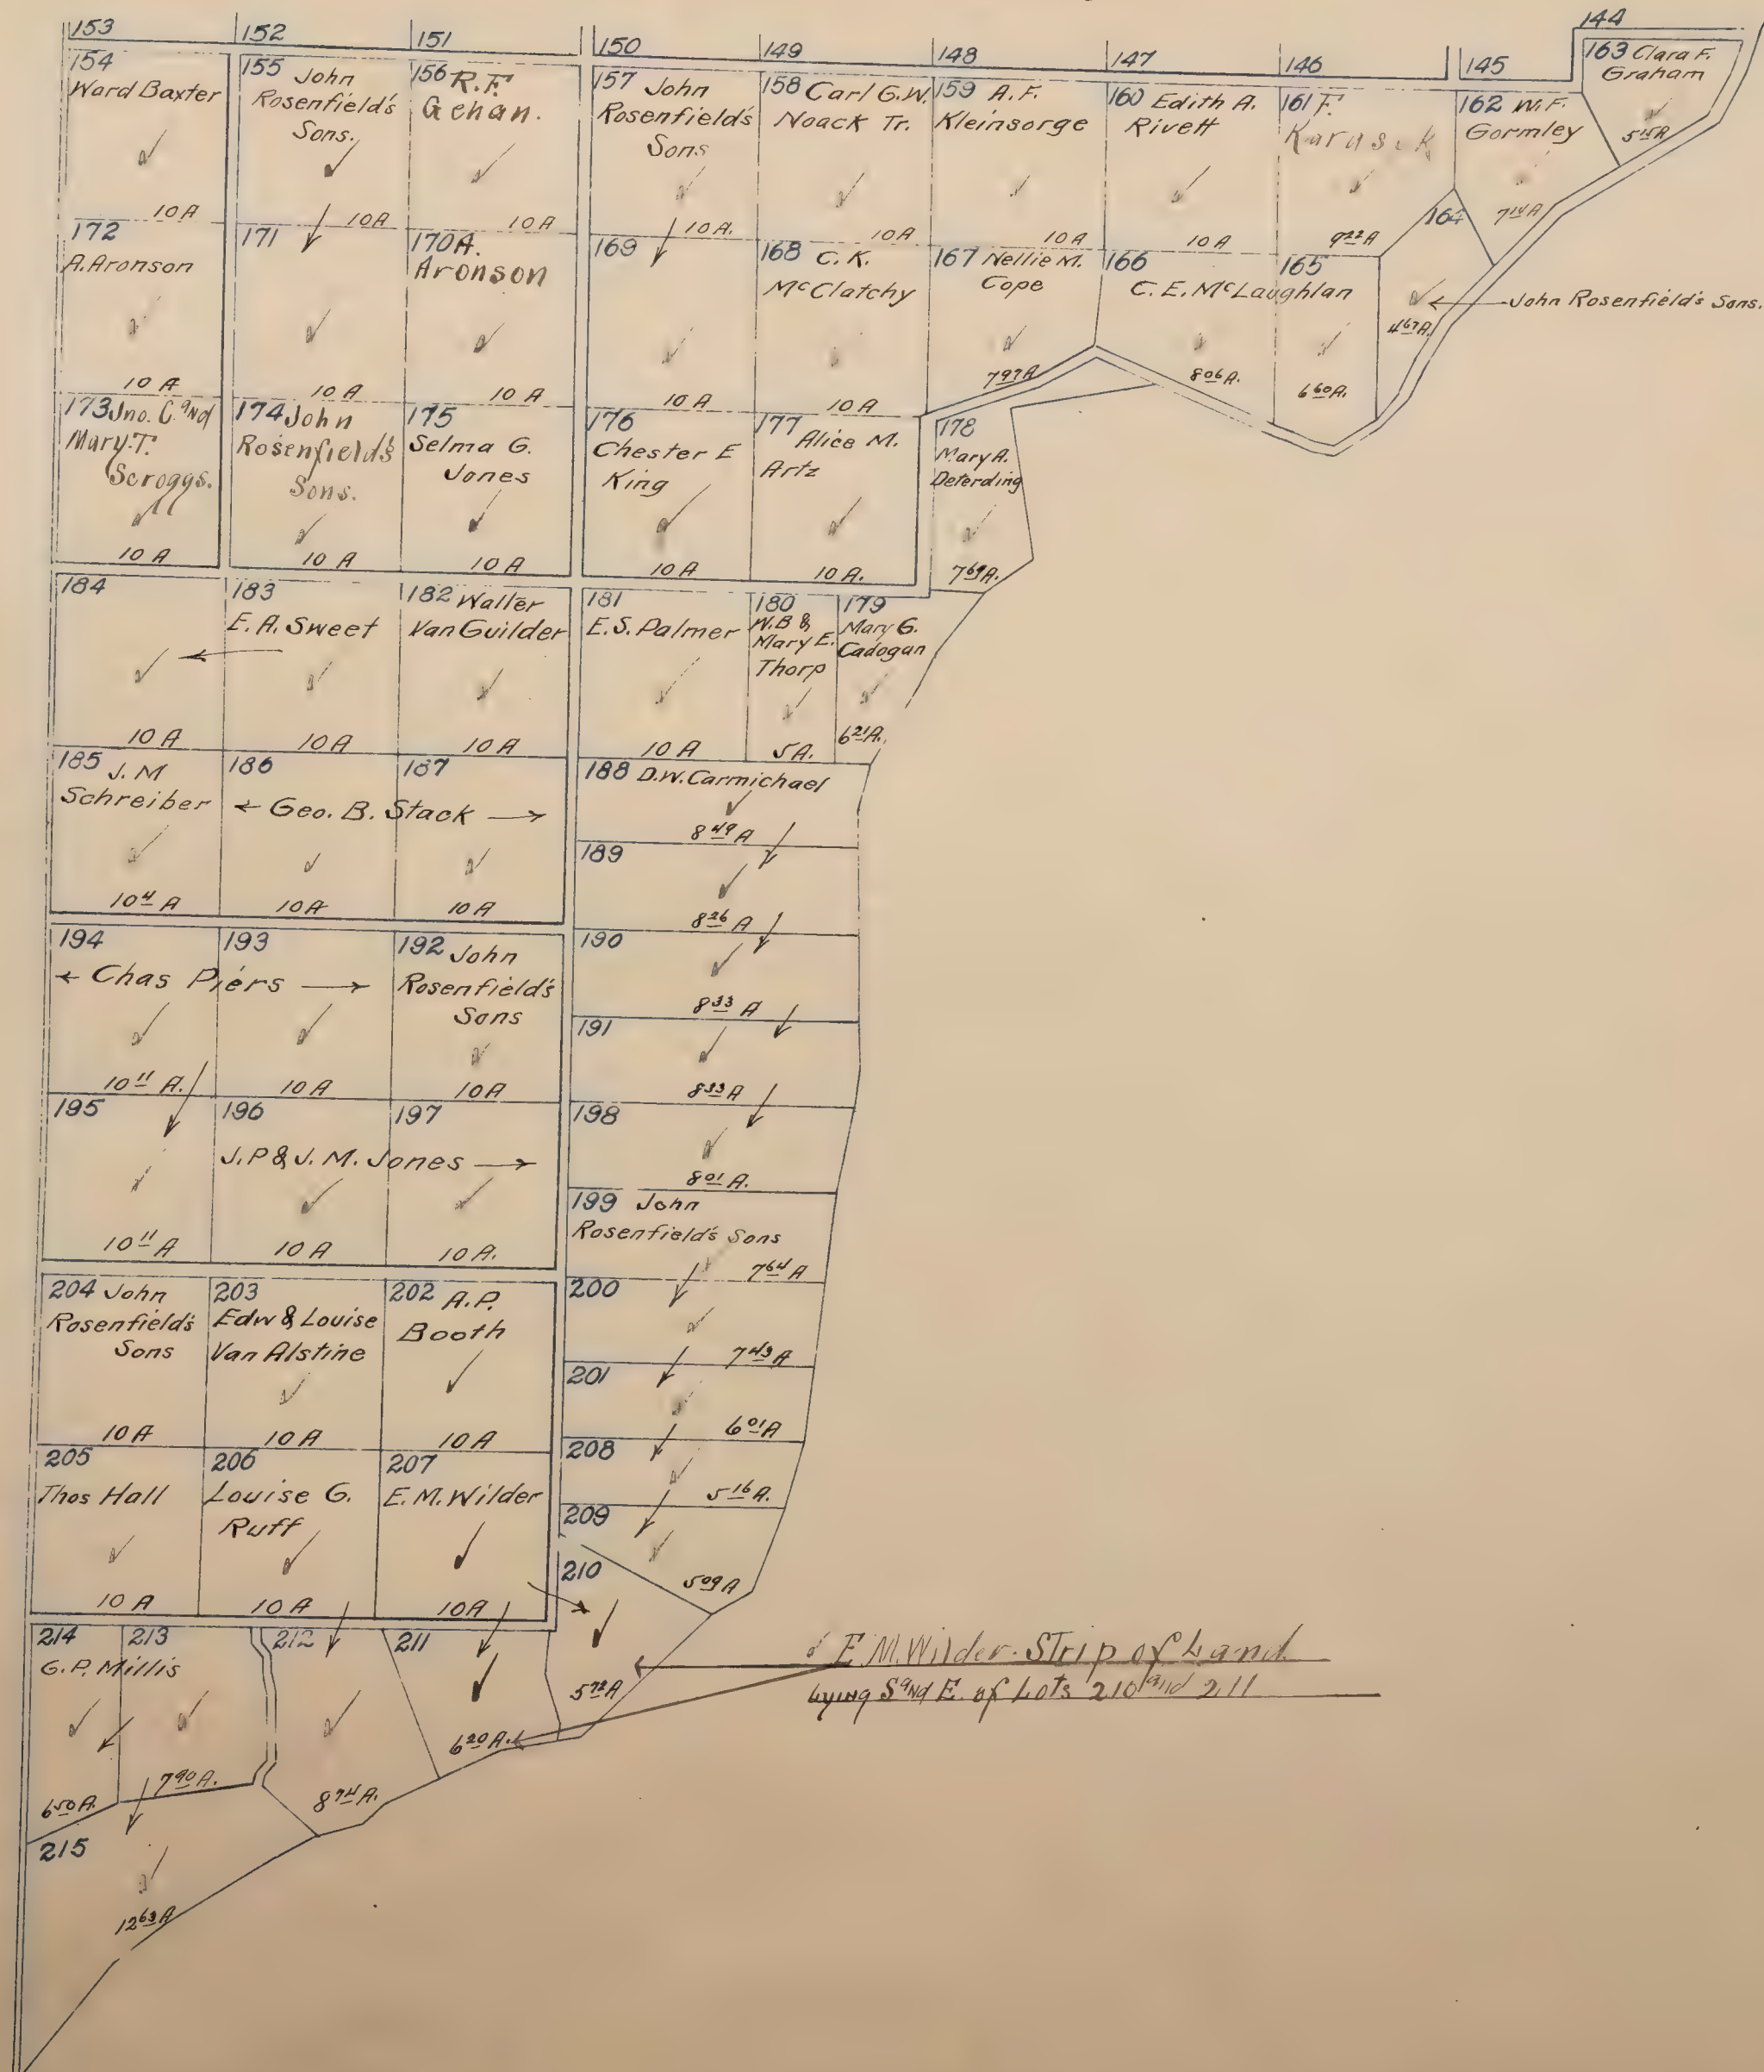


Carmichael

CARMICHAEL COLONY

LOCATED 1'
San Juan Grant
Scale: 600' = 1"

San Juan 51

All blanks below assessed to Rex Realty Co.

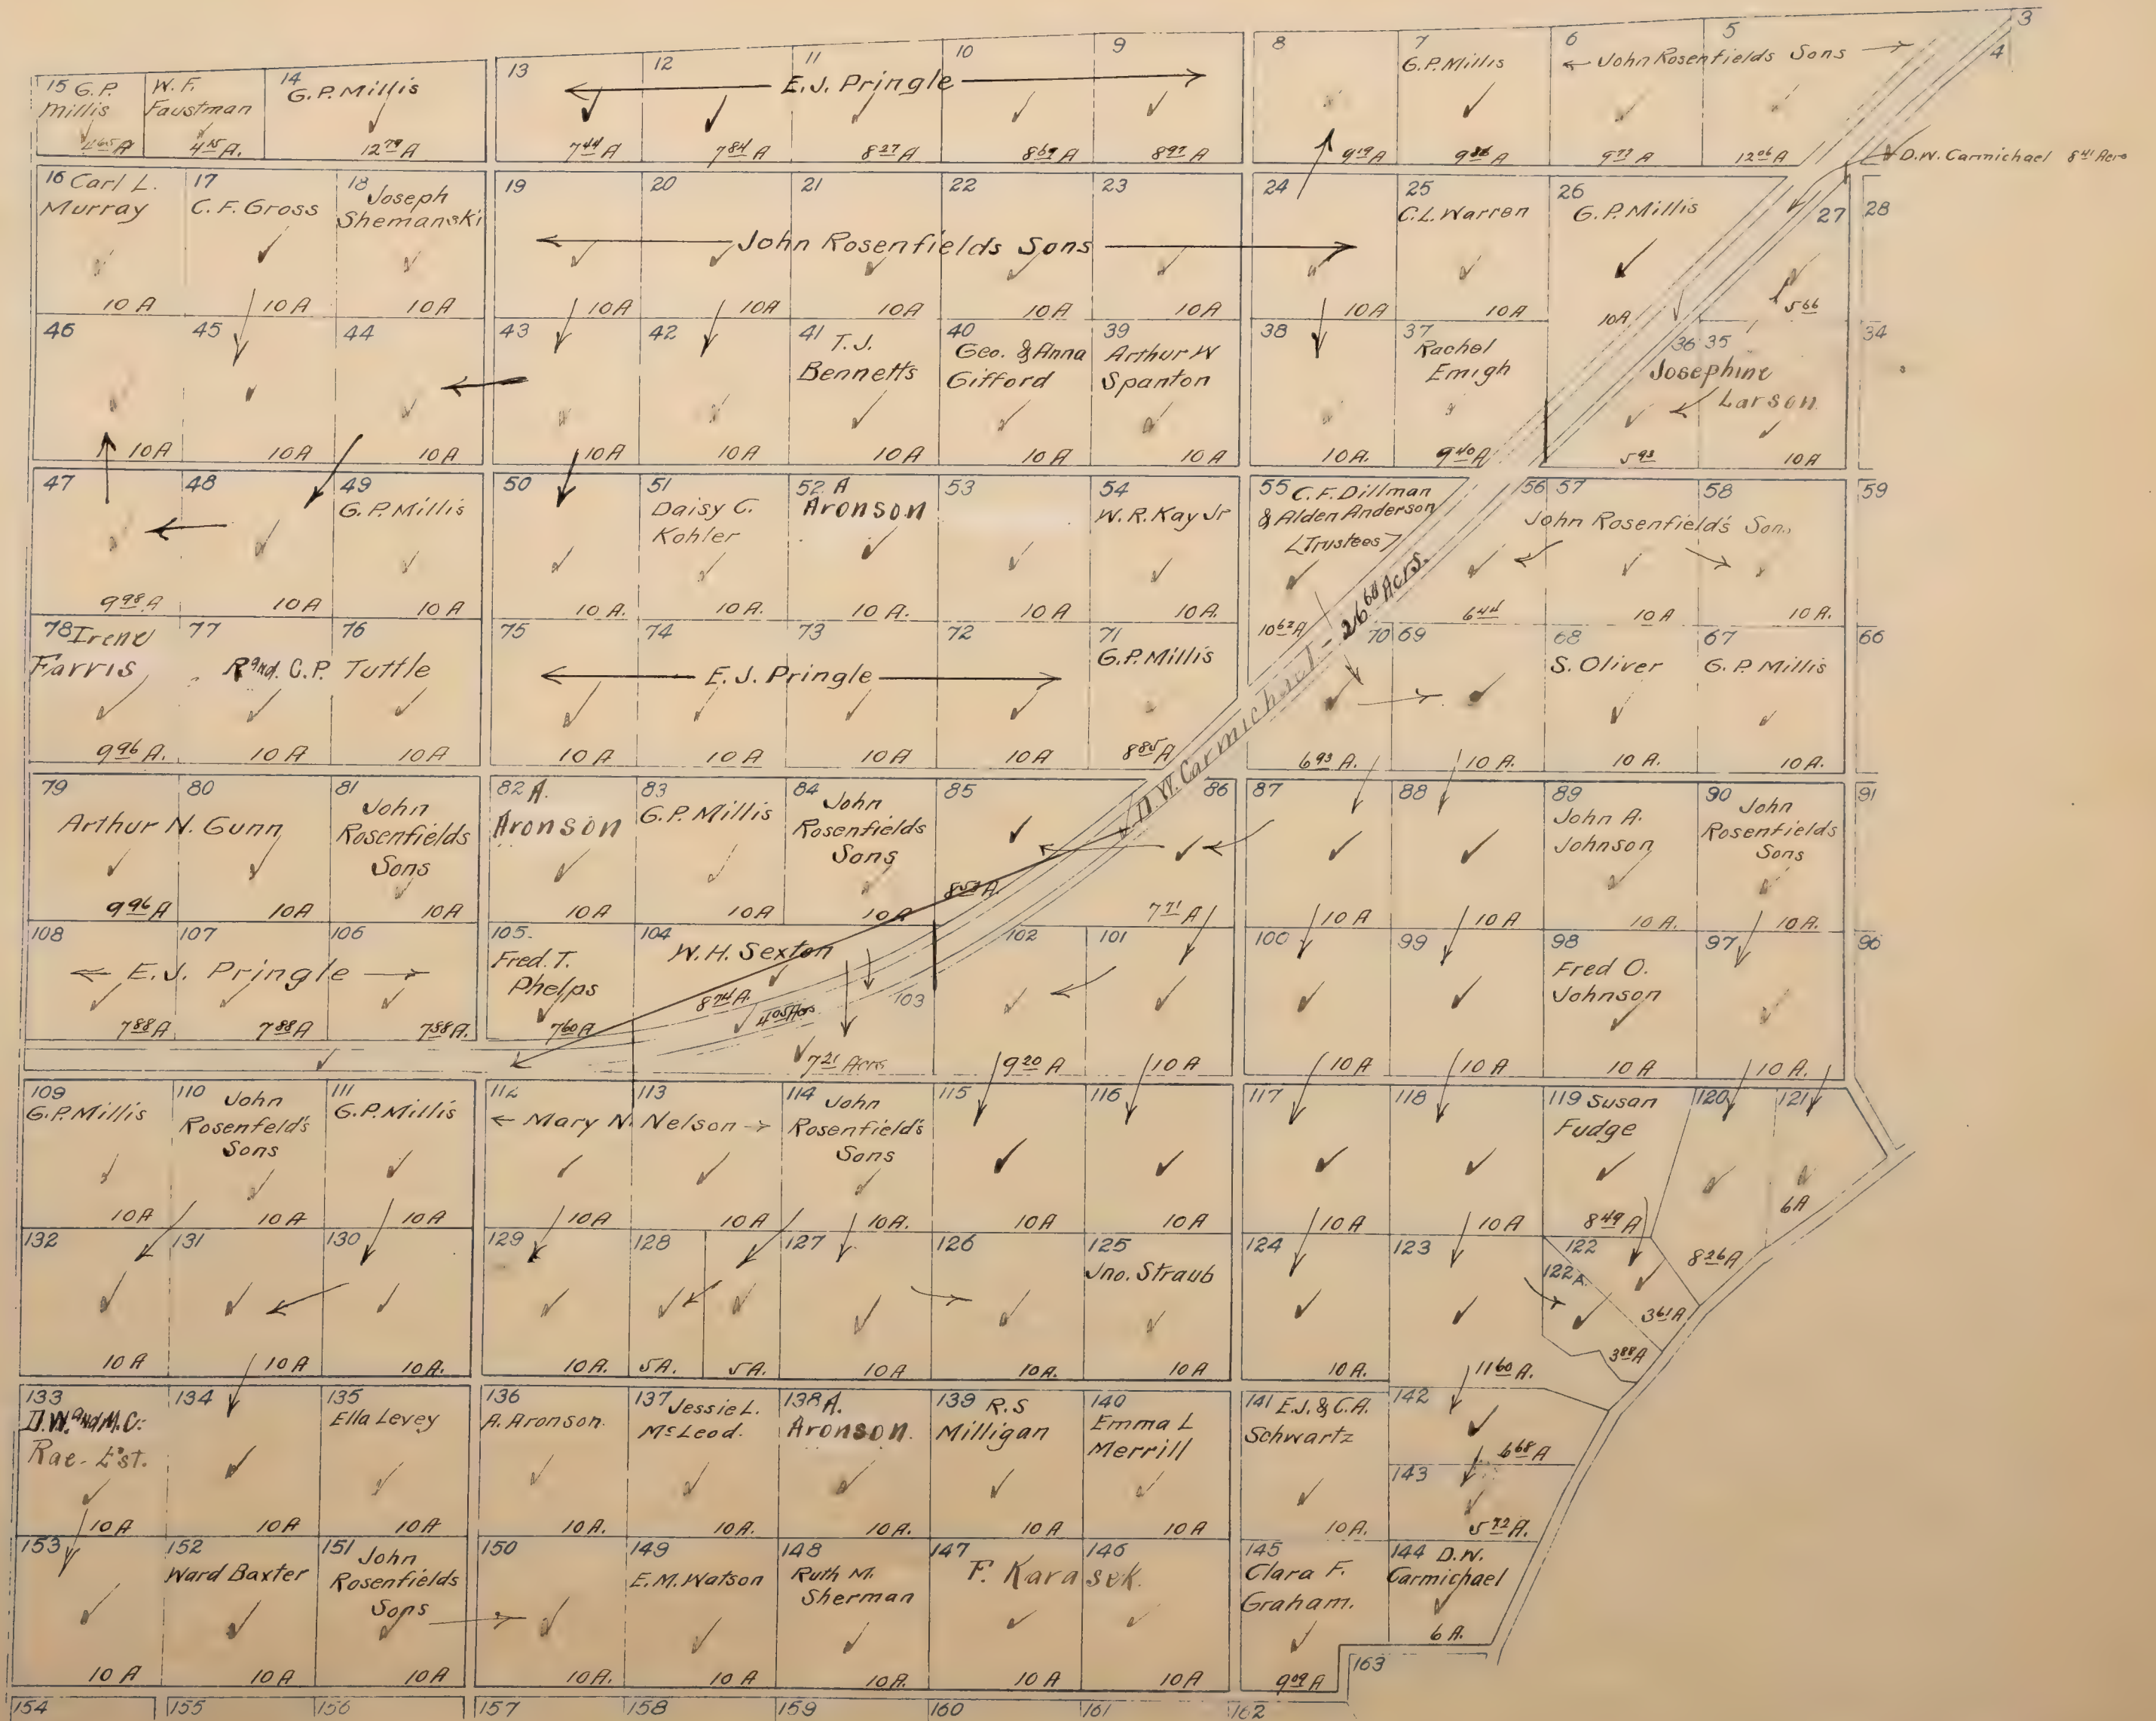


CARMICHAEL COLONY

LOCATED IN
San Juan Grant
Scale 666'-1"

278

San Juan S.D.

All blanks below assessed to Rex Realty Co.

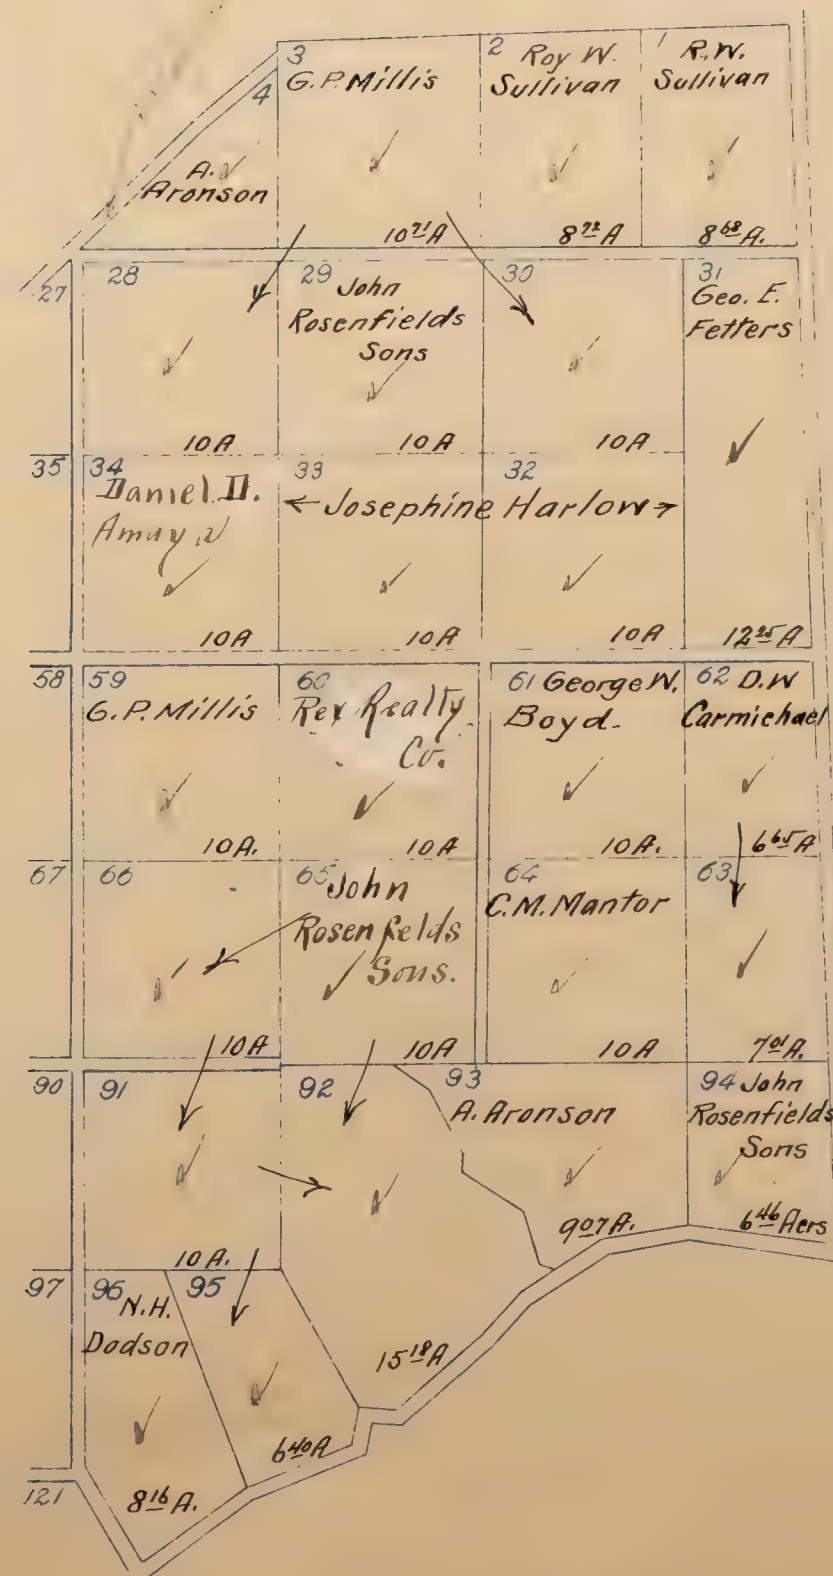

Mapped.

319

CARMICHAEL COLONY NO. 2

located in

Sec's 55 & 56 Rancho Del Paso

Scale: 1" = 600 feet

San Juan, S.D.

All blanks below assessed to D.M. Carmichael & Henry Mitau. ✓

✓ Archie McDonell

1 ✓ 1A ✓	2 ✓	3 ✓	4 ✓	5 ✓	6 ✓	7 ✓ 10 ²⁰ A
9 A ✓	10 A ✓	10 A ✓	10 A ✓	10 A ✓	10 A ✓	8 R. H. Root ✓ 10 ²⁰ A
15 ✓ 10 A	14 ✓ 10 A	13 ✓ 10 A	12 ✓ 10 A	11 ✓ 10 A	10 ✓ 10 A	9 ✓ 10 ²⁰ A
16 Christine Slingerup ✓ 10 A	17 ✓ 10 A	18 ✓ 10 A	19 ✓ 10 A	20 ✓ 10 A	21 ✓ 10 A	22 ✓ 10 ⁶⁰ A
30 ✓ 10 A	29 ✓ 10 A	28 Wm V. Cowan ✓ 10 A	27 ✓ 10 A	26 ✓ 10 A	25 ✓ 10 A	23 ✓ 10 ²⁰ A
31 ✓ 10 A	32 ✓ 10 A	33 ✓ 10 A	34 ✓ 10 A	35 ✓ 10 A	36 ✓ 10 A	24 Mabel C. Warren ✓ 10 ⁴⁰ A
45 ✓ 10 A	44 ✓ 10 A	43 ✓ 10 A	42 ✓ 10 A	41 ✓ 10 A	40 P.A. Riebe ✓ 10 A	37 ✓ 10 ²⁰ A
46 ✓ 10 A	47 ✓ 10 A	48 ✓ 10 A	49 ✓ 10 A	50 Fred R. Becker ✓ 10 A	51 ✓ 10 A	38 ✓ 10 ²⁰ A
60 ✓ 10 ⁴⁰ A	59 ✓ 10 ⁴⁰ A	58 ✓ 10 ⁴⁰ A	57 ✓ 10 ⁴⁰ A	56 Olga Bowman ✓ 10 ⁴⁰ A	55 Geo. F. Meyer ✓ 10 ⁴⁰ A	39 ✓ 10 ²⁰ A
61	62	63	64	65	66	67

CARMICHAEL COLONY NO. 1

CARMICHAEL COLONY NO. 2


located in

Sec's 55 & 56 Rancho Del Paso

Scale: 1" = 600 feet

San Juan S.D.

All blanks below assessed to Carmichael & Mitau. ✓

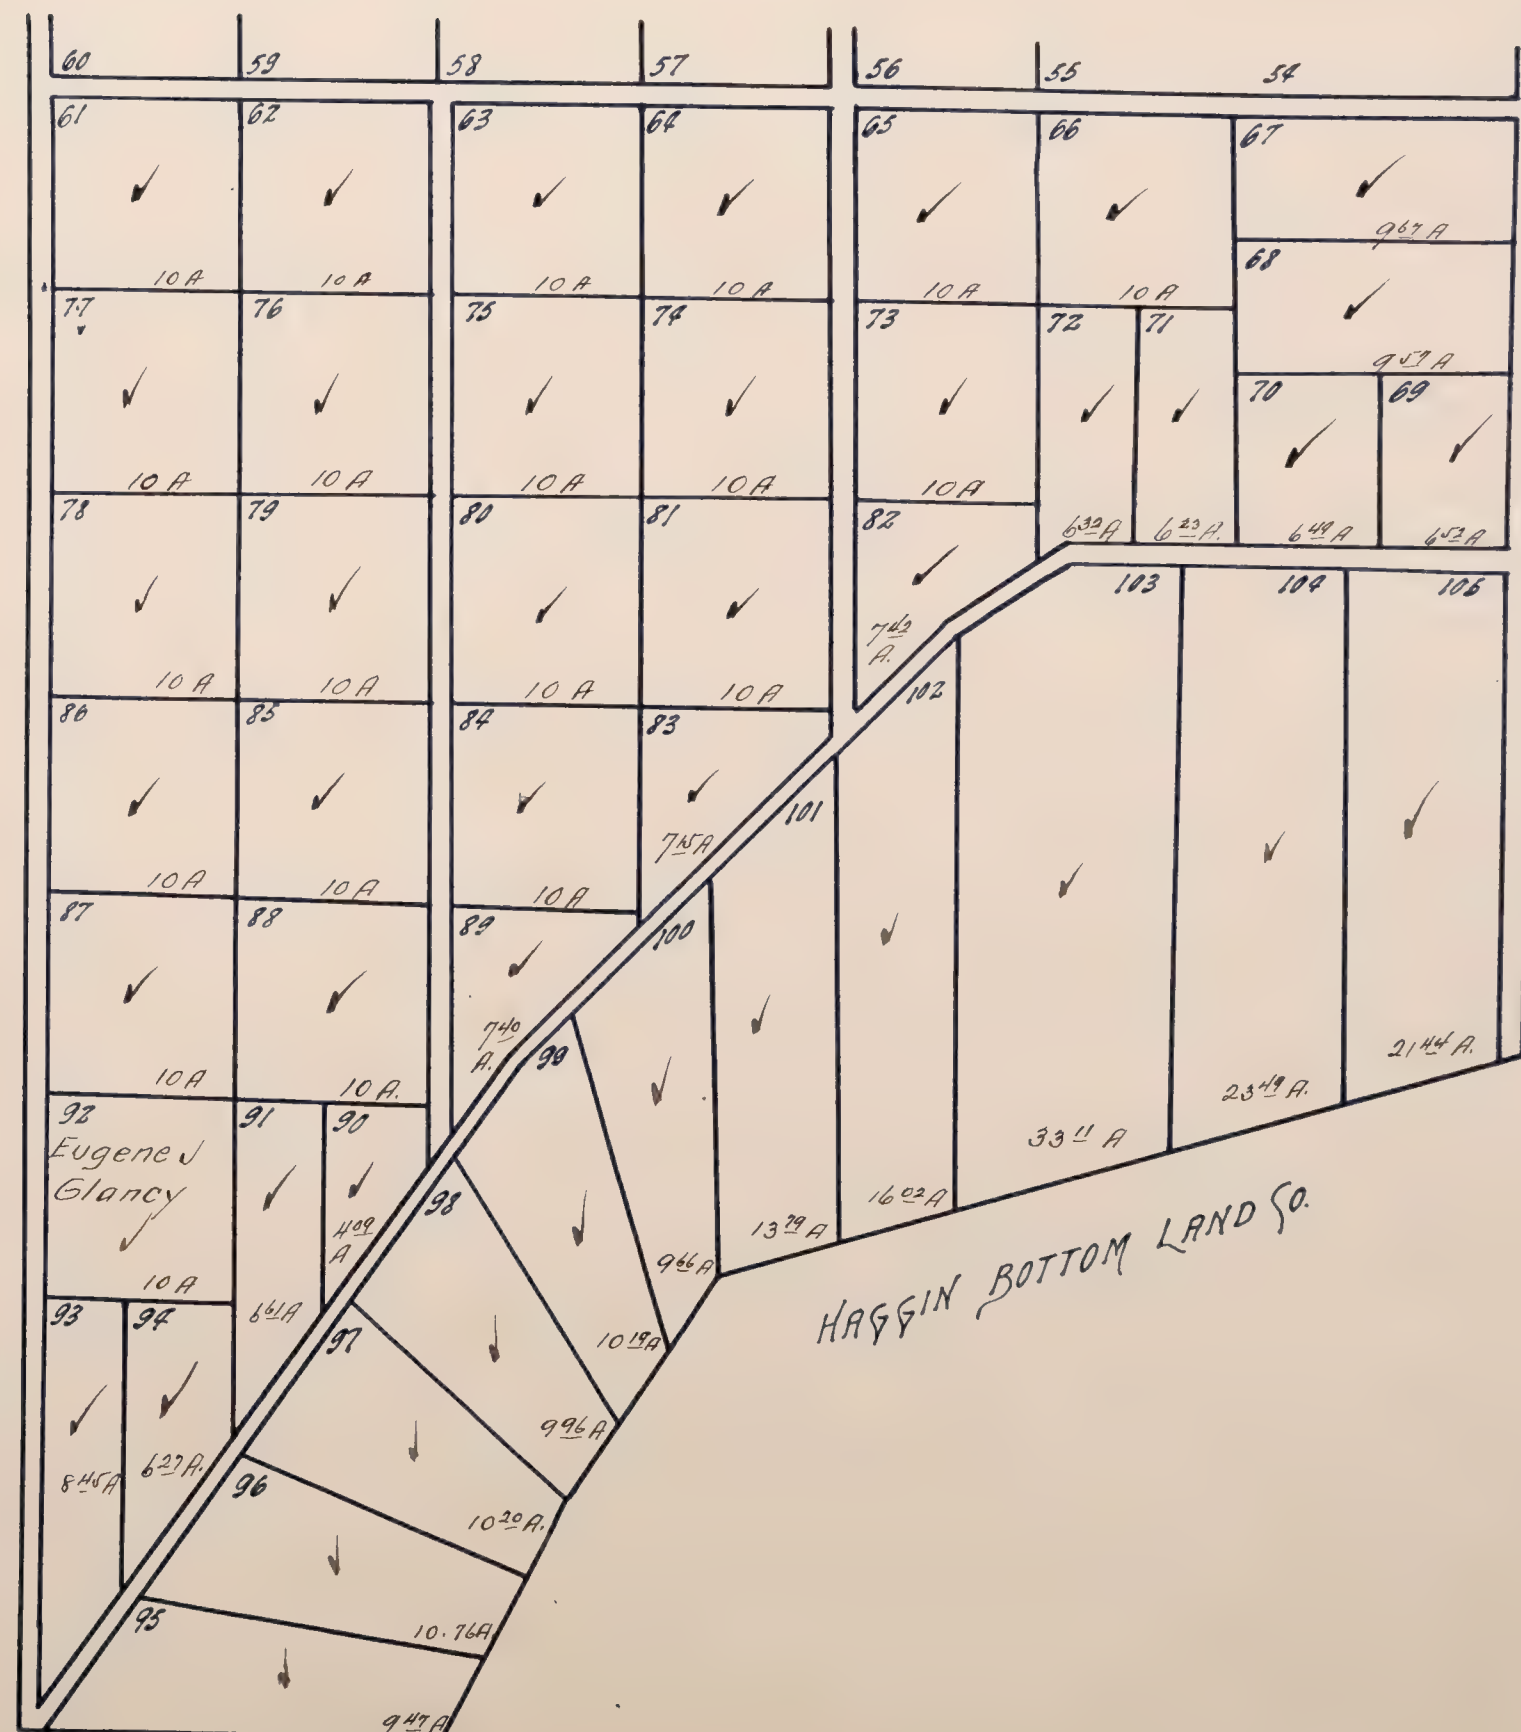

Mapped.

381

CEDARHURST
OR
H.J. GOETHE CO'S. SUBD. N^o 91
LOCATED IN THE
N.W. 1/4 of Sec. 23, T. 8 N., R. 5 E.
Scale: 3 chs. = 1"

Washington S.D.

COUNTY ROAD	9101 Margt. E. Wuttke ✓	9103 Joseph C. Sanderson ✓	9104 Mary Sanderson ✓	9105 J. H. Briggs ✓	9106 Chas. H. Lyons ✓	9107 → ✓	9108 Mary L. Lyons ✓
	9102 H. J. Goethe - et al - ✓						

Mapped.

CENTRAL CALIFORNIA TRACTION COLONY NO. 1.

LOCATED IN
Sections 17, 19, 20, T. 5 N. R. 7 E.
Scale: 600 ft. = 1 inch.

All blanks below assessed to Herald Realty Co. ✓

Alabama S.D.

Central California Traction Ry.							
8 ✓ 8 ⁴³ A	7 ✓ 8 ⁰⁵ A	6 ✓ 8 ³⁶ A	5 Martha & Mary Barmby ✓ 8 ⁶⁸ A	4 ✓ 9 ¹¹ A	3 E. Patrizia ✓ 9 ³¹ A	2 Spencer M. Smith ✓ 9 ⁴¹ A	1 ✓ 7 ¹⁹ A
9 ✓ 8 ⁴³ A	10 ✓ 10 A	11 ✓ 10 A	12 ✓ 10 A	13 Geo. Overbeck ✓ 10 A	14 ✓ 10 A	15 O.O. Yarbrough ✓ 10 A	16 E. J. Haynes ✓ 10 A
24 Margaretha, Ernest A. C.B. Harold C. Bruntzsch & Tosca Sales. ✓ 8 ⁴¹ A	23 ✓ 10 A	22 J.J. Teague ✓ 10 A	21 J.T. Harrington ✓ 10 A	20 ✓ 10 A	19 ✓ 10 A	18 ✓ 10 A	17 ✓ 10 A
25 E.A. Bruntzsch ✓ 8 ⁴⁰ A	26 ✓ 10 A	27 ✓ 10 A	28 ✓ 10 A	29 ✓ 10 A	30 ✓ 10 A	31 ✓ 10 A	32 ✓ 10 A
40 ✓ 8 ³⁹ A	39 ✓ 10 A	38 F. Jasper ✓ 10 A	37 ✓ 10 A	36 Chas B. Ringree & F.J. Kae/ber ✓ 10 A	35 ✓ 10 A	34 Edith M. Warner ✓ 10 A	33 ✓ 10 A
41 Blake D & Martha M. Myers. ✓ 8 ²⁷ A	42 ✓ 5 A Hannah K. Shaw ✓ 5 A	43 G.K. Smith ✓ 10 A	44 ✓ 10 A	45 ✓ 10 A	46 ✓ 10 A	47 ✓ 10 A	48 ✓ 10 A
56 C.F. Correll ✓ 8 ³⁰ A	55 ✓ 10 A	54 ✓ 10 A	53 ✓ 10 A	52 ✓ 10 A	51 ✓ 10 A	50 ✓ 10 A	49 ✓ 10 A
57 ✓ 8 ²⁰ A	58 ✓ 9 ⁵⁴ A	59 ✓ 9 ⁵⁷ A	60 ✓ 9 ⁵⁸ A	61 ✓ 9 ²² A	62 ✓ 9 ²² A	63 C.H. Gordon ✓ 9 ⁵⁶ A	64 ✓ 9 ²² A
72	71	70	69	68	67	66	65

CENTRAL CALIFORNIA TRACTION COLONY NO.1.

LOCATED IN

Sections 17, 19, 20, T.5 N. R. 7 E.

Scale: 600 ft. = 1 inch.

All blanks below assessed to Herald Realty Co. ✓

Brown S.D

129	72 Fred K. W. Schmaling ✓ 8 ³⁴ A.	71 ✓ 10 A.	70 ✓ 16 ¹⁷ A.	69 ✓ 10 A.	68 Delphine Snyder ✓ 10 A.	67 ✓ 10 A.	66 ✓ 10 A.	65 ✓ 10 A.
144	73 F. W. Dart ✓ 8 ³³ A.	74 ✓ 10 A.	75 Anna L. Willing ✓ 10 A.	76 ✓ 10 A.	77 Tracey L. Walker ✓ 10 A.	78 Margt. L. Douglas ✓ 10 A.	79 Joe Dancak ✓ 10 A.	80 ✓ 10 A.
145	88 ✓ 8 ³³ A.	87 John Neumeister ✓ 10 A.	86 ✓ 10 A.	85 ✓ 10 A.	84 Donald R. Smith ✓ 10 A.	83 ✓ 10 A.	82 ✓ 10 A.	81 ✓ 10 A.
160	89 ✓ 8 ³² A.	90 ✓ 10 A.	91 ✓ 10 A.	92 ✓ 10 A.	93 ✓ 10 A.	94 ✓ 10 A.	95 G. A. & M. C. Mc Gill ✓ 10 A.	96 ✓ 10 A.
	104 John Neumeister ✓ 8 ³¹ A.	103 ✓ 10 A.	102 G. Roggia ✓ 10 A.	101 Gustave H. Tanner ✓ 10 A.	100 ✓ 10 A.	99 ✓ 10 A.	98 E. G. Spjuth ✓ 10 A.	97 Arved Spjuth ✓ 10 A.
	105 ✓ 8 ³¹ A.	106 ✓ 10 A.	107 ✓ 10 A.	108 ✓ 10 A.	109 ✓ 10 A.	110 ✓ 10 A.	111 Eliz. R. Binder ✓ 10 A.	112 ✓ 10 A.
	120 M. F. Mc Colm ✓ 8 ³⁰ A.	119 Emil Klement ✓ 10 A.	118 ✓ 10 A.	117 Fred Stirnkorb ✓ 10 A.	116 Herman Reichert ✓ 10 A.	115 ✓ 10 A.	114 ✓ 10 A.	113 ✓ 10 A.
	121 J. W. McDonald ✓ 10 ⁷⁵ A.	122 Otto Klement ✓ 6 ³⁰ A.	123 ✓ 10 ²⁰ A.	124 ✓ 11 ⁸⁰ A.	125 ✓ 11 ⁴⁰ A.	126 ✓ 11 A.	127 ✓ 10 ⁴⁰ A.	128 ✓ 10 ²⁰ A.

Mapped.

CENTRAL CALIFORNIA TRACTION COLONY NO. 1.

384

LOCATED IN

Sections 17, 19, 20, T. 5 N. R. 7 E

Scale: 600 ft. = 1 inch.

All blanks below assessed to Herald Realty Co. V

136 ✓ 14 ²² Ac	135 ✓ 10 ⁹⁰ Ac	134 ← F. E. Allen → ✓ 10 ⁷⁷ Ac	133 ✓ 10 ⁶⁴ Ac	132 ✓ 10 ⁵⁰ Ac	131 ✓ 10 ³⁵ Ac	130 ✓ 10 ²⁴ Ac	129 ✓ 10 ²⁴ Ac
137 ✓ 13 ²⁵ Ac	136 ✓ 10 Ac	135 ✓ 10 Ac	134 ✓ 10 Ac	133 ✓ 10 Ac	132 ✓ 10 Ac	131 ✓ 10 Ac	130 ✓ 10 ²⁴ Ac
152 ✓ 13 ¹⁵ Ac	151 ✓ 10 Ac	150 ← Fred K. A. Allen → ✓ 10 Ac	149 ✓ 10 Ac	148 ✓ 10 Ac	147 ✓ 10 Ac	146 ✓ 10 Ac	145 Ella Bunch ✓ 10 ⁴⁹ Ac
153 ← H. A. Reynolds → ✓ 13 ¹³ Ac	152 ✓ 10 Ac	151 ← J. J. Simon → ✓ 10 Ac	150 ✓ 10 Ac	149 ✓ 10 Ac	148 ✓ 10 Ac	147 ✓ 10 Ac	146 L. R. Krumm 10 ⁴⁵ Ac Minne R. Donaldson ✓ 10 ²⁵ Ac
166 ✓ 13 ⁰⁵ Ac	165 ✓ 10 Ac	164 ✓ 10 Ac	163 ✓ 10 Ac	162 ✓ 10 Ac	161 ✓ 10 ¹³ Ac	It hooked in wrong	
167 Anthony Carra ✓ 12 ²⁸ Ac	166 ✓ 10 Ac	165 ✓ 10 Ac	164 ✓ 10 Ac	163 ✓ 9 ²¹ Ac	162 ✓ 10 ⁰¹ Ac		
176 ✓ 12 ²¹ Ac	175 ✓ 10 Ac	174 ✓ 10 Ac	173 B. E. & B Porter ✓ 10 ²³ Ac				
177 ✓ 12 ⁰⁵ Ac	176 ✓ 10 Ac	175 ✓ 10 Ac	174 ✓ 9 ²⁸ Ac				

Mapped.

CENTRAL CALIFORNIA TRACTION COLONY NO. 2

LOCATED IN
Sections 5, 8, & 9 T. 5 N. R. 7 E.
Scale 600 ft. = 1 inch.

All blanks below assessed to R.E. Wallace ✓

		237	236	235	234
		✓	✓	✓	✓
		8 ^{2/3} Aers	9 ^{2/3} Aers	9 ^{2/3} Aers	9 ^{2/3} Aers
		✓	✓	✓	✓
		238	239	240	241
		✓	✓	✓	✓
		9 ^{2/3} Aers	10 Ac.	10 Ac.	10 Ac.
		✓	✓	✓	✓
		245	244	243	242
		✓	✓	✓	✓
		9 ^{2/3} Ac	10 Ac.	10 Ac.	10 Ac.
		✓	✓	✓	✓
		249	250	251	252
		✓	✓	✓	✓
		9 ^{2/3} Ac	10 Ac.	10 Ac.	10 Ac.
		✓	✓	✓	✓
		256	255	254	253
		✓	✓	✓	✓
		9 ^{2/3} Ac	10 Ac.	10 Ac.	10 Ac.
		✓	✓	✓	✓
		257	258	259	260
		✓	✓	✓	✓
		10 ^{2/3} Ac	10 ^{4/5} Ac	10 ^{2/3} Ac	10 Ac.
		✓	✓	✓	✓
		Checked in George.		262	261
				✓	✓
				9 ^{2/5} Ac	10 Ac.
				✓	✓
				10 ^{2/3} Ac	10 ^{1/2} Ac

Mapped.

CENTRAL CALIFORNIA TRACTION COLONY NO 2.

LOCATED IN
Sections 5, 8 & 9 T. 5 N. R. 7 E.

Scale 600 ft. = 1 inch.

All blanks below assessed to R.E. Wallace ✓

Alabama S.D.

188 ✓ 7 ²⁴ A	187 ✓ 10A	186 Paul E. Miller ✓ 10A	185 ✓ 10A	184 ✓ 10A	183 Dora Strathaus ✓ 10A	182 ✓ 10A	181 John A. Erickson ✓ 10A
189 ✓ 7 ²⁵ A	190 Louis & E. Rouppet ✓ 10A	191 ✓ 10A	192 Angus Mc Killop ✓ 10A	193 Wm. H. Blackburn ✓ 10A	194 John A. Erickson ✓ 10A	195 Carl Zitter ✓ 10A	196 ✓ 9 ²⁹ A
204 C. F. May & C. Eske ✓ 5 ¹³ A	203 ✓ 10A	202 ✓ 10A	201 ✓ 10A	200 ✓ 10A	199 T. E. McKee ✓ 10A	198 Walter M. Ross ✓ 10A	197 ✓ 9 ³¹ A
205 ✓ 8 ²⁷ A	206 ✓ 10A	207 ✓ 10A	208 ✓ 10A	209 - Ellert A. Christoffersen - ✓ 10A	210 ✓ 10A	211 ✓ 10A	212 ✓ 9 ¹³ A
227 ✓ 12 ²⁴ A	226 ✓ 11 ⁴⁶ A	225 ✓ 11 ¹⁰ A	224 ✓ 12 ⁵⁷ A	223 ✓ 13 ⁶⁶ A	222 ✓ 14 ⁴⁷ A	221 ✓ 14 ⁵³ A	213 Goulde H. Weikol ✓ 9 ⁶⁶ A
228 ✓ 12 ²⁸ A	229 ✓ 11 ⁴⁰ A	230 ✓ 12 ⁴⁸ A	231 ✓ 10 ²⁰ A	232 ✓ 10 ⁵⁴ A	233 ✓ 9 ²² A	214 ✓ 9 ⁶⁵ A	

CENTRAL CALIFORNIA TRACTION COLONY NO.3.

LOCATED IN
Section 7. T.5N. R.7E.

Scale: 300 ft. = 1 inch.

All blanks below assessed to San Juan Investment Co. ✓

Alabama S.D.

267 Louise M. Muller ✓ 9 ⁴⁵ A	266 ✓ 10 A	265 Connie D. Muller ✓ 10 A	264 1/2 ✓ 10 ⁰² A	
268 ✓ 9 ⁴⁵ A	269 Henry P. Berk ✓ 10 A	270 ✓ 10 A	271 ✓ 10 ⁰⁶ A	
276 ✓ 9 ⁴⁵ A	275 Geo. Enders ✓ 10 A.	274 ✓ 10 A	273 Minnie M. Levey ✓ 4 ⁹⁰ A. ✓ 4 ⁹⁰ A	272 ✓ 10 ⁰⁵ A.
277 ✓ 9 ⁶³ A	278 ✓ 10 ⁰² A.	279 M. L. Lowrey ✓ 10 ⁰² A	280 ✓ 10 ⁰² A	281 ✓ 10 ⁰⁵ A.
287 ✓ 9 ⁴⁵ A	286 ✓ 10 A	285 Herald Realty Co ✓ 10 A.	284 Mary S. Lucas ✓ 2 ⁰⁴⁵ A 7 ⁸⁷⁵ A. 8 ¹²⁵ A.	283 Herald Realty Co ✓ 10 ²⁷ A.
288 ✓ 9 ⁵³ A	289 ✓ 10 ¹² A	290 ✓ 10 ⁰⁵ A.	291 ✓ 1 ⁹⁰⁵ A	292 ✓ 10 ⁰³ A.
				282 Thos W. Norris & Florence H Merritt Ex. ✓ 15 ⁰² A. ✓ 10 ⁰² A.

Amedor Branch
S.P. Railroad

CENTRAL CALIFORNIA TRACTION COLONY NO.4.

LOCATED IN
Sections 16, 22, T.5 N. R.7 E.
Scale: 400 ft. = 1 inch

All blanks below assessed to San Juan Investment Co & Geo. H. Starkweather. ✓

294 ✓ 10 ⁰³ Aers	295 ✓ 10 ⁰³ Aers	296 ✓ 10 ⁰⁴ Aers	297 ✓ 10 ⁰⁴ Aers
301 ✓ 10 Aers	300 ✓ 10 Aers	299 ✓ 10 Aers	298 ✓ 10 Aers
302 ✓ 10 ⁰³ Aers	303 ✓ 10 ⁰⁴ Aers	304 Arthur T. Moore ✓ 10 ⁰⁴ Aers	305 ✓ 10 ¹² Aers
309 ✓ 10 Aers	308 ✓ 10 Aers	307 ✓ 10 Aers	306 Victor U. Winfrey ✓ 9 ⁹⁷ Aers

Mapped.

CENTRAL CALIFORNIA TRACTION COLONY NO.4.

LOCATED IN
Sections 16, 22, T.5 N. R.7 E.
Scale: 400 ft. = 1 inch

Brown S.D.


All blanks below assessed to San Juan Investment Co ✓

310 ✓ 10 ⁰⁰ Acres	311 ✓ 10 ⁰⁰ Acres	312 ✓ 10 ⁰⁰ Acres	313 ✓ 10 ⁰⁰ Acres
317 ✓ 10 Acres	316 7 M. Koehler ✓ 10 Acres	315 ✓ 10 Acres	314 ✓ 10 ⁰⁰ Acres
318 ✓ 10 ⁰⁰ Acres	319 ✓ 10 Acres	320 ✓ 10 ⁰⁰ Acres	321 ✓ 10 ⁰⁰ Acres
325 ✓ 10 Acres	324 ✓ 10 ⁰⁰ Acres	323 ✓ 10 Acres	322 ✓ 10 ⁰⁰ Acres

C.C.T UNIT NO. 6

located in
Section 1-2-12 T.6N.R.6E. & 6 T.6N.R.7E. & Hartnell Grant
Scale 1"=600 ft.

Dillard
Davis S.D.

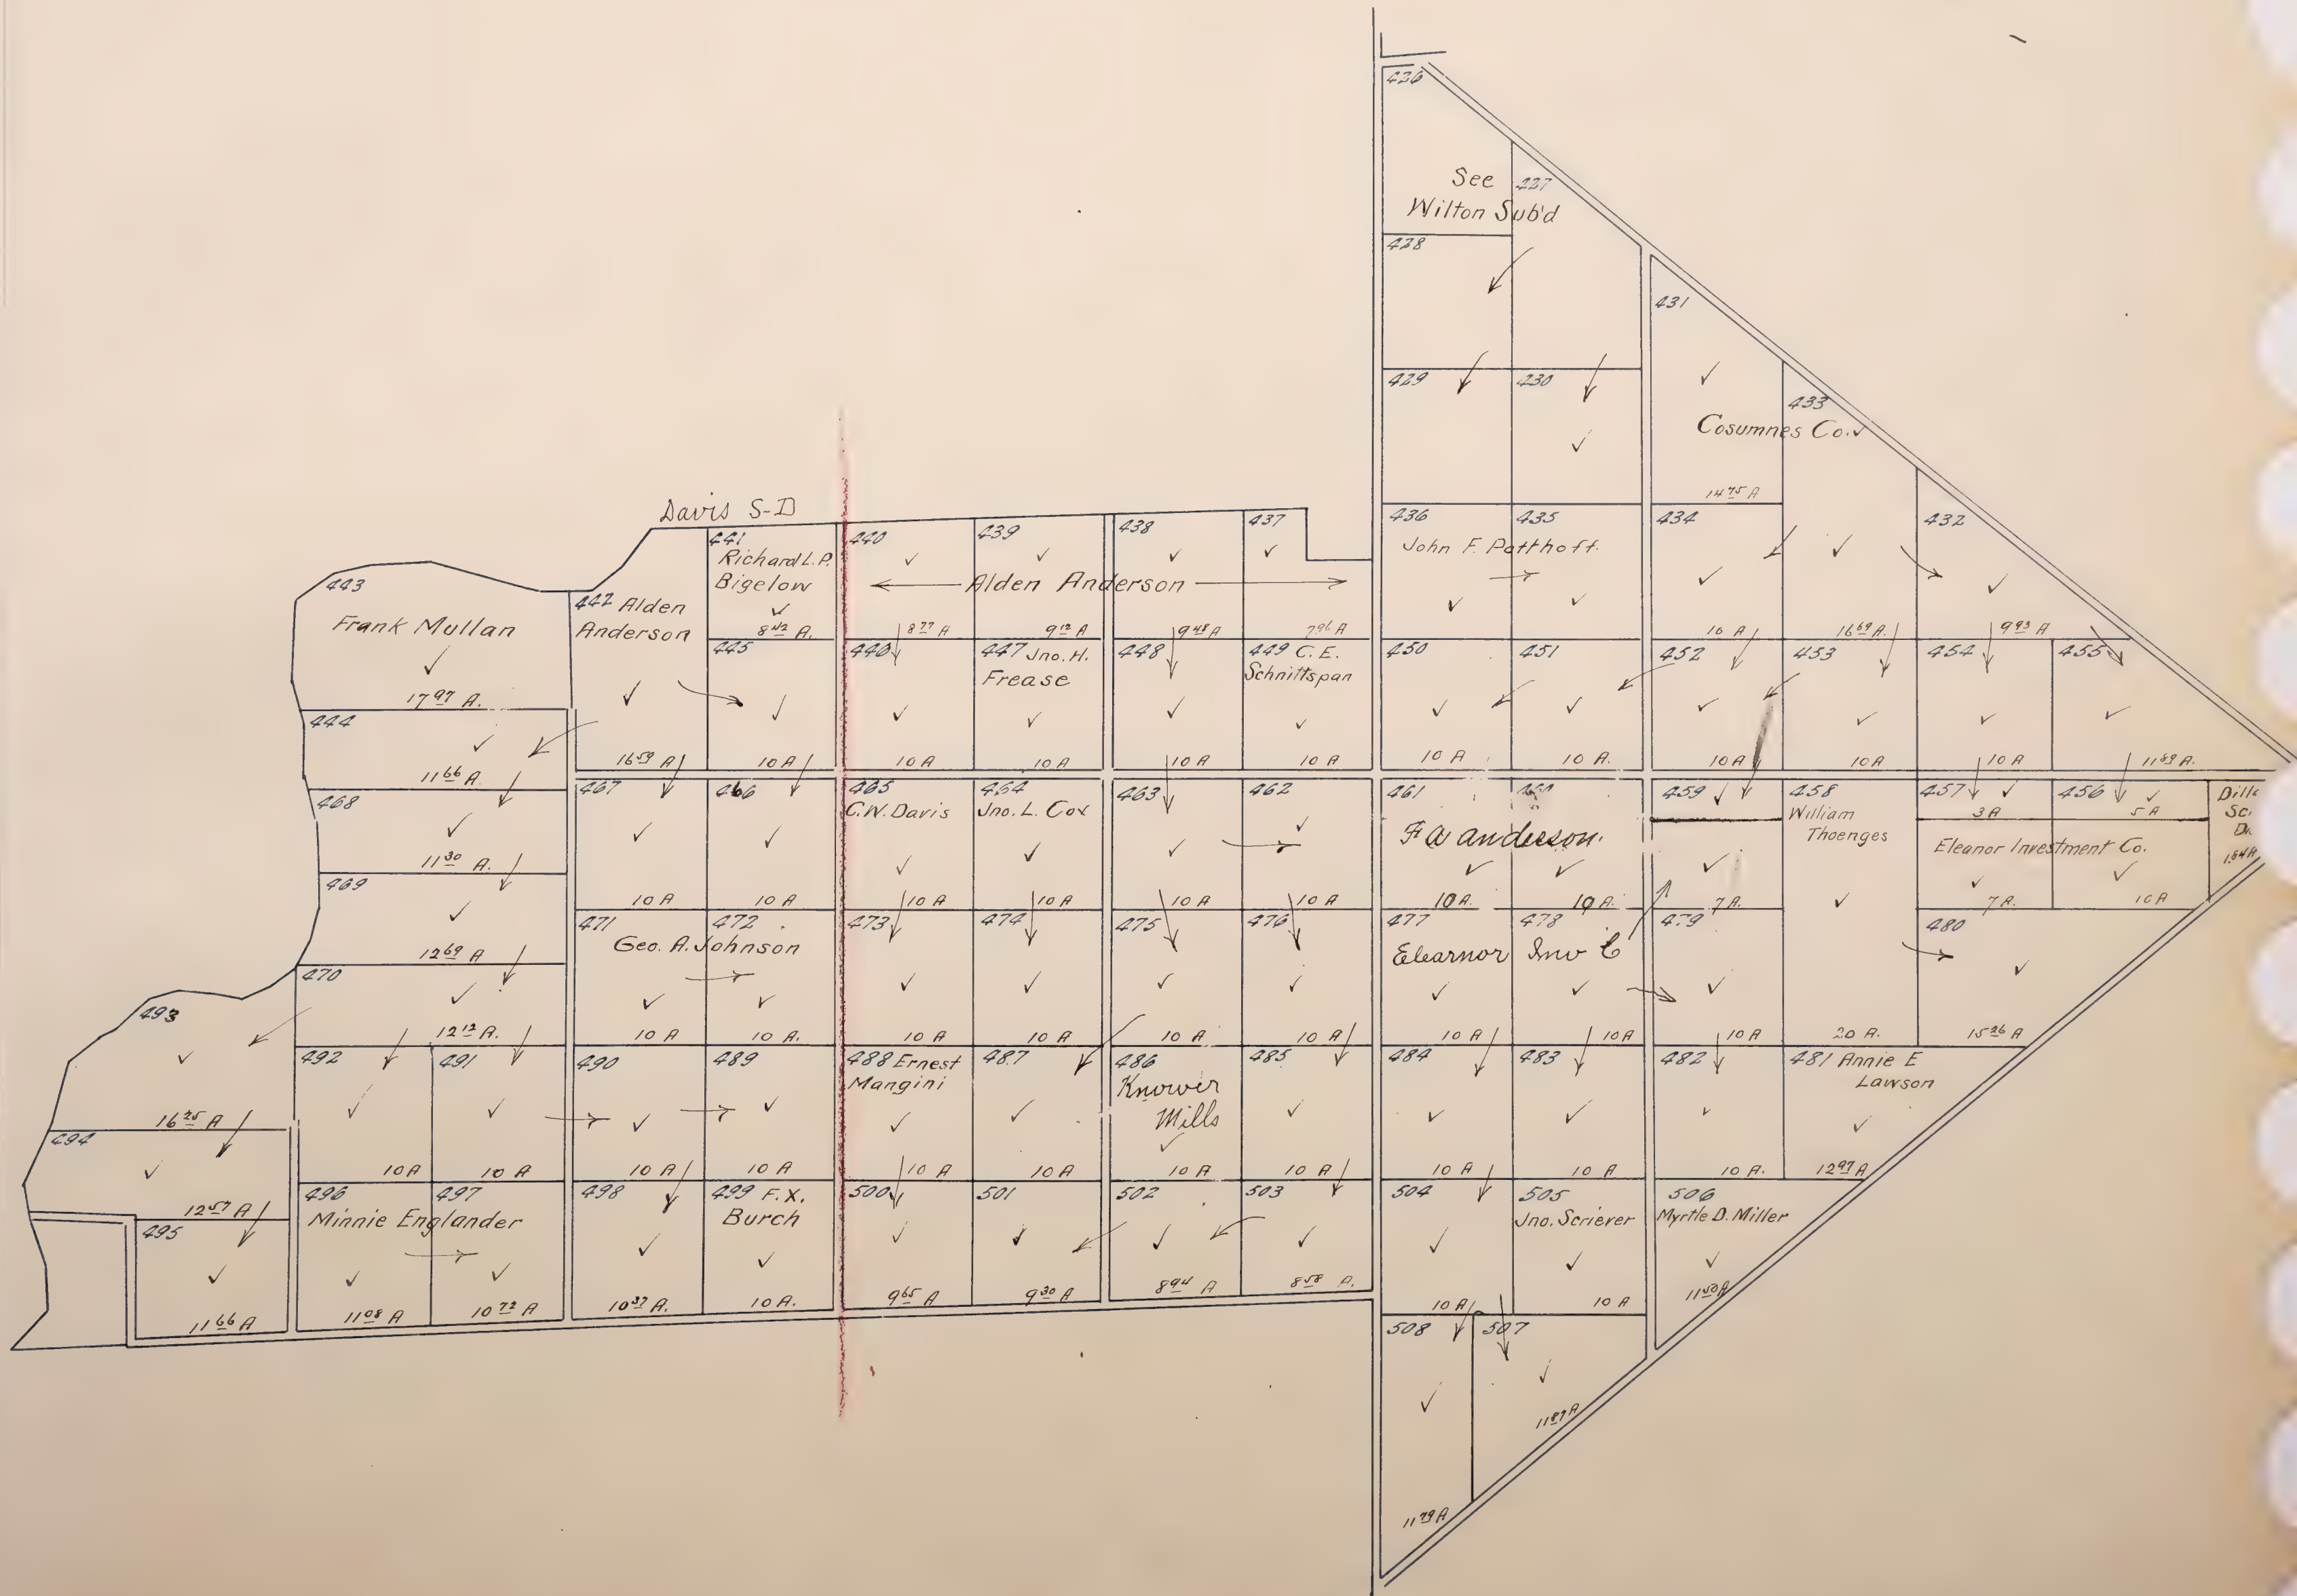

C.C. 7

655

Lee S.D.



Mapped.

C.C.T UNIT NO.7

located in
Hortnell Grant
Scales = 600 ft

Dillard S.D.




C.C. 8

located in
Lot 9 Hartnell Grant
Scale 1" = 600 ft.

Lee S.D.


All blanks below assessed to Eleanor Investment Co. ✓

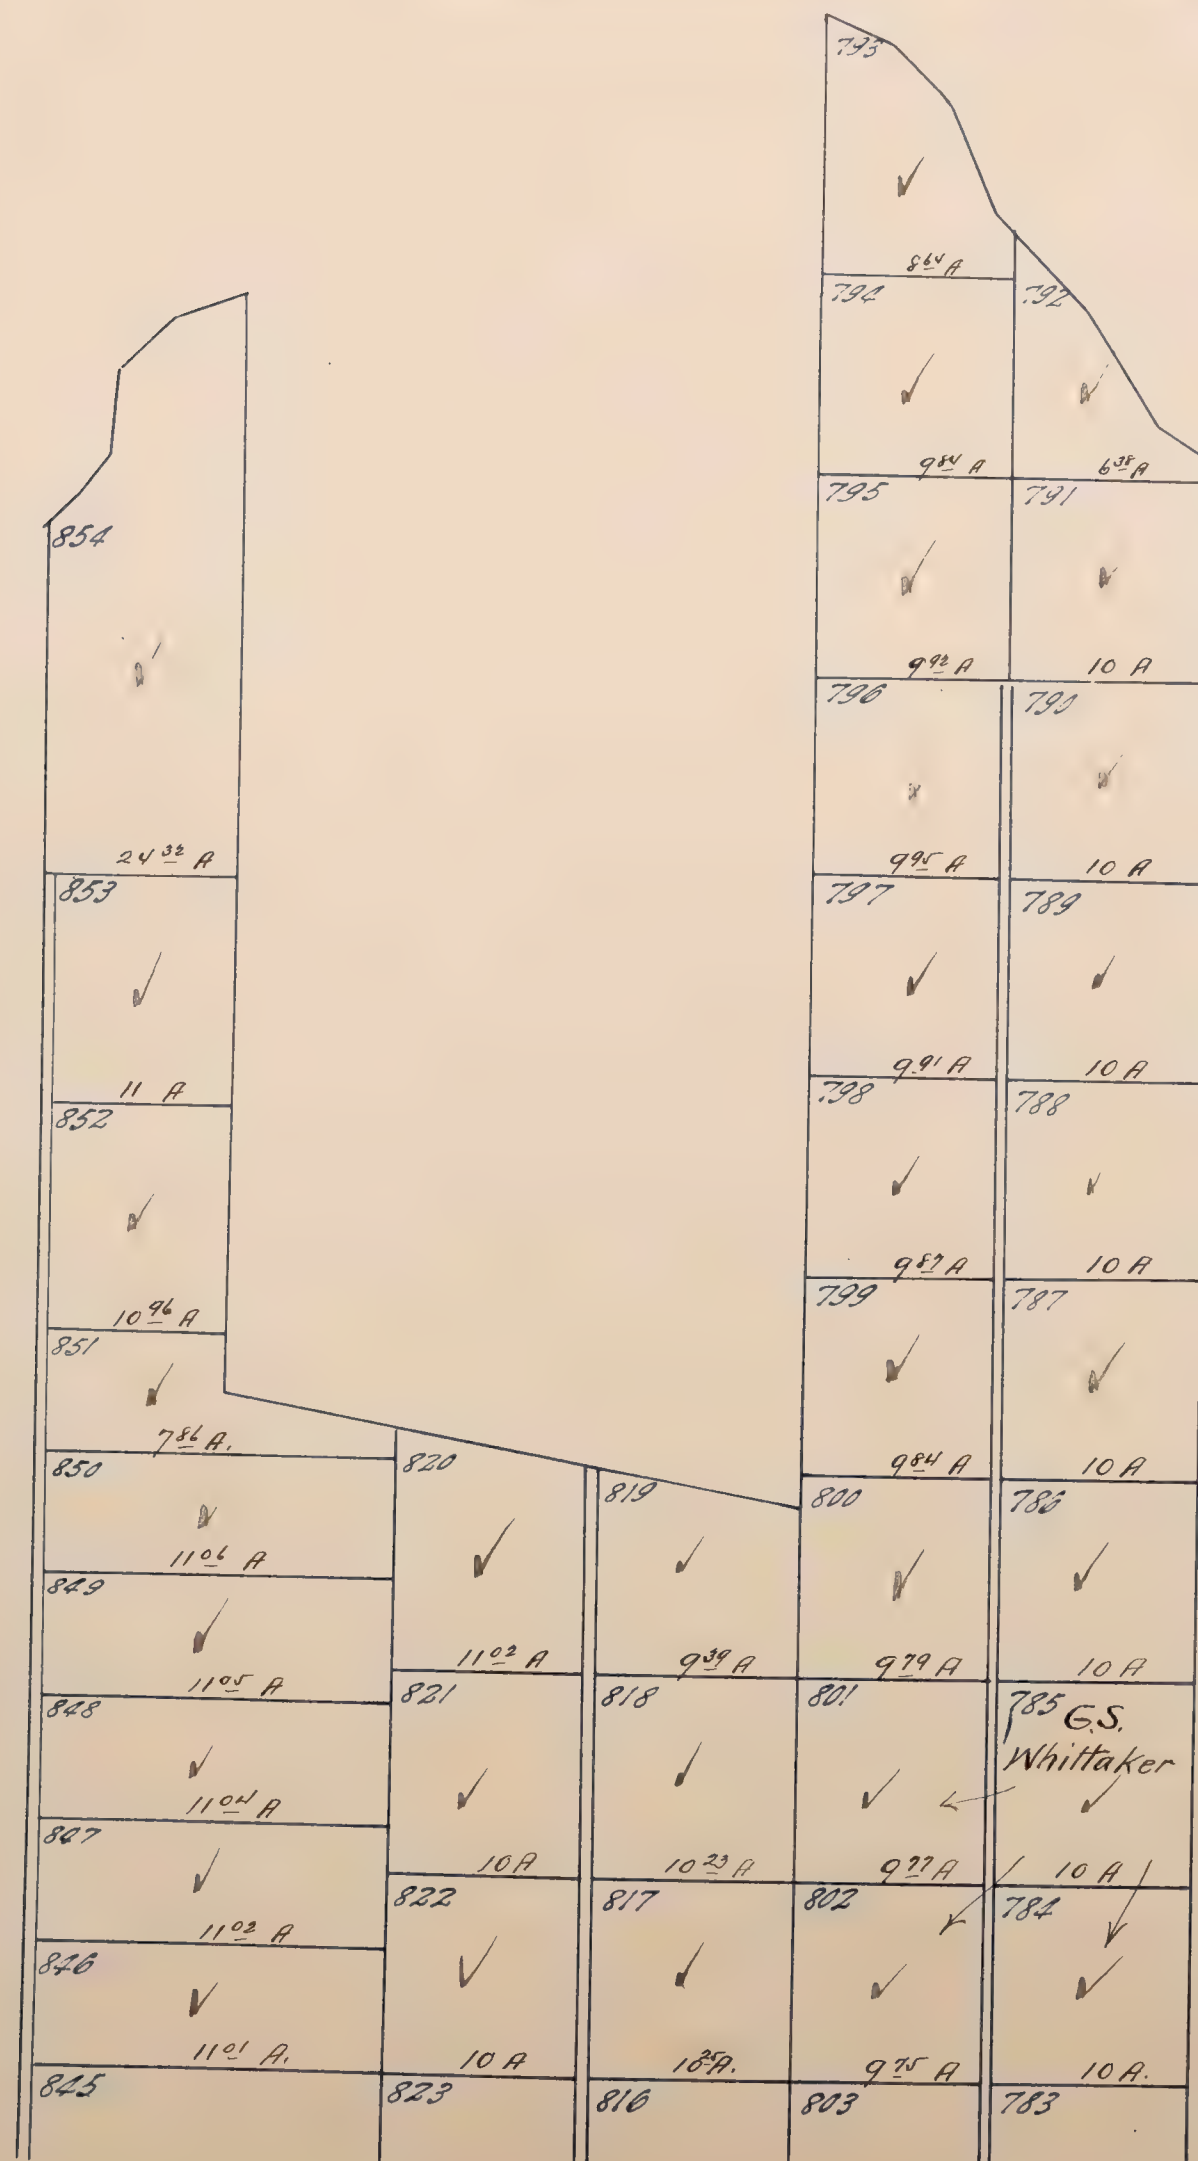

395

located in
lot 9 Hartnell Grant
Scale 1" = 600 ft.

All blanks below assessed to Eleanor Investment Co.

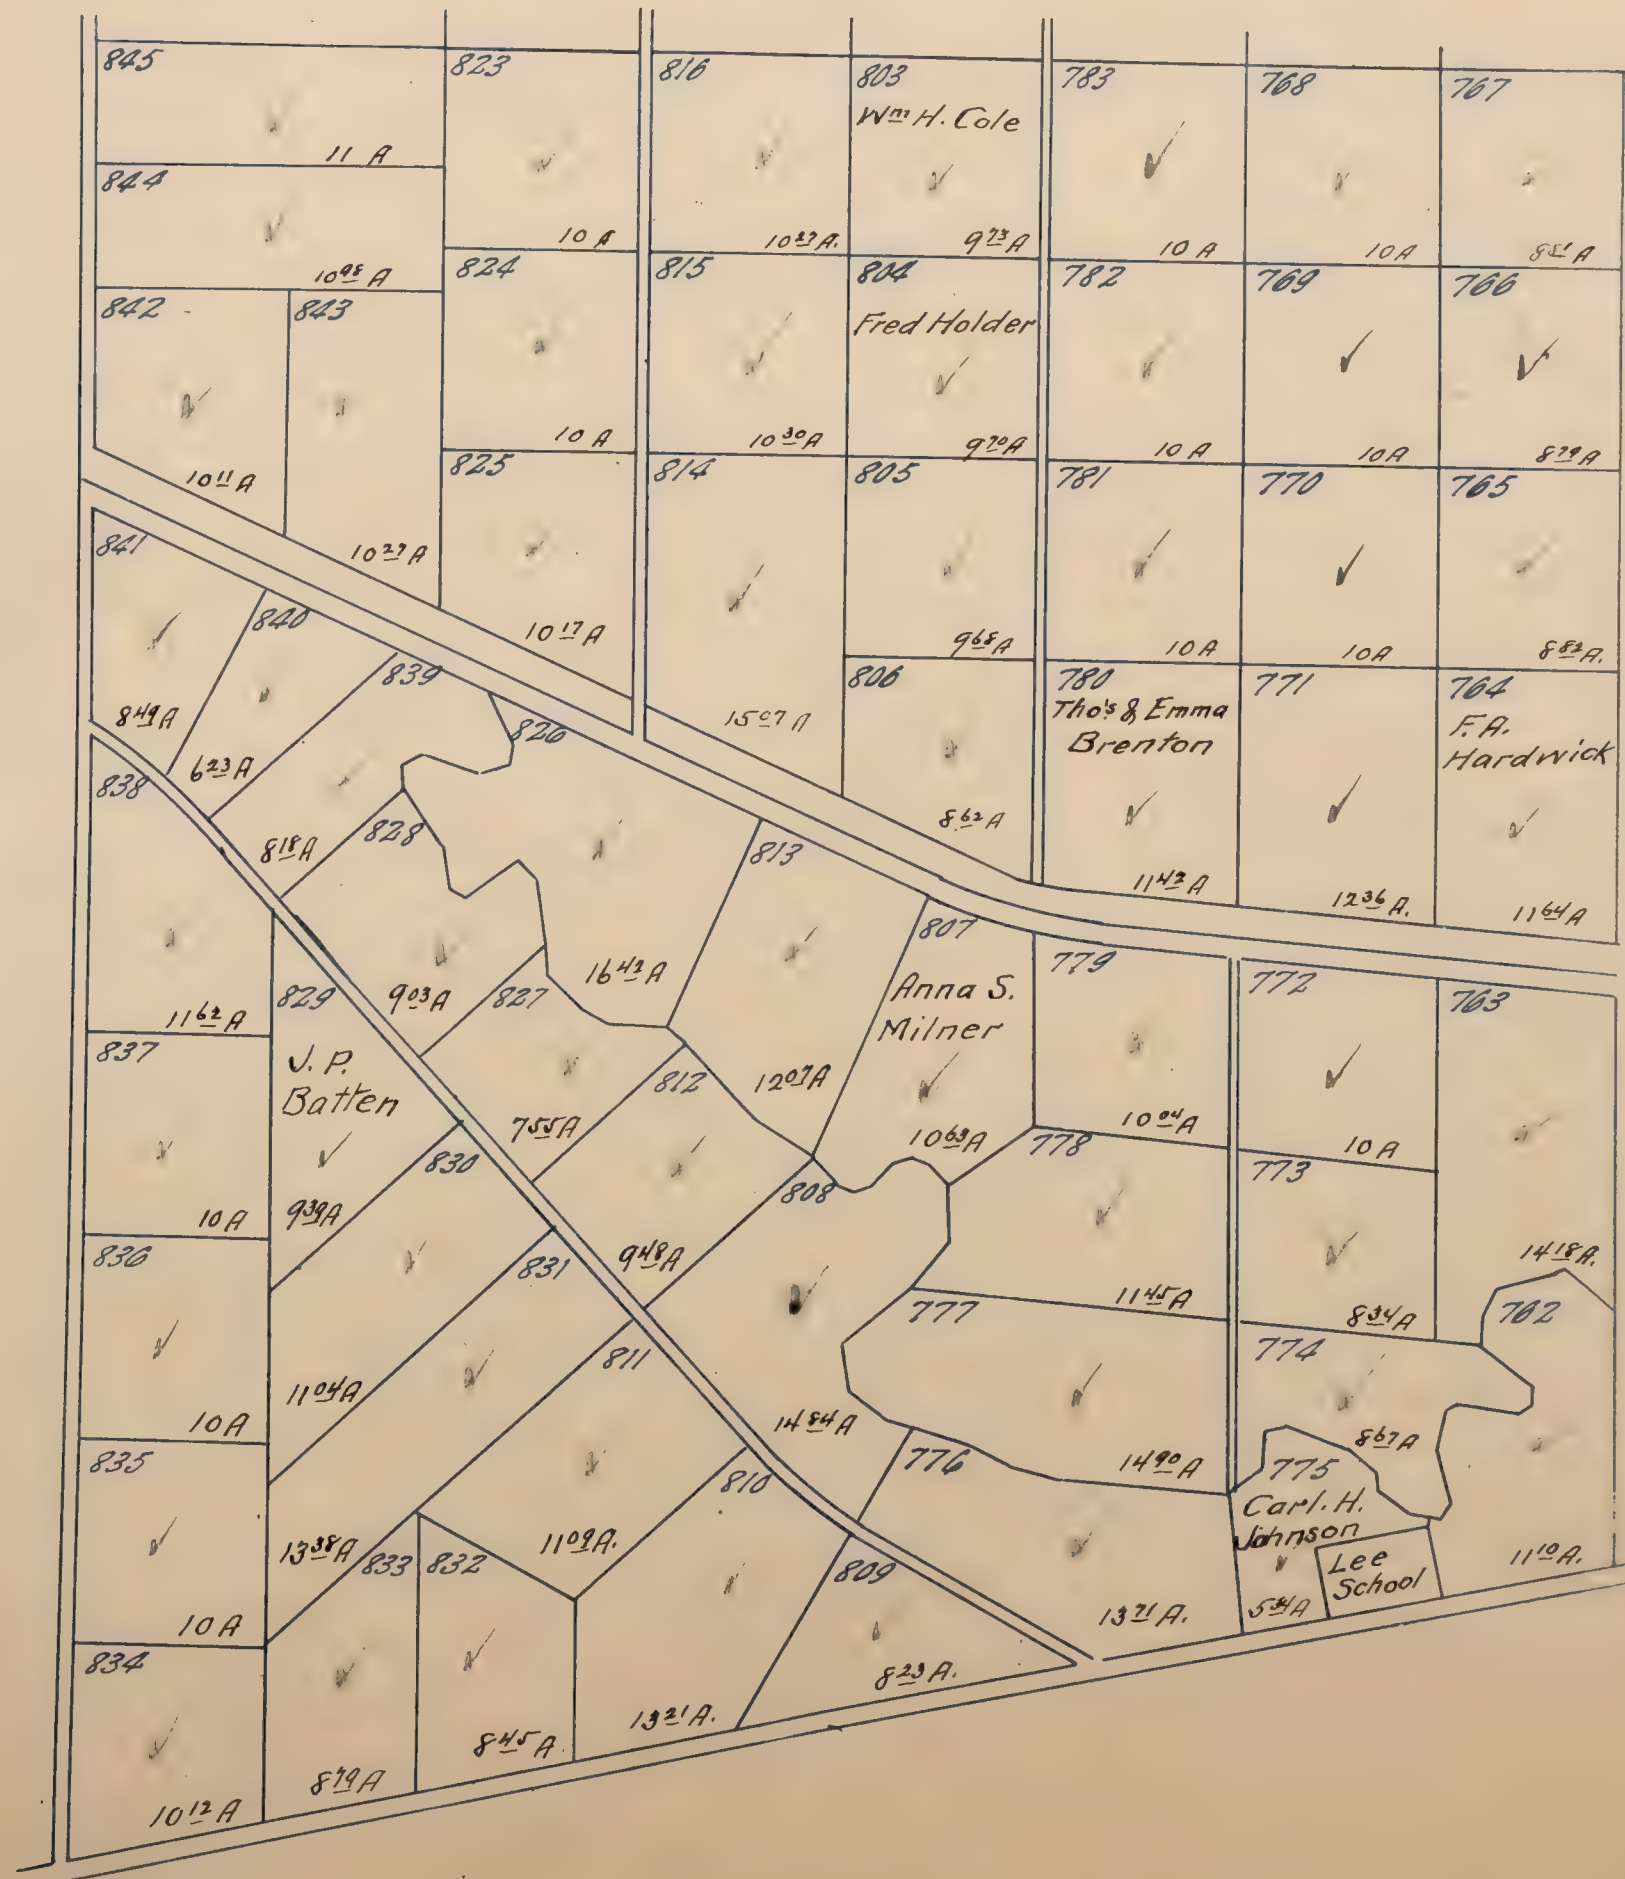


Mapped.

C.C.T. UNIT NO. 9

located in
Section 28, T.7N.R.6E.
Scale 1" = 200 ft.

270

All blanks below assessed to Hamilton Invest. Co. ✓ Pleasant Grove S.D.

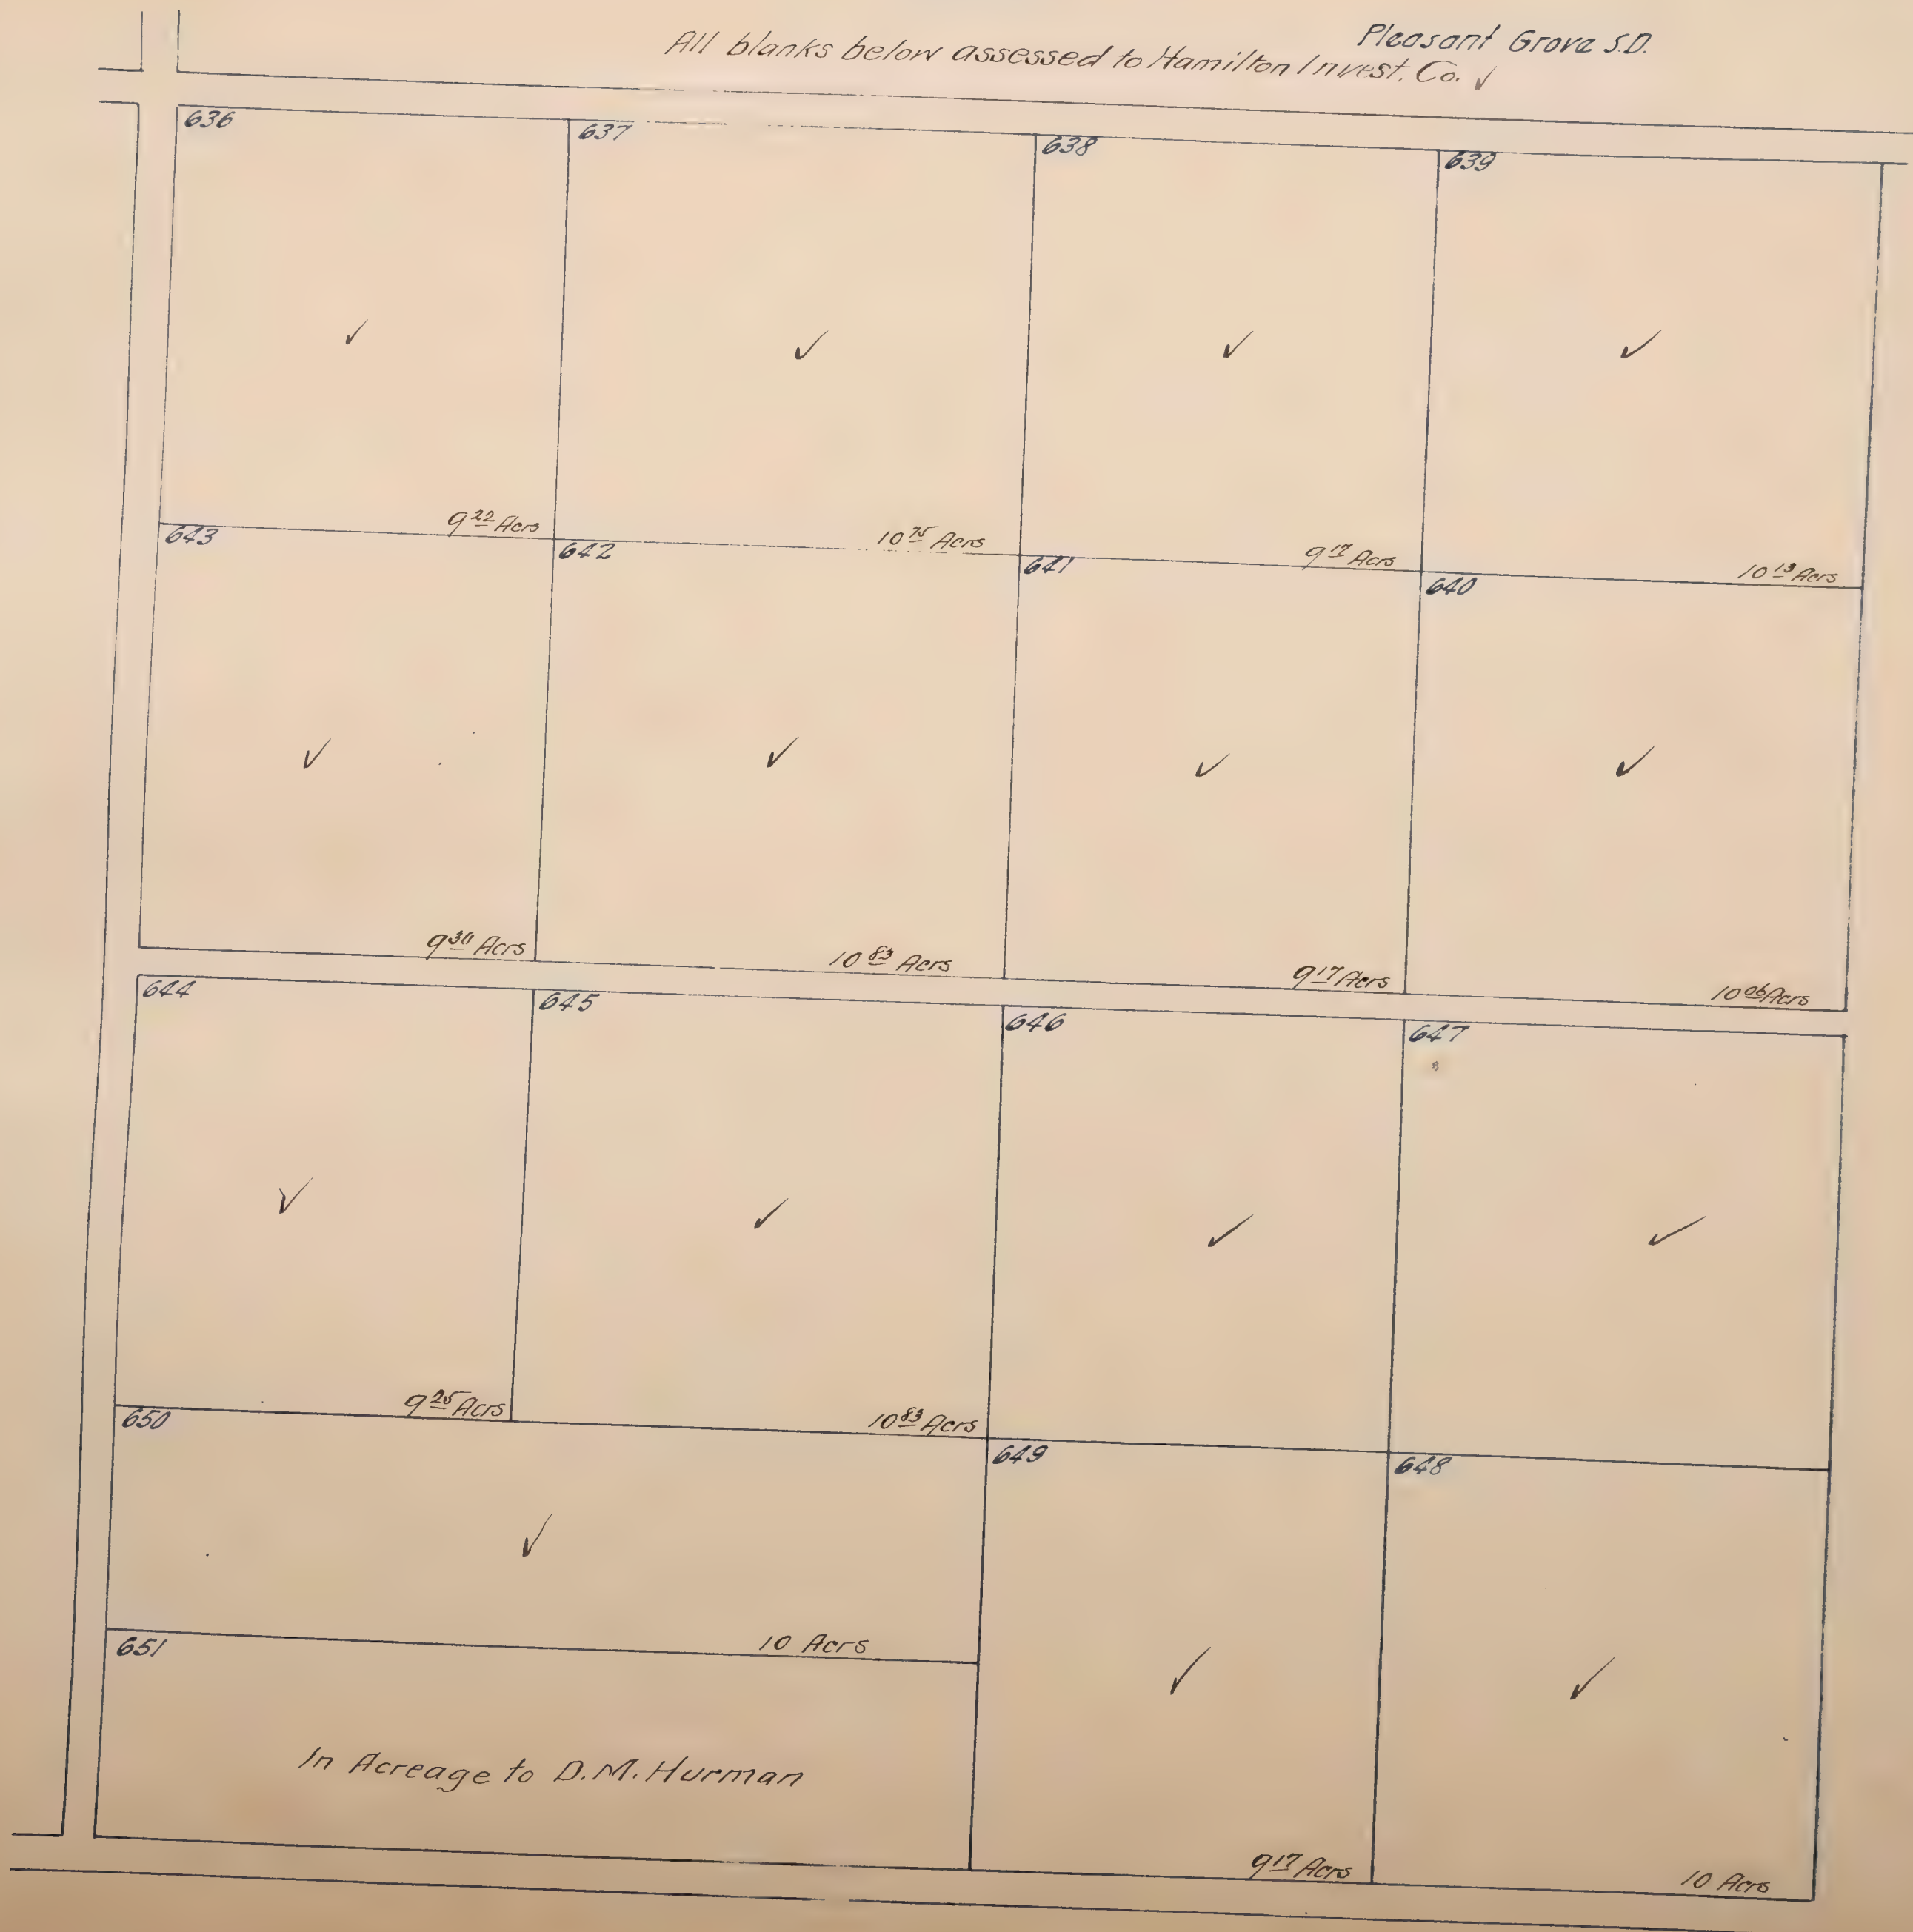

C.C.9

Mapped.

C.C.T. UNIT. NO. 10.

located in
Section 22 T.7 N. R. 6 E
Scale 1" = 300 ft

Pleasant Grove S.D.

Schulze Place



Mapped.
C.C.T. UNIT. NO. 11

located in
 N.E. 1/4 Sec. 20 T. 7 N. R. 6 E.

Scale 1" = 200 ft

395

All blanks below assessed to Sheldon Township & Realty Co. *Reese S.D.*

683 ✓ 10 Aers	684 ✓ 10 Aers	685 ✓ 10 Aers	686 ✓ 10 Aers	
690 ✓ 10 Aers	689 Thomas M. O'Hagan ✓ 10 Aers	688 Marcel Labrousseorf ✓ 10 Aers	687 Geo J. Backman ✓ 5 Aers	Fred A. Cook ✓ 5 Aers
691 ✓ 10 Aers	692 Margaret O'Hagan ✓ 5 Aers	✓ 5 Aers	693 ✓ 10 Aers	694 ✓ 10 ²⁴ Aers
698 ✓ 10 ³⁷ Aers	697 ✓ 10 ⁴² Aers	696 ✓ 10 ⁴⁷ Aers	695 ✓ 10 ²⁸ Aers	

Mapped.

C.C.T. UNIT NO. 12

located in
Section 10, T.7N.R.6E.

Scale: 1" = 200 ft.

Excelsior SD.

All blanks below assessed to Sheldon Townsite & Realty Co. ✓

Freeman plate.



688 ✓ 10 Acres	700 ✓ 10 Acres	701 ✓ 10 Acres	702 ✓ 10 ⁰⁷ Acres
706 ✓ 10 Acres	705 ✓ 10 Acres	704 ✓ 10 Acres	703 ✓ 10 ⁰⁷ Acres
707 Thomas Tyler ✓ 10 Acres	708 ✓ 10 Acres	709 ✓ 10 Acres	710 Archibald McKenzie ✓ 10 ⁰⁷ Acres
714 ✓ 10 Acres	713 ✓ 10 Acres	712 P. Natis ✓ 10 Acres	711 Maud Natis ✓ 10 Acres
991 Acres	992 Acres	993 Acres	994 Acres

C.C.T. UNIT NO. 13

located in
Lower 1/2 of Lot 1 and Upper 1/2 Lot 2
Lower Daylor portion Omnochumnes Grant
Scale: 1"=400ft.

Platant Shue. S.D.
Lee S.D.

All blanks below assessed to Sheldon Townsite & Realty Co

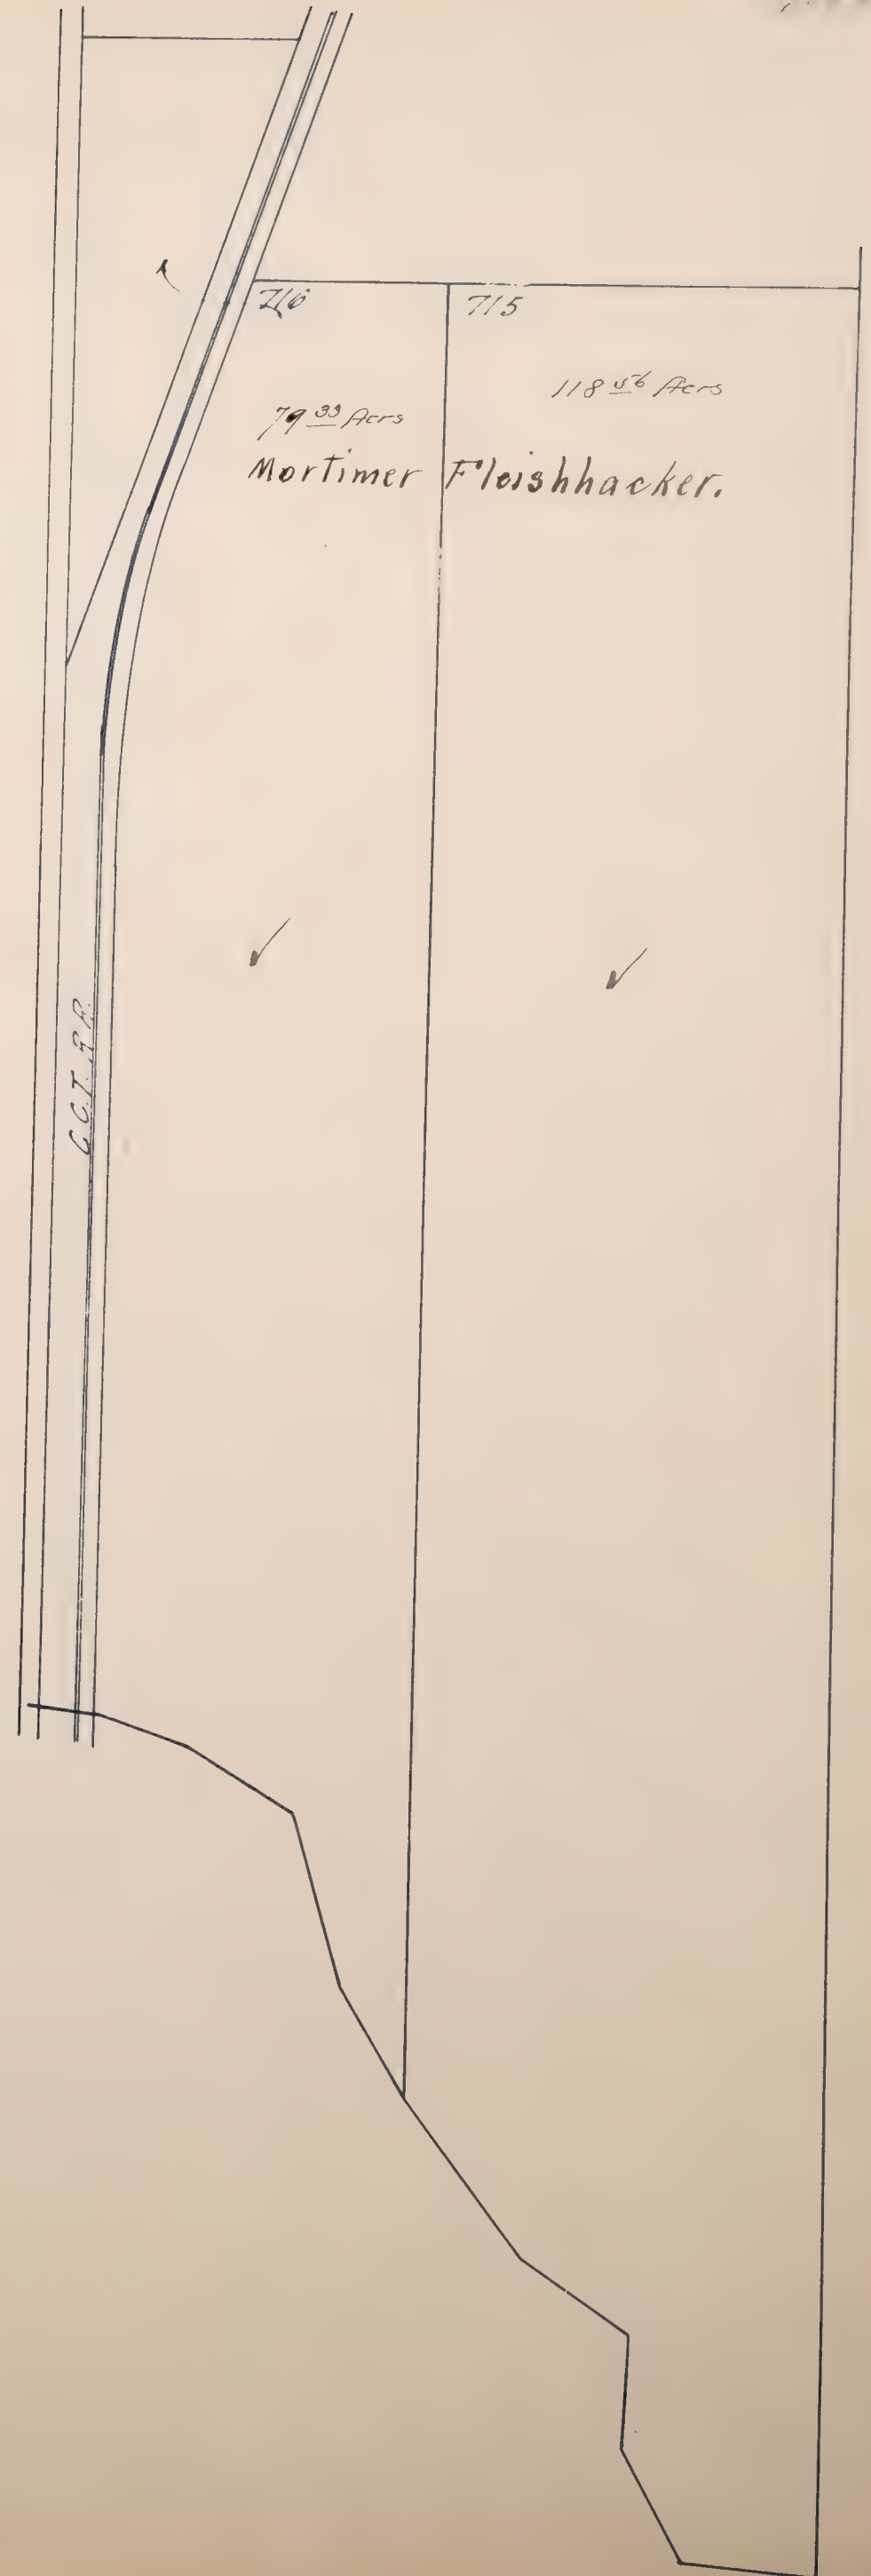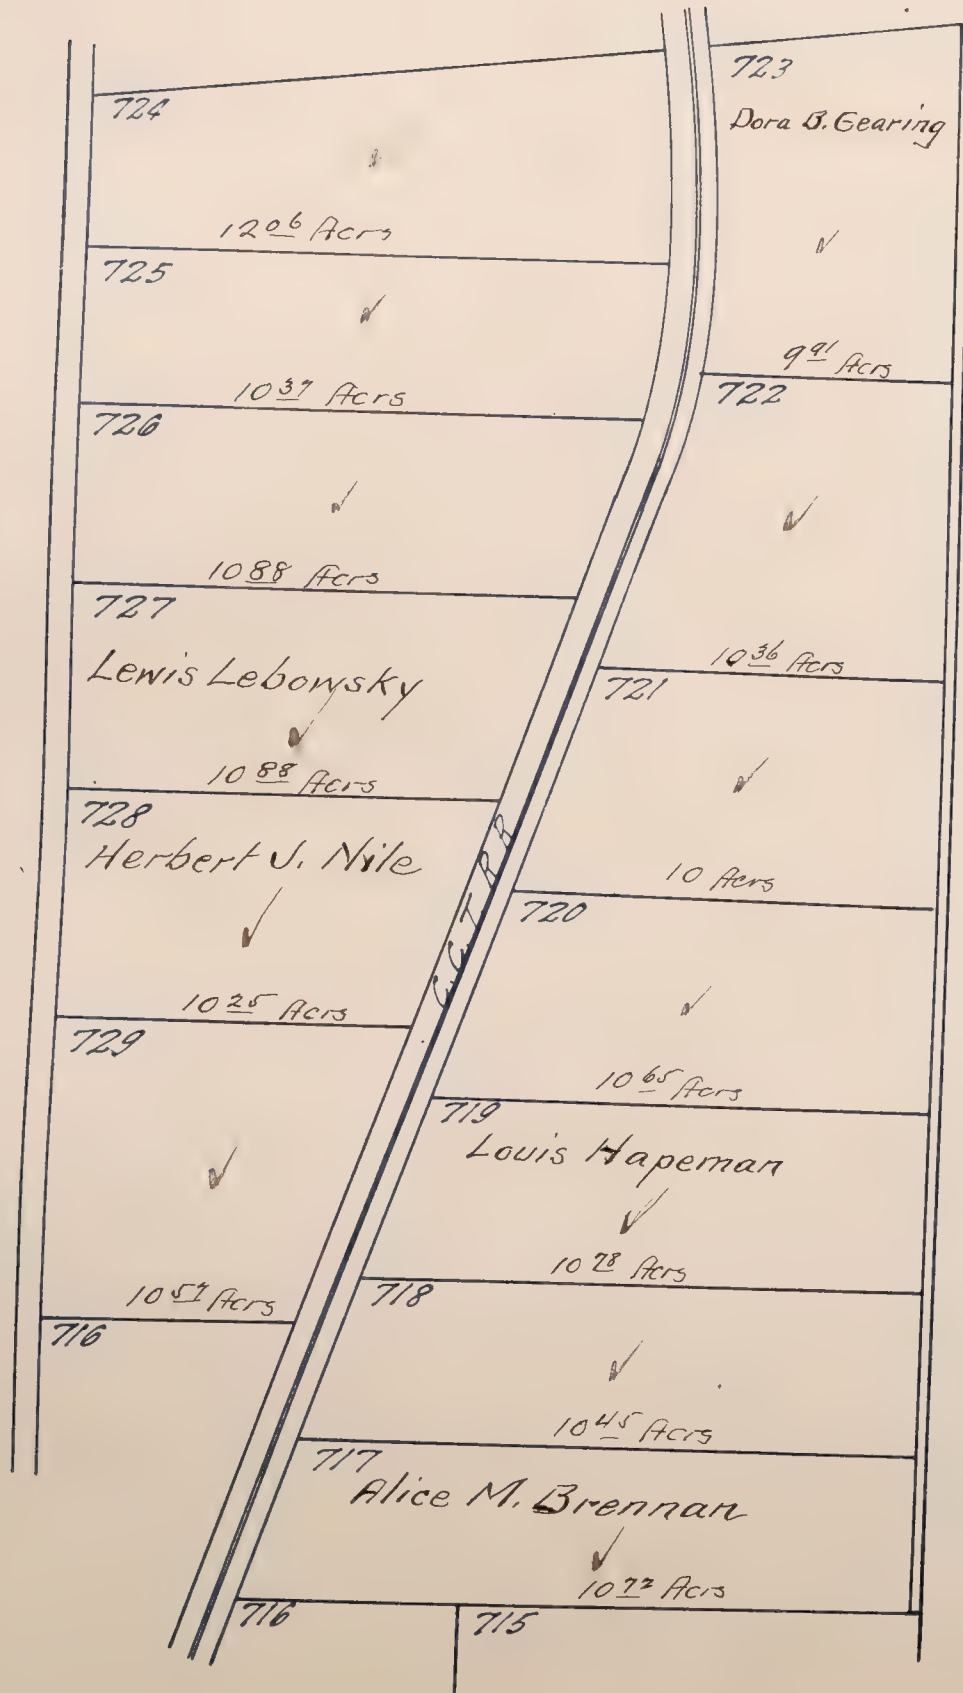

Mapped

CEN. CAL. TRAC. UNIT NO. 14

located in
Hortnell Grant
Scale: 1"=600'

Lee S.D.

All blanks below assessed to Eleanor Investment Co.

CENTRAL CALIFORNIA TRACTION UNIT NO. 14	955	954	953	952	951	950	949	948	947	946	945
	934	935	936	937	938	939	940	941	942	943	944
	✓	✓	✓	✓	✓	✓	✓	✓	✓	✓	✓
	57 ⁰⁰ A	10 ⁰⁵ A	10 A	10 A	10 A	10 A	10 A	10 A	10 A	10 A	11 ²⁶ A
	933	932	931	930	929	928	927	926	925	924	923
	✓	✓	✓	✓	✓	✓	✓	✓	✓	✓	✓
	42 ⁰⁰ A	11 ²⁵ A	10 A	10 A	10 A	10 A	10 A	10 A	10 A	10 A	19 ⁰⁵ A
	912	913	914	915	916	917	918	919	920	921	922
	✓	✓	✓	✓	✓	✓	✓	✓	✓	✓	✓
	11 ⁰⁴ A	10 A	10 A	10 A	10 A	10 A	10 A	10 A	10 A	10 A	13 ⁴⁵ A
	911	910	909	908	907	906	905	904	903	902	901
	✓	Mabel Wilson.	✓	✓	✓	✓	✓	✓	✓	✓	✓
	10 ²⁸ A	10 A	10 A	10 A	10 A	10 A	10 A	10 A	10 A	10 A	15 ⁵⁵ A
	889	890	891	892	893	894	895	896	897	898	899
	✓	✓	✓	✓	✓	✓	✓	✓	✓	✓	✓
	7 ⁰⁰ A	10 A	10 A	10 A	10 A	10 A	10 A	10 A	10 A	10 A	10 A
	888	887	886	885	884	883	882	881	880	879	878
	✓	✓	Philip E & Fannie L. Benson	✓	✓	✓	✓	✓	✓	✓	✓
	5 ³⁰ A	10 A	10 A	10 A	10 A	10 A	10 A	10 A	10 A	10 A	10 A
	867	868	869	870	871	872	873	874	875	876	877
	✓	Antonio Maranta	✓	✓	✓	✓	✓	✓	✓	✓	✓
	10 A	10 A	10 A	10 A	10 A	10 A	10 A	10 A	10 A	10 A	15 ⁵⁶ A
	866	865	864	863	862	861	860	859	858	857	856
	✓	✓	✓	✓	✓	✓	✓	✓	✓	✓	✓
	8 ¹⁵ A	12 ⁰⁵ A	12 ¹⁵ A	12 ⁰⁸ A	12 ⁰³ A	12 ⁴⁵ A	12 ³⁸ A	12 ³³ A	12 ³⁷ A	12 ²⁸ A	6 ³⁰ A
	865	864	863	862	861	860	859	858	857	856	855
	✓	✓	✓	✓	✓	✓	✓	✓	✓	✓	✓
	6 ⁰⁰ A	12 ⁰⁵ A	12 ¹⁵ A	12 ⁰⁸ A	12 ⁰³ A	12 ⁴⁵ A	12 ³⁸ A	12 ³³ A	12 ³⁷ A	12 ²⁸ A	6 ³⁰ A
	✓	✓	✓	✓	✓	✓	✓	✓	✓	✓	✓

Mapped.

CEN. CAL TRAC UNIT NO. 14

located in
Hartnell Grant
Scale: 1"=600'

Lee S.D.

All blanks below, assessed to Eleanor Investment Company ✓

CEN. CAL. TRAC. UNIT No. 8

1031 Antonio & Josephine Z. Fedele ✓ 20 ³⁹ A	1030 Josephine Z. Fedele ✓ 9 ⁷⁷ A 1007 5 ⁸⁴ A 1005 1006 8 ²⁷ A 1004 16 ⁵⁰ A 13 ³⁰ A 979 9 ¹⁴ A 978 6 ¹⁹ A 956 12 ⁹⁶ A 955 9 ⁸¹ A	1029 F.A. Hardwick ✓ 14 ⁰³ A	1028 ✓ 10 ⁰¹ A	1027 ✓ 10 ⁰³ A	1026 ✓ 10 ⁰⁴ A	1025 ✓ 10 A	1024 ✓ 10 ⁰⁹ A	1023 ✓ 10 ²³ A	1022 ✓ 10 ¹¹ A	1021 ✓ 10 ¹³ A	1020 ✓ 10 ¹⁴ A	1019 ✓ 16 ⁶³ A
		1008 Geo. S. Newell ✓ 9 ⁸⁶ A	1009 ✓ 10 A	1010 ✓ 10 A	1011 ✓ 10 A	1012 ✓ 10 A	1013 ✓ 10 A	1014 ✓ 10 A	1015 ✓ 10 A	1016 ✓ 10 A	1017 ✓ 10 A	1018 ✓ 14 ¹⁷ A
		1003 ✓ 10 ²⁸ A	1001 ✓ 10 A	1000 ✓ 10 A	999 ✓ 10 A	998 ✓ 10 A	997 ✓ 10 A	996 ✓ 10 A	995 ✓ 10 A	994 ✓ 10 A	993 ✓ 10 A	992 ✓ 12 ³⁸ A
		1002 ✓ 10 ⁶⁷ A	981 ✓ 10 ⁰⁶ A	982 ✓ 10 A	983 ✓ 10 A	984 ✓ 10 A	985 ✓ 10 A	986 ✓ 10 A	987 ✓ 10 A	988 ✓ 10 A	989 ✓ 10 A	990 ✓ 11 ²⁵ A
		976 Morgan Owen and Sarah J. ✓ 11 ⁴⁷ A	974 ✓ 10 A	973 ✓ 10 A	972 ✓ 10 A	971 ✓ 10 A	970 ✓ 10 A	969 ✓ 10 A	968 ✓ 10 A	967 ✓ 10 A	966 ✓ 10 ⁰² A	991 ✓ 7 ³³ A
		975 ✓ 11 ⁸⁷ A	957 ✓ 8 ⁵⁴ A	958 ✓ 10 A	959 ✓ 10 A	960 ✓ 10 A	961 ✓ 10 A	962 ✓ 10 A	963 ✓ 10 A	964 ✓ 10 A	965 ✓ 10 A	966 ✓ 10 ⁰² A
			954 ✓ 9 ⁴⁴ A	953 ✓ 10 A	952 ✓ 10 A	951 ✓ 10 A	950 ✓ 10 A	949 ✓ 10 A	948 ✓ 10 A	947 ✓ 10 A	946 ✓ 10 A	945 ✓ 11 ⁶⁵ A

CEN. CAL. TRAC. UNIT No. 10

Mapped.

C.C.T UNIT NO. 15

being
W 1/2 Sec. 32 T. 6 N. R. 7 E.
Scale: 1" = 300 ft.

Colony S.D.
Alabama S.D.

All blanks below assessed to Inland Realty Co. ✓

ALABAMA				Colony			
758 ✓ 10 Aers	757 ✓ 10 Aers	750 Ernest L. Nagle ✓ 10 Aers	749 ✓ 10 Aers	742 ✓ 10 Aers	741 Ella M. Lockwood ✓ 10 Aers	734 ✓ 10 Aers	733 ✓ 10 ²⁵ Aers
759 ✓ 10 Aers	756 ✓ 10 Aers	751 ✓ 10 Aers	748 ✓ 10 Aers	743 ✓ 10 Aers	740 ✓ 10 Aers	735 ✓ 10 Aers	732 ✓ 10 ²⁵ Aers
760 ✓ 10 Aers	755 ✓ 10 Aers	752 ✓ 10 Aers	747 ✓ 10 Aers	744 ✓ 10 Aers	739 ✓ 10 Aers	736 ✓ 10 Aers	731 ✓ 10 ²⁰ Aers
761 F.R.M. Bloomer ✓ 9999 Aers	754 ✓ 10 ⁹⁸⁴ Aers	753 ✓ 9972 Aers	746 ✓ 9970 Aers	745 ✓ 10 ²³ Aers	738 ✓ 10 ²⁶ Aers	737 ✓ 10 ¹⁸ Aers	730 ✓ 10 ¹³ Aers

→ N

Mapped.

CEN. CAL. TRAC. UNIT NO. 16

located in

Hartnell Grant & Sec. 24 T.7N. R.7E.


Scale: 1"=800ft.

Lee S.D.

110-4

Blanks to Eleanor Investment Company

CENTRAL CALIFORNIA TRACTION UNIT NO. 14

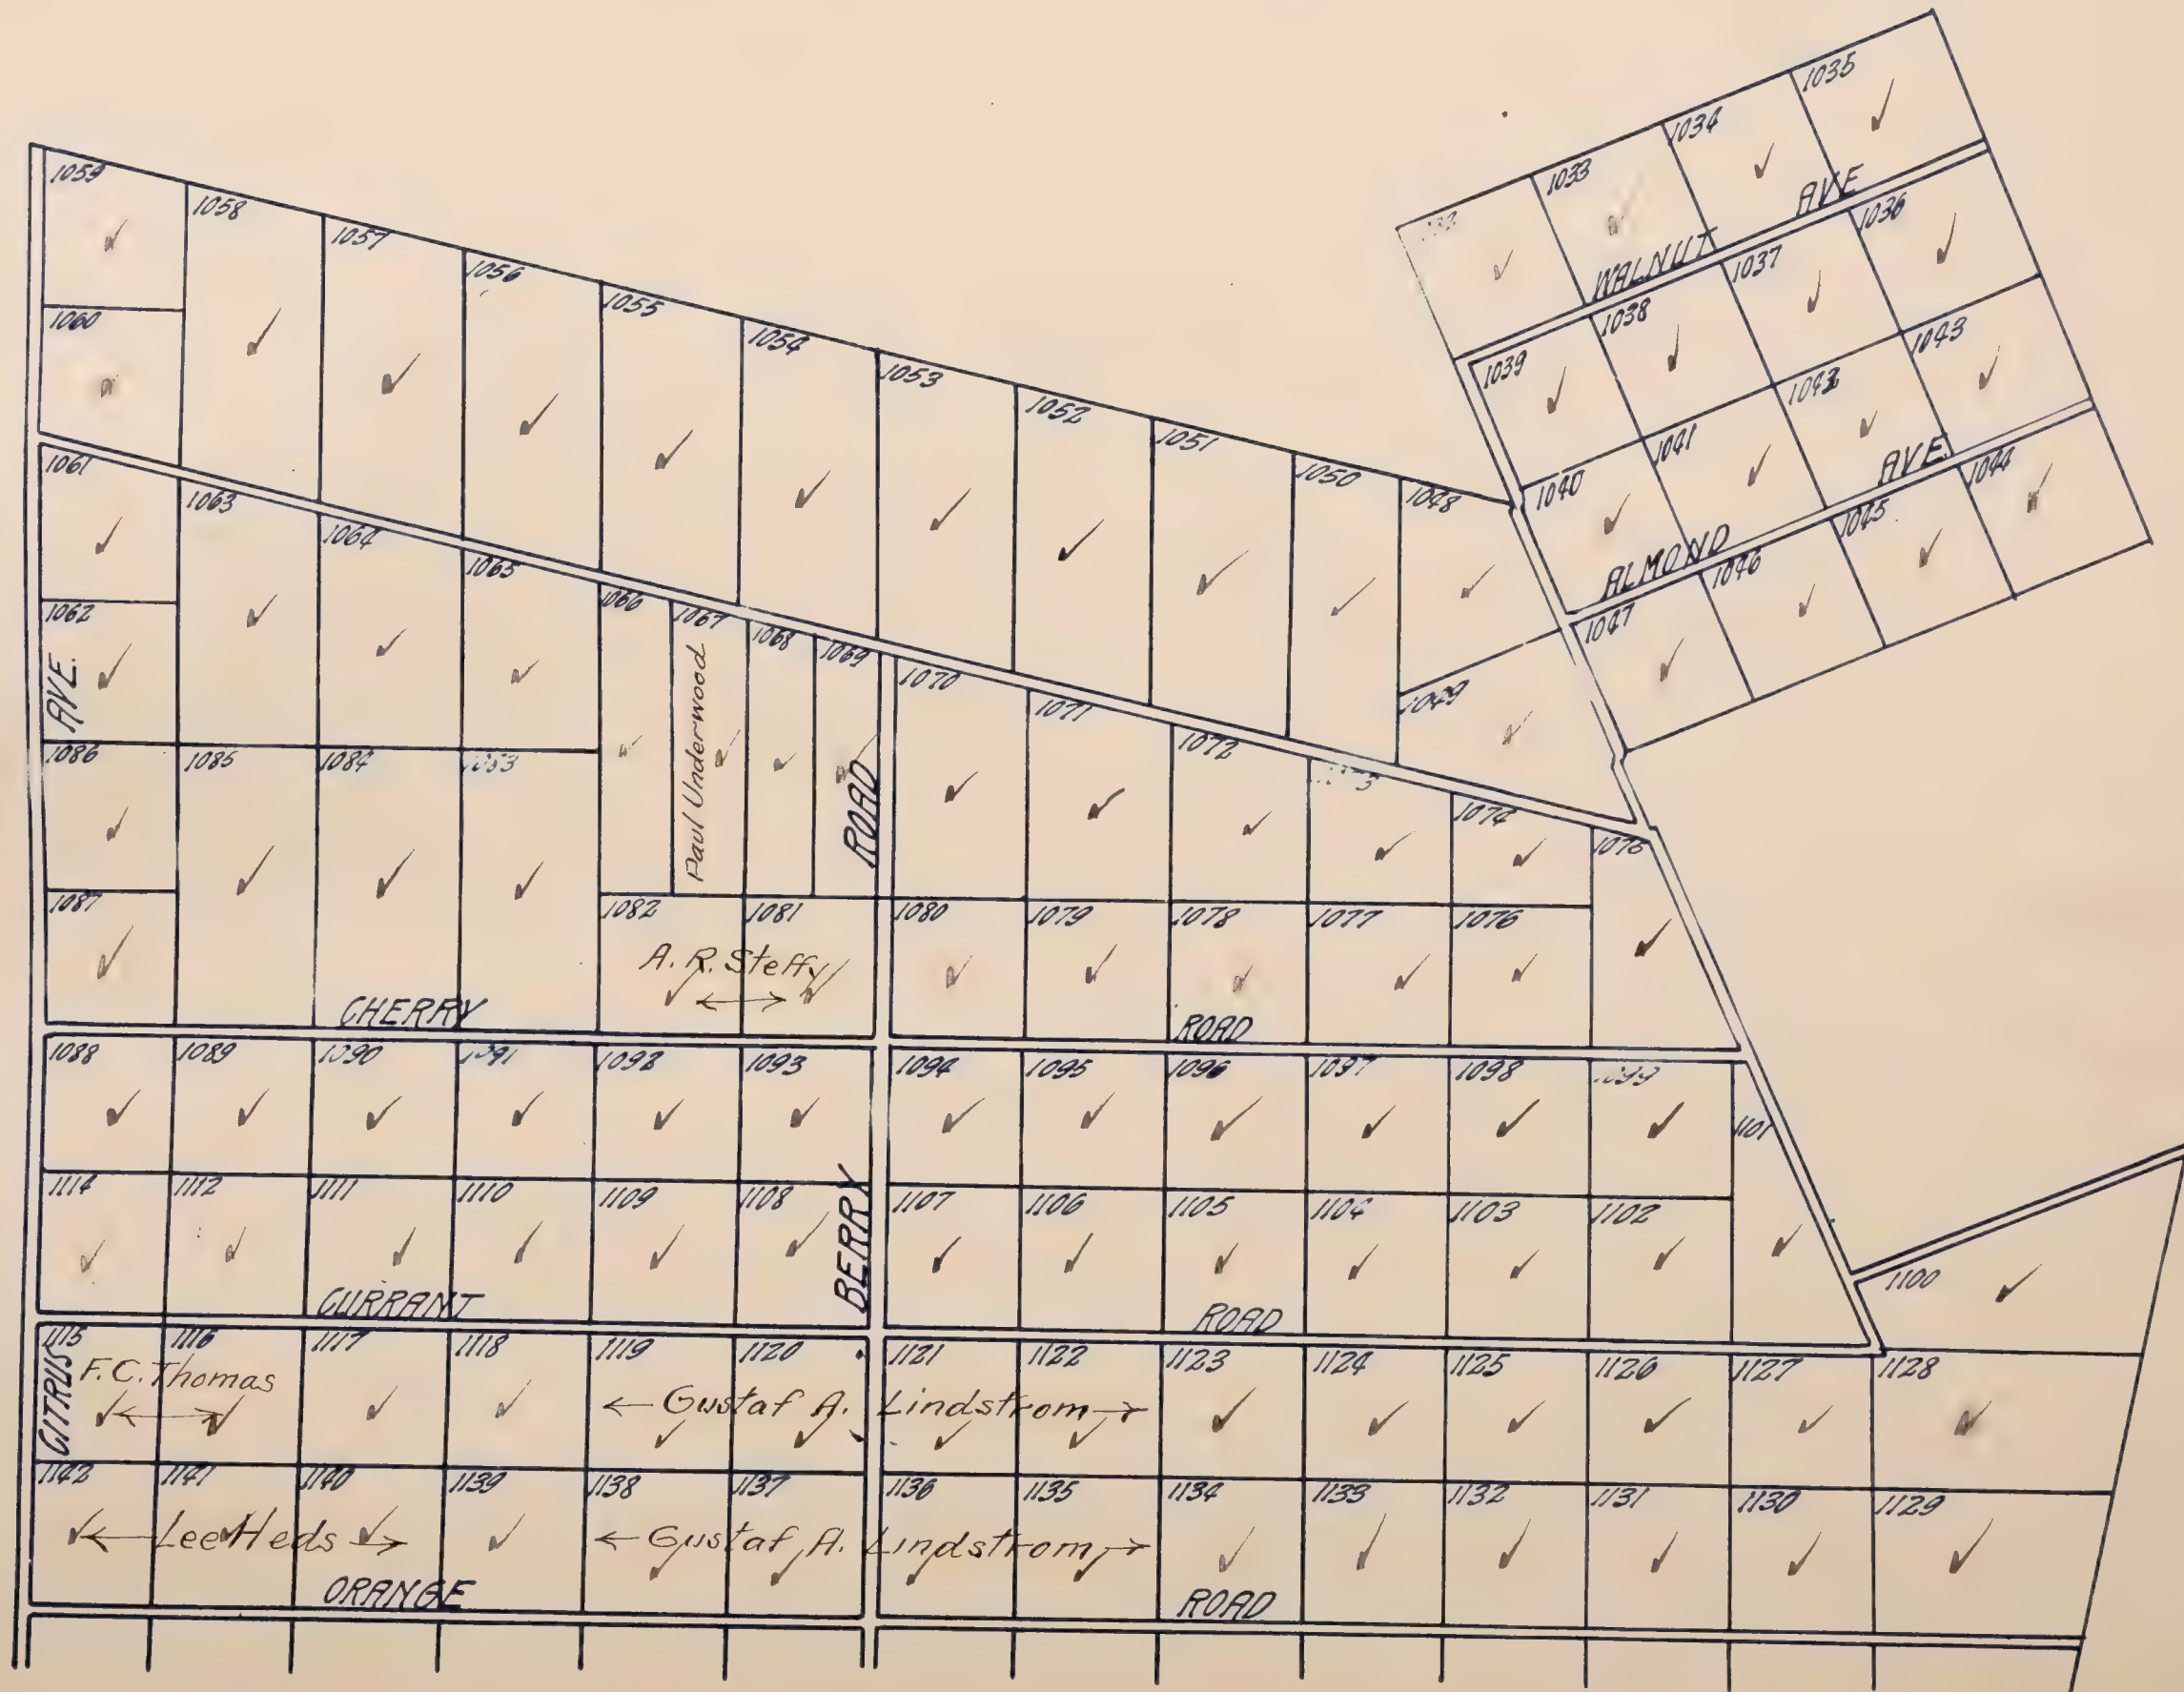

Mapped

CEN. CAL. TRAC. UNIT NO.16

located in
Hartnell Grant & Sec 24 T.7N. R.7E.
Scale: 1"=800'

Lee S.D.

All blanks below assessed to Eleanor Investment Co.

CENTRAL CALIFORNIA TRACTION UNIT NO.14

ORANGE						ROAD							
1143 Lee Heds 8 ⁵⁷ A	1144 ✓ 10A	1145 ✓ 10A	1146 ✓ 10A	1147 Marion A. Crawford 10A	1148 ✓ 10A	1149 ✓ 10A	1150 ✓ 10A	1151 ✓ 10A	1152 ✓ 10A	1153 ✓ 10A	1154 ✓ 10A	1155 ✓ 10A	1156 ✓ 13 ⁵³ A
1170 ✓ 8 ⁷¹ A	1169 ✓ 10A	1168 ✓ 10A	1167 ✓ 10A	1166 ✓ 10A	1165 ✓ 10A	1164 ✓ 10A	1163 ✓ 10A	1162 ✓ 10A	1161 ✓ 10A	1160 ✓ 10A	1159 ✓ 10A	1158 ✓ 10A	1157 ✓ 11 ⁴⁴ A
1171 ✓ 8 ⁷¹ A	1172 ✓ 10A	1173 ✓ 10A	1174 ✓ 10A	1175 ✓ 10A	1176 ✓ 10A	1177 ✓ 10A	1178 ✓ 10A	1179 ✓ 10A	1180 ✓ 10A	1181 ✓ 10A	1182 ✓ 10A	1183 ✓ 10A	1184 ✓ 9 ⁴⁶ A
1197 ✓ 8 ⁸⁰ A	1196 ✓ 10A	1195 ✓ 10A	1194 ✓ 10A	1193 ✓ 10A	1192 ✓ 10A	1191 ✓ 10A	1190 ✓ 10A	1189 ✓ 10A	1188 ✓ 10A	1187 ✓ 10A	1186 ✓ 10A	1185 ✓ 10A	1184 ✓ 17 ³⁰ A
1198 ✓ 8 ⁸⁵ A	1199 ✓ 10A	1200 ✓ 10A	1201 ✓ 10A	1202 ✓ 10A	1203 ✓ 10A	1204 ✓ 10A	1205 ✓ 10A	1206 ✓ 10A	1207 ✓ 10A	1208 ✓ 10A	1209 ✓ 10A	1210 ✓ 10A	1211 ✓ 15 ²⁰ A
1223 ✓ 9 ²³ A	1222 ✓ 10A	1221 ✓ 10A	1220 ✓ 10A	1219 ✓ 10A	1218 ✓ 10A	1217 ✓ 10A	1216 ✓ 10A	1215 ✓ 10A	1214 ✓ 10A	1213 ✓ 10A	1212 ✓ 10A	1211 ✓ 10A	1210 ✓ 13 ³³ A
1224 ✓ 8 ⁵⁶ A	1223 ✓ 10A	1222 ✓ 10A	1221 ✓ 10A	1220 ✓ 10A	1219 ✓ 10A	1218 ✓ 10A	1217 ✓ 10A	1216 ✓ 10A	1215 ✓ 10A	1214 ✓ 10A	1213 ✓ 10A	1212 ✓ 10A	1211 ✓ 10A
1249 ✓ 9 ²¹ A	1248 ✓ 10A	1247 ✓ 10A	1246 ✓ 10A	1245 ✓ 10A	1244 ✓ 10A	1243 ✓ 10A	1242 ✓ 10A	1241 ✓ 10A	1240 ✓ 10A	1239 ✓ 10A	1238 ✓ 10A	1237 ✓ 10A	1236 ✓ 8 ⁴⁹ A
1250 ✓ 9 ⁵² A	1251 ✓ 10A	1252 ✓ 10A	1253 ✓ 10A	1254 ✓ 10A	1255 ✓ 10A	1256 ✓ 10A	1257 ✓ 10A	1258 ✓ 10A	1259 ✓ 10A	1260 ✓ 10A	1261 ✓ 10A	1262 ✓ 10A	1263 ✓ 16 ³⁰ A
1285 ✓ 10 ⁹¹ A	1284 ✓ 10A	1283 ✓ 10A	1282 ✓ 10A	1281 ✓ 10A	1280 ✓ 10A	1279 ✓ 10A	1278 ✓ 10A	1277 ✓ 10A	1276 ✓ 10A	1275 ✓ 10A	1274 ✓ 10A	1273 ✓ 10A	1272 ✓ 14 ⁴⁵ A
1270 ✓ 14 ⁴² A	1271 ✓ 10A	1272 ✓ 10A	1273 ✓ 10A	1274 ✓ 10A	1275 ✓ 10A	1276 ✓ 10A	1277 ✓ 10A	1278 ✓ 10A	1279 ✓ 10A	1280 ✓ 10A	1281 ✓ 10A	1282 ✓ 10A	1283 ✓ 15 ⁴⁷ A

CENTRAL CALIFORNIA TRACTION UNIT NO.17

CENTRAL CALIFORNIA TRACTION UNIT No 17


Located in
HARTNEL GRANT AND SEC.2 T6 N.R.7E. & SEC.35 T7 N.R.7E.

Scale, $1'' = 800'$

All blanks below assessed to Eleanor Inv. Co. ✓

Lee S.D.

C. C. T. UNIT No. 16

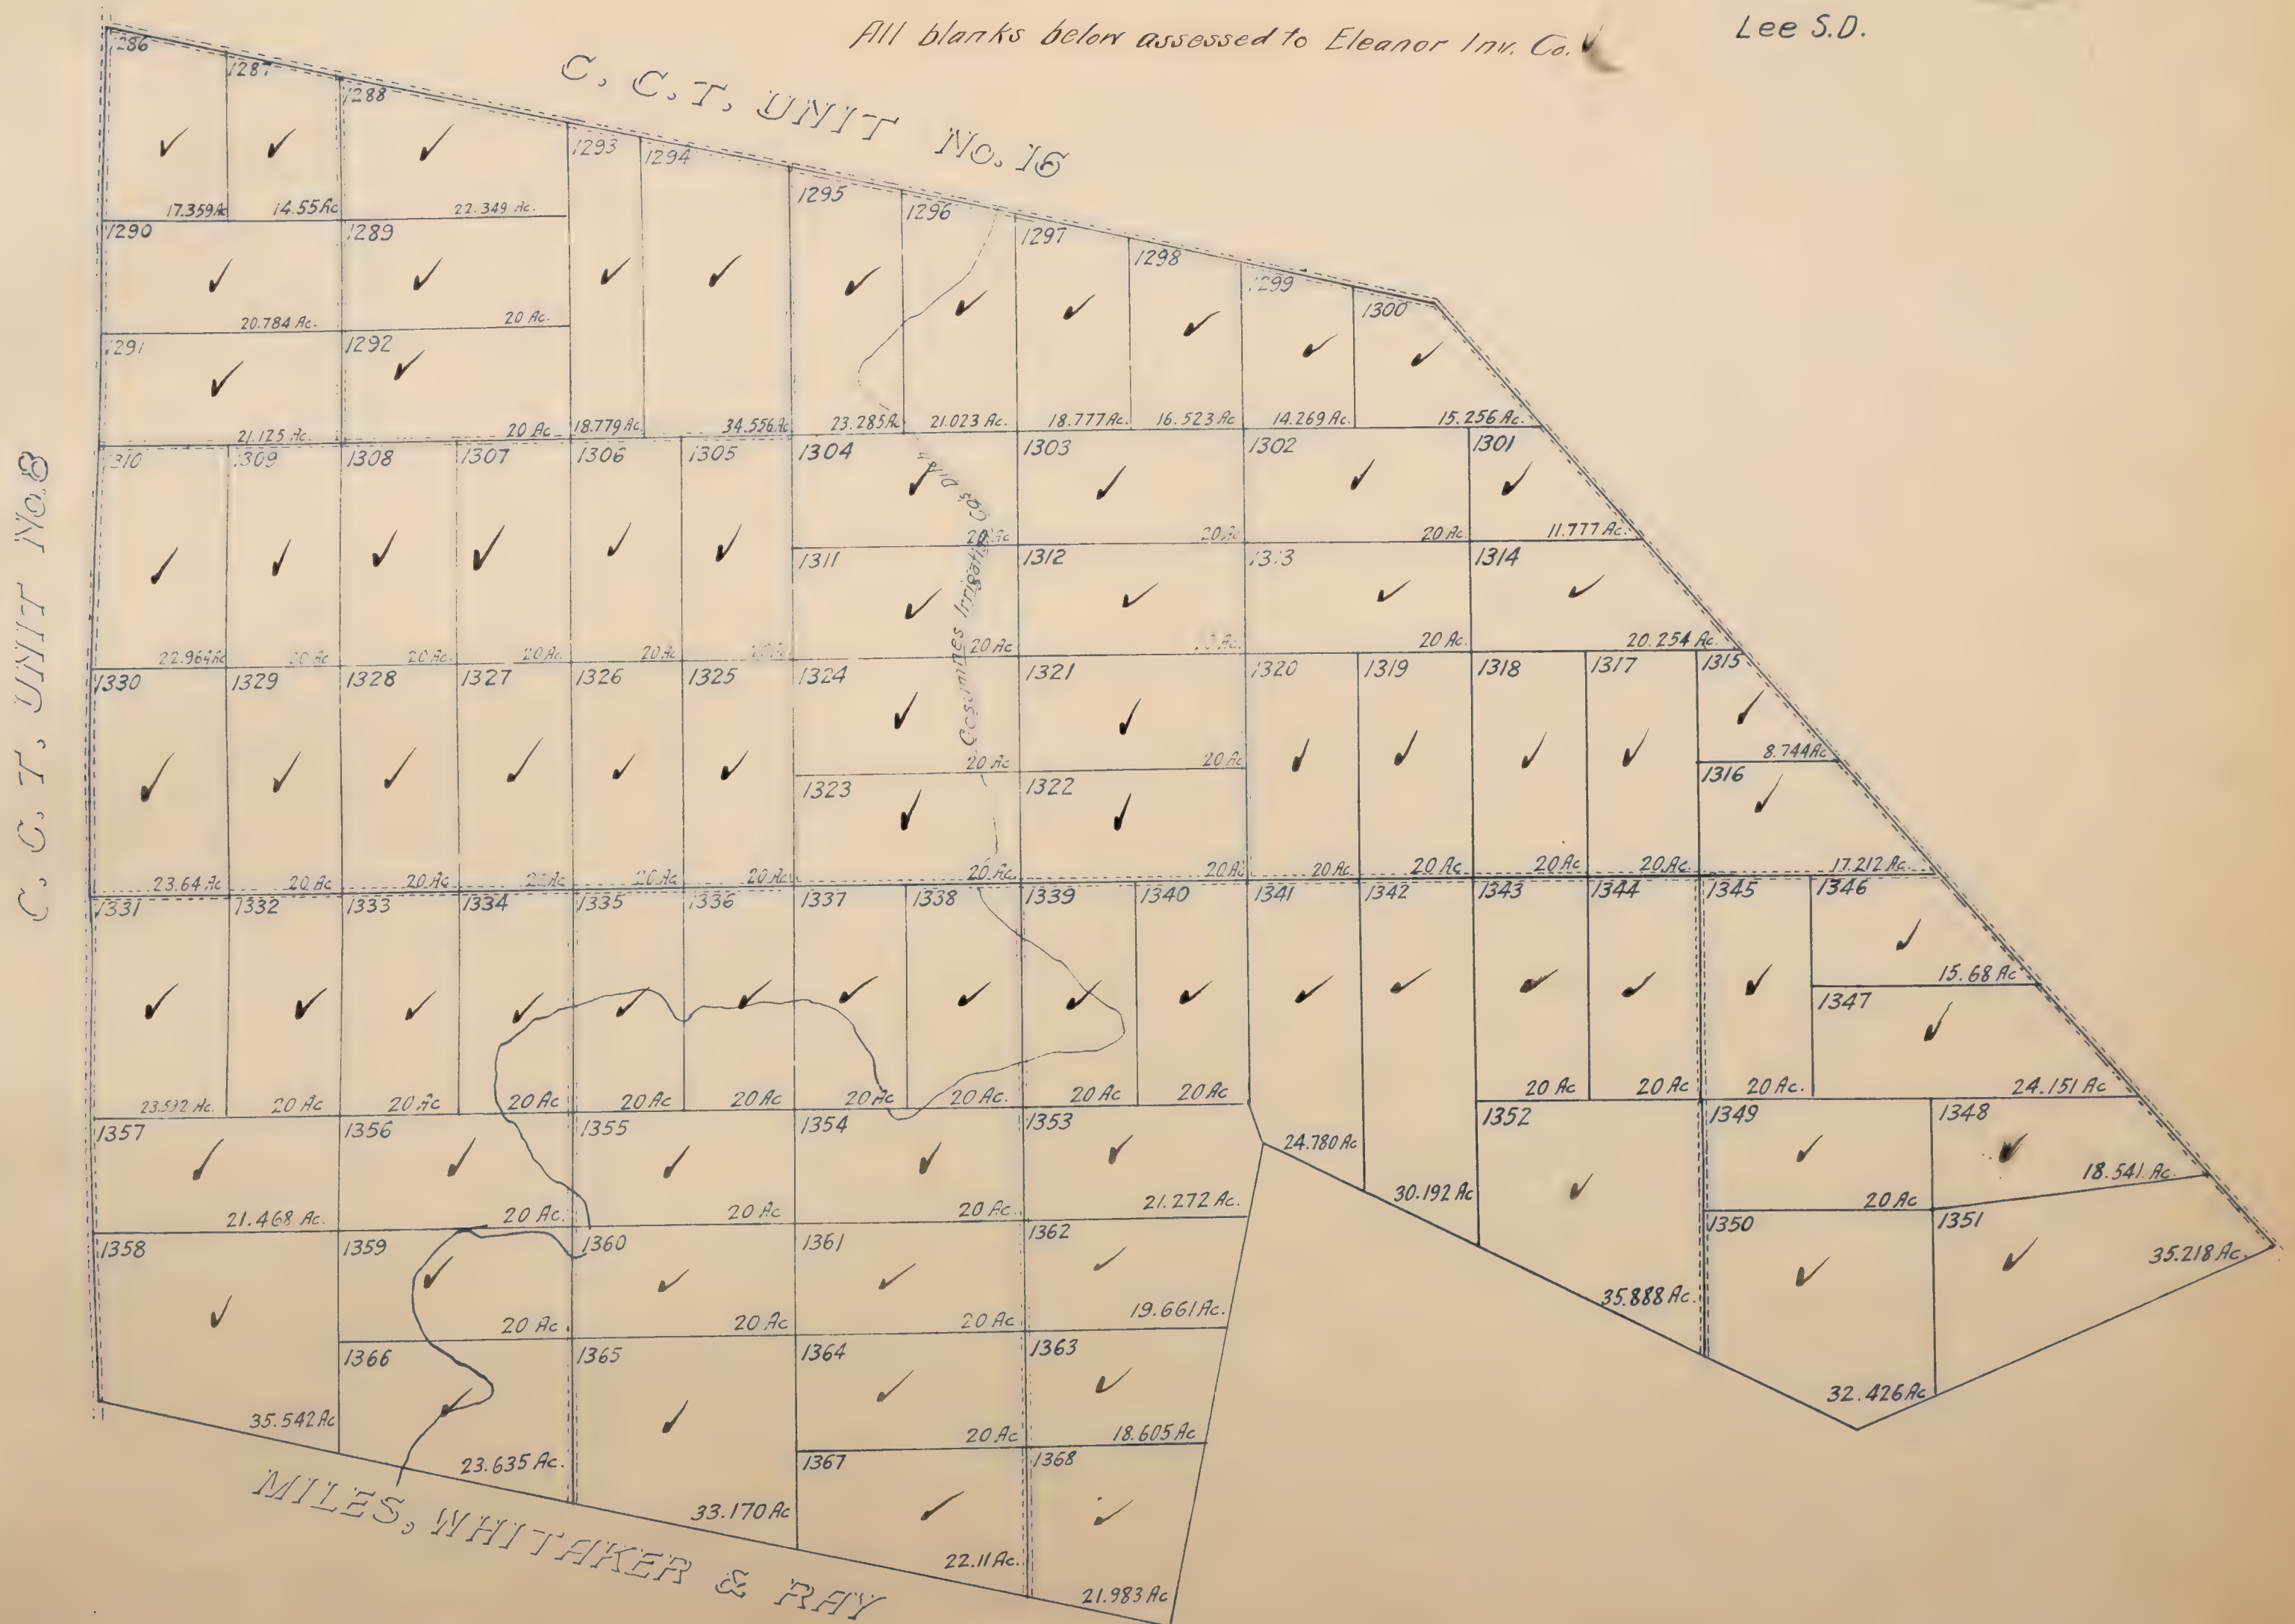

CHAFFIN'S ADD'N TO ELVERTA

located in
Sec. 21, T. 10 N. R. 5 E.

Scale: 1" = 300'


100'

All blanks below assessed to Loring Chaffin ✓

ELVERTA	7 12.52 A ✓	8 12.09 A ✓
	6 Emma Freeman ✓ 7.06 A	5 ✓ 7.13 A
	3 J. M. Smith ✓ 9.81 A	4 Geo. A. Jeffery ✓ 9.92 A
	2 ✓ 9.83 A	1 ✓ 9.93 A

RANCHO DEL PASO

CHERRY HILL
LOCATED IN
N.E. 1/4 of N.W. 1/4 of Sec. 19 T.8N., R.5E.
Scale: 40' = 1"

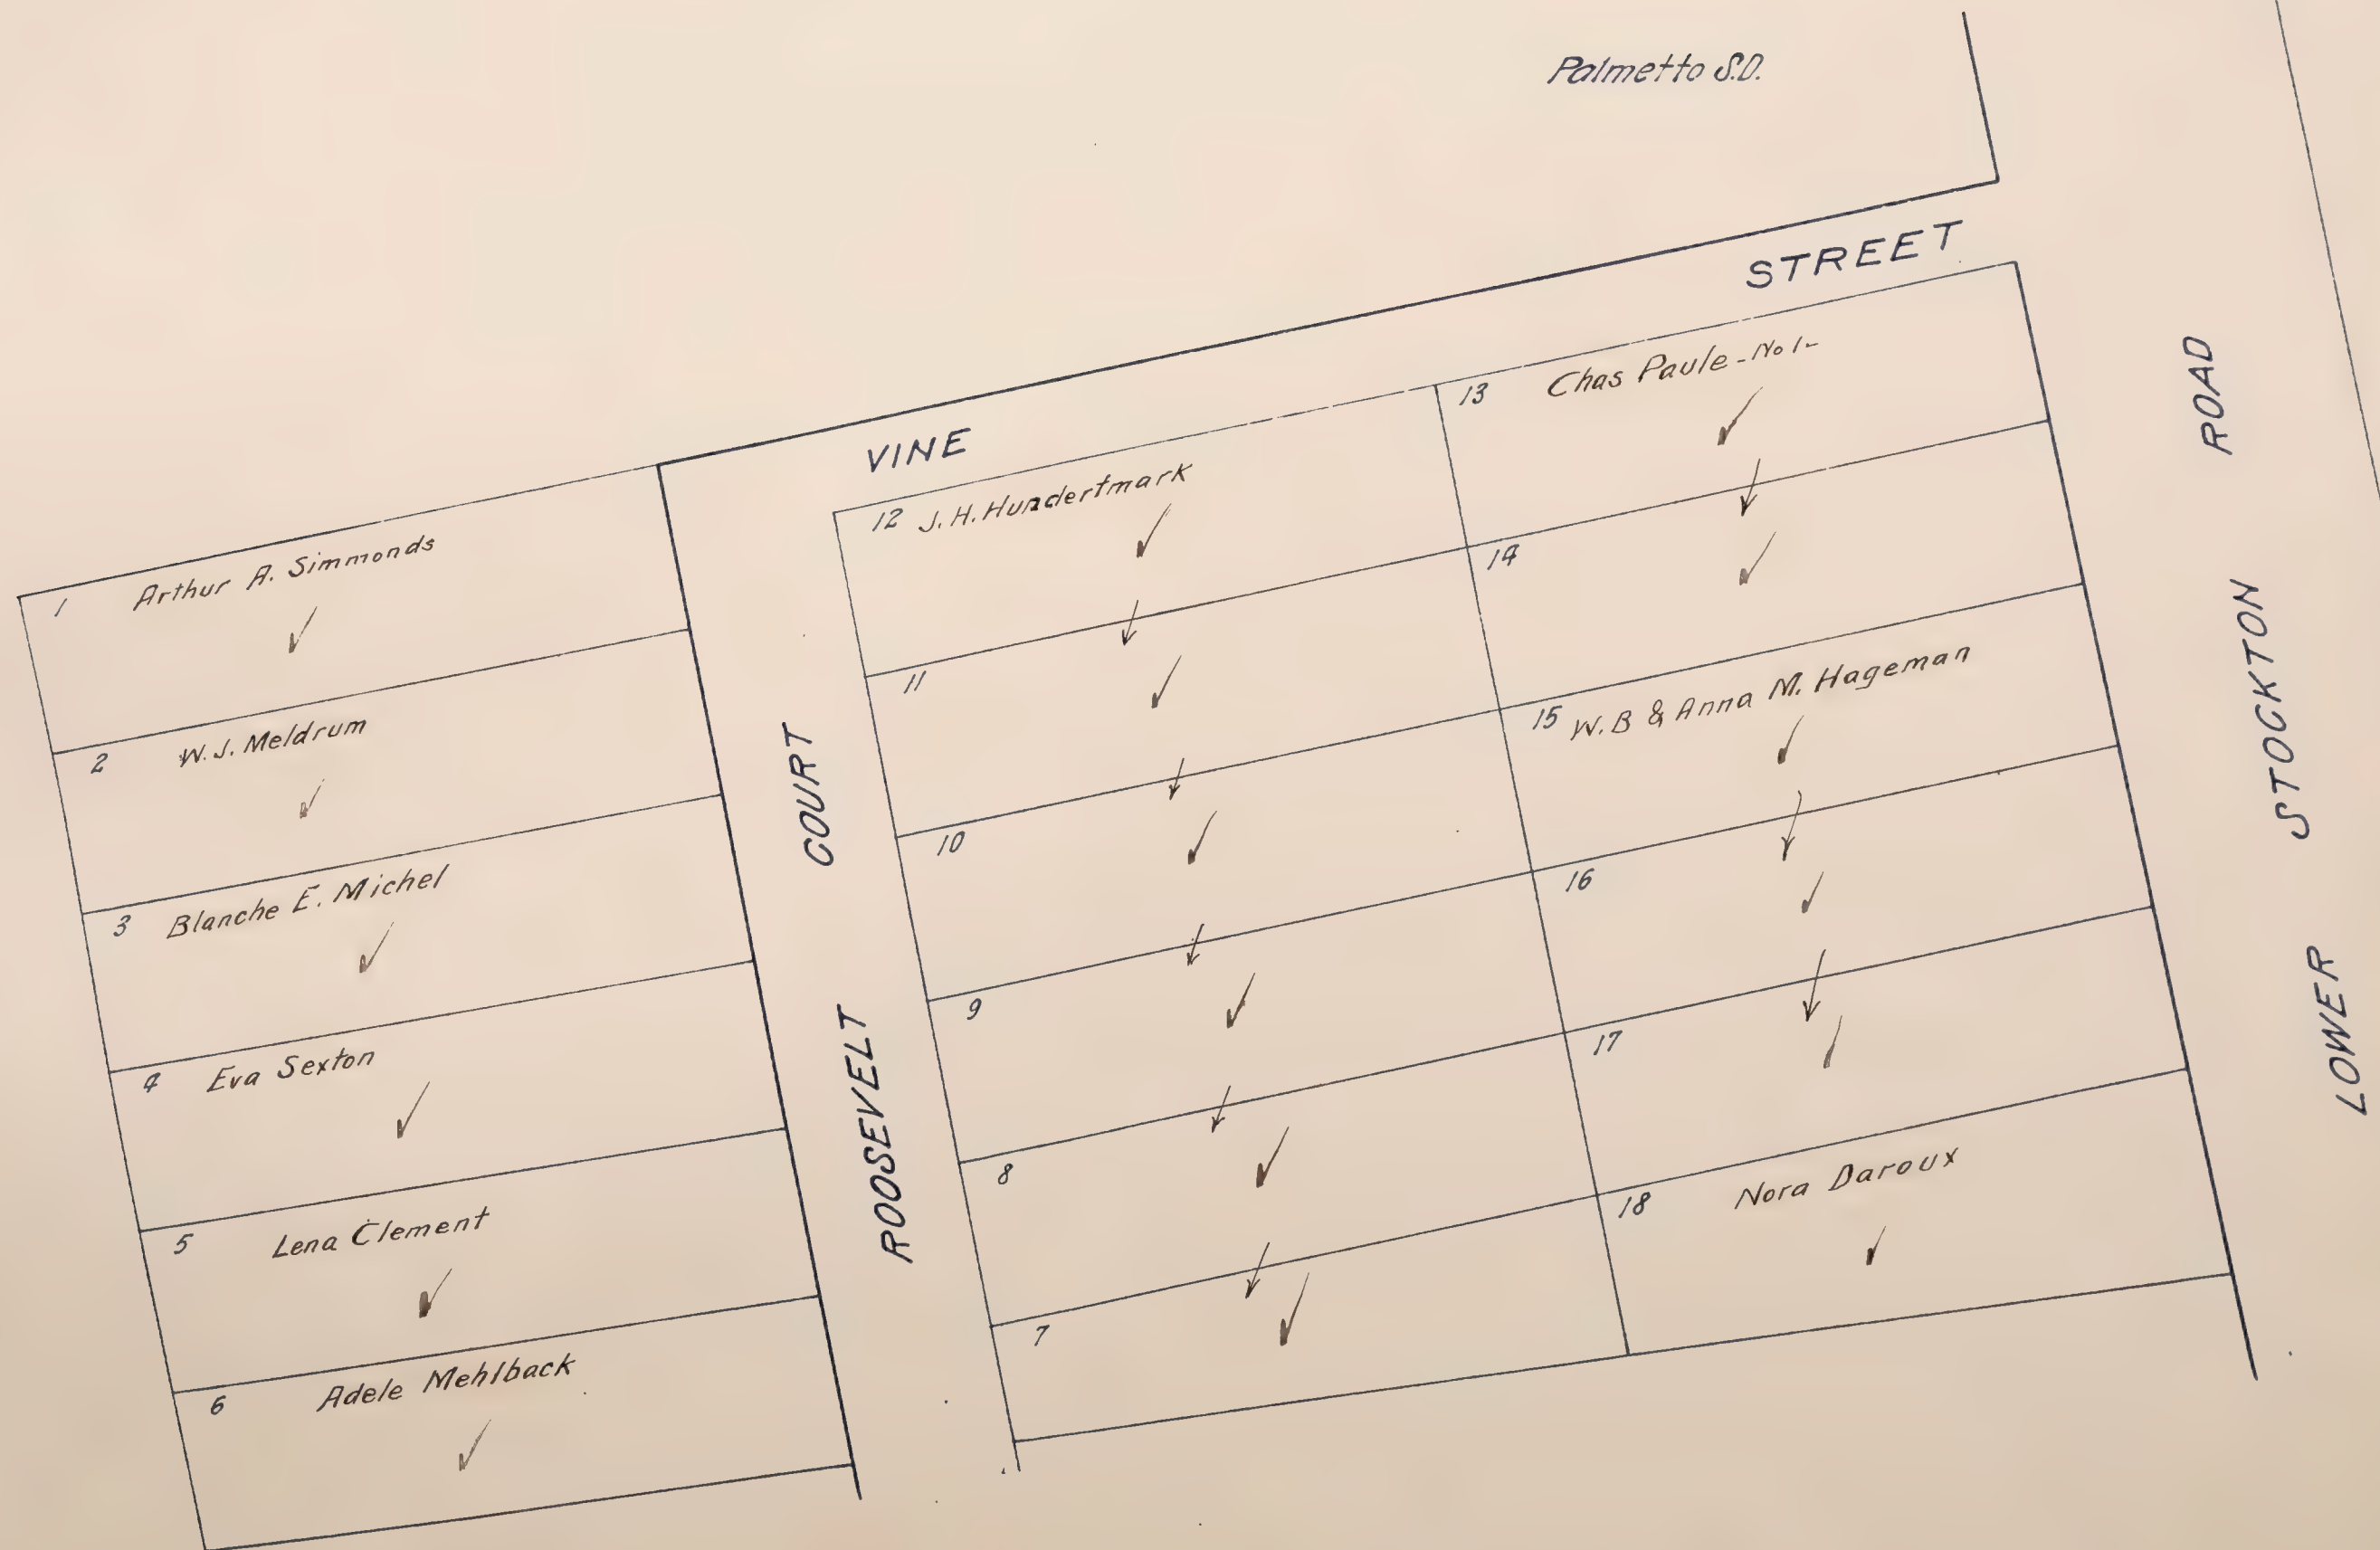

Mapped.

CITRUS HEIGHTS

LOCATED IN

Sec's 28 35

T.9&10N R6E

Scale 600' = 1"

Sylvan - San Juan SD.

GREENBACK AVENUE					
Thos. Lindsay	C. F. Van Maren	H. A. Lewis	Trainor & Desmond		H. A. Lewis
✓	✓	✓	✓	✓	✓
6	5	4	3	2	1
Maggie & Jno. Odgers	Oline C. Stewart			Eva Armstrong	
✓	✓				
7	28			29	
Sim Canman	Trainor & Desmond				
✓	✓				
8	27			32	
Bessie S. Beedle				C. F. Wittenberg	
✓				✓	
9	26			31	
Walter E. Pratt					
✓				✓	
10	25			32	
J. W. Puett	Meyers & Bona			H. A. Lewis	
✓	✓			✓	
11	24			33	
Mary E. Jones	H. A. Lewis			Samuel Sailer	
✓	✓			✓	
12	23			34	
H. R. Carey					
✓				✓	
13	22			35	
Robt. P. Sachs				Trainor & Desmond	
✓				✓	
14	21			36	
Trainor & Desmond				Martin M. Laughlin	
✓				✓	
15	20			37	
E. G. West	C. C. Wiley			Trainor & Desmond	
✓	✓			✓	
16	19			38	
B. E. Condon	W. B. Schickedanz				
✓	✓			✓	
17	18			39	
OLIVE AVENUE					

Mapped

110

CITRUS HEIGHTS ADDN

LOCATED IN
S 1/2 of Sec. 3 T. 9 N. R. 6 E.
Scale: 1"=400'

All blanks below assessed to G. A. Starkweather

Current
~~San Antonio~~ S. D.




Mapped.

CITRUS HEIGHTS ADDITION No 2

LOCTED IN
W 1/2 of Sec. 2 T.9 N. R. 6 E.
Scale: 1"=200'

4112


San Juan S.D.

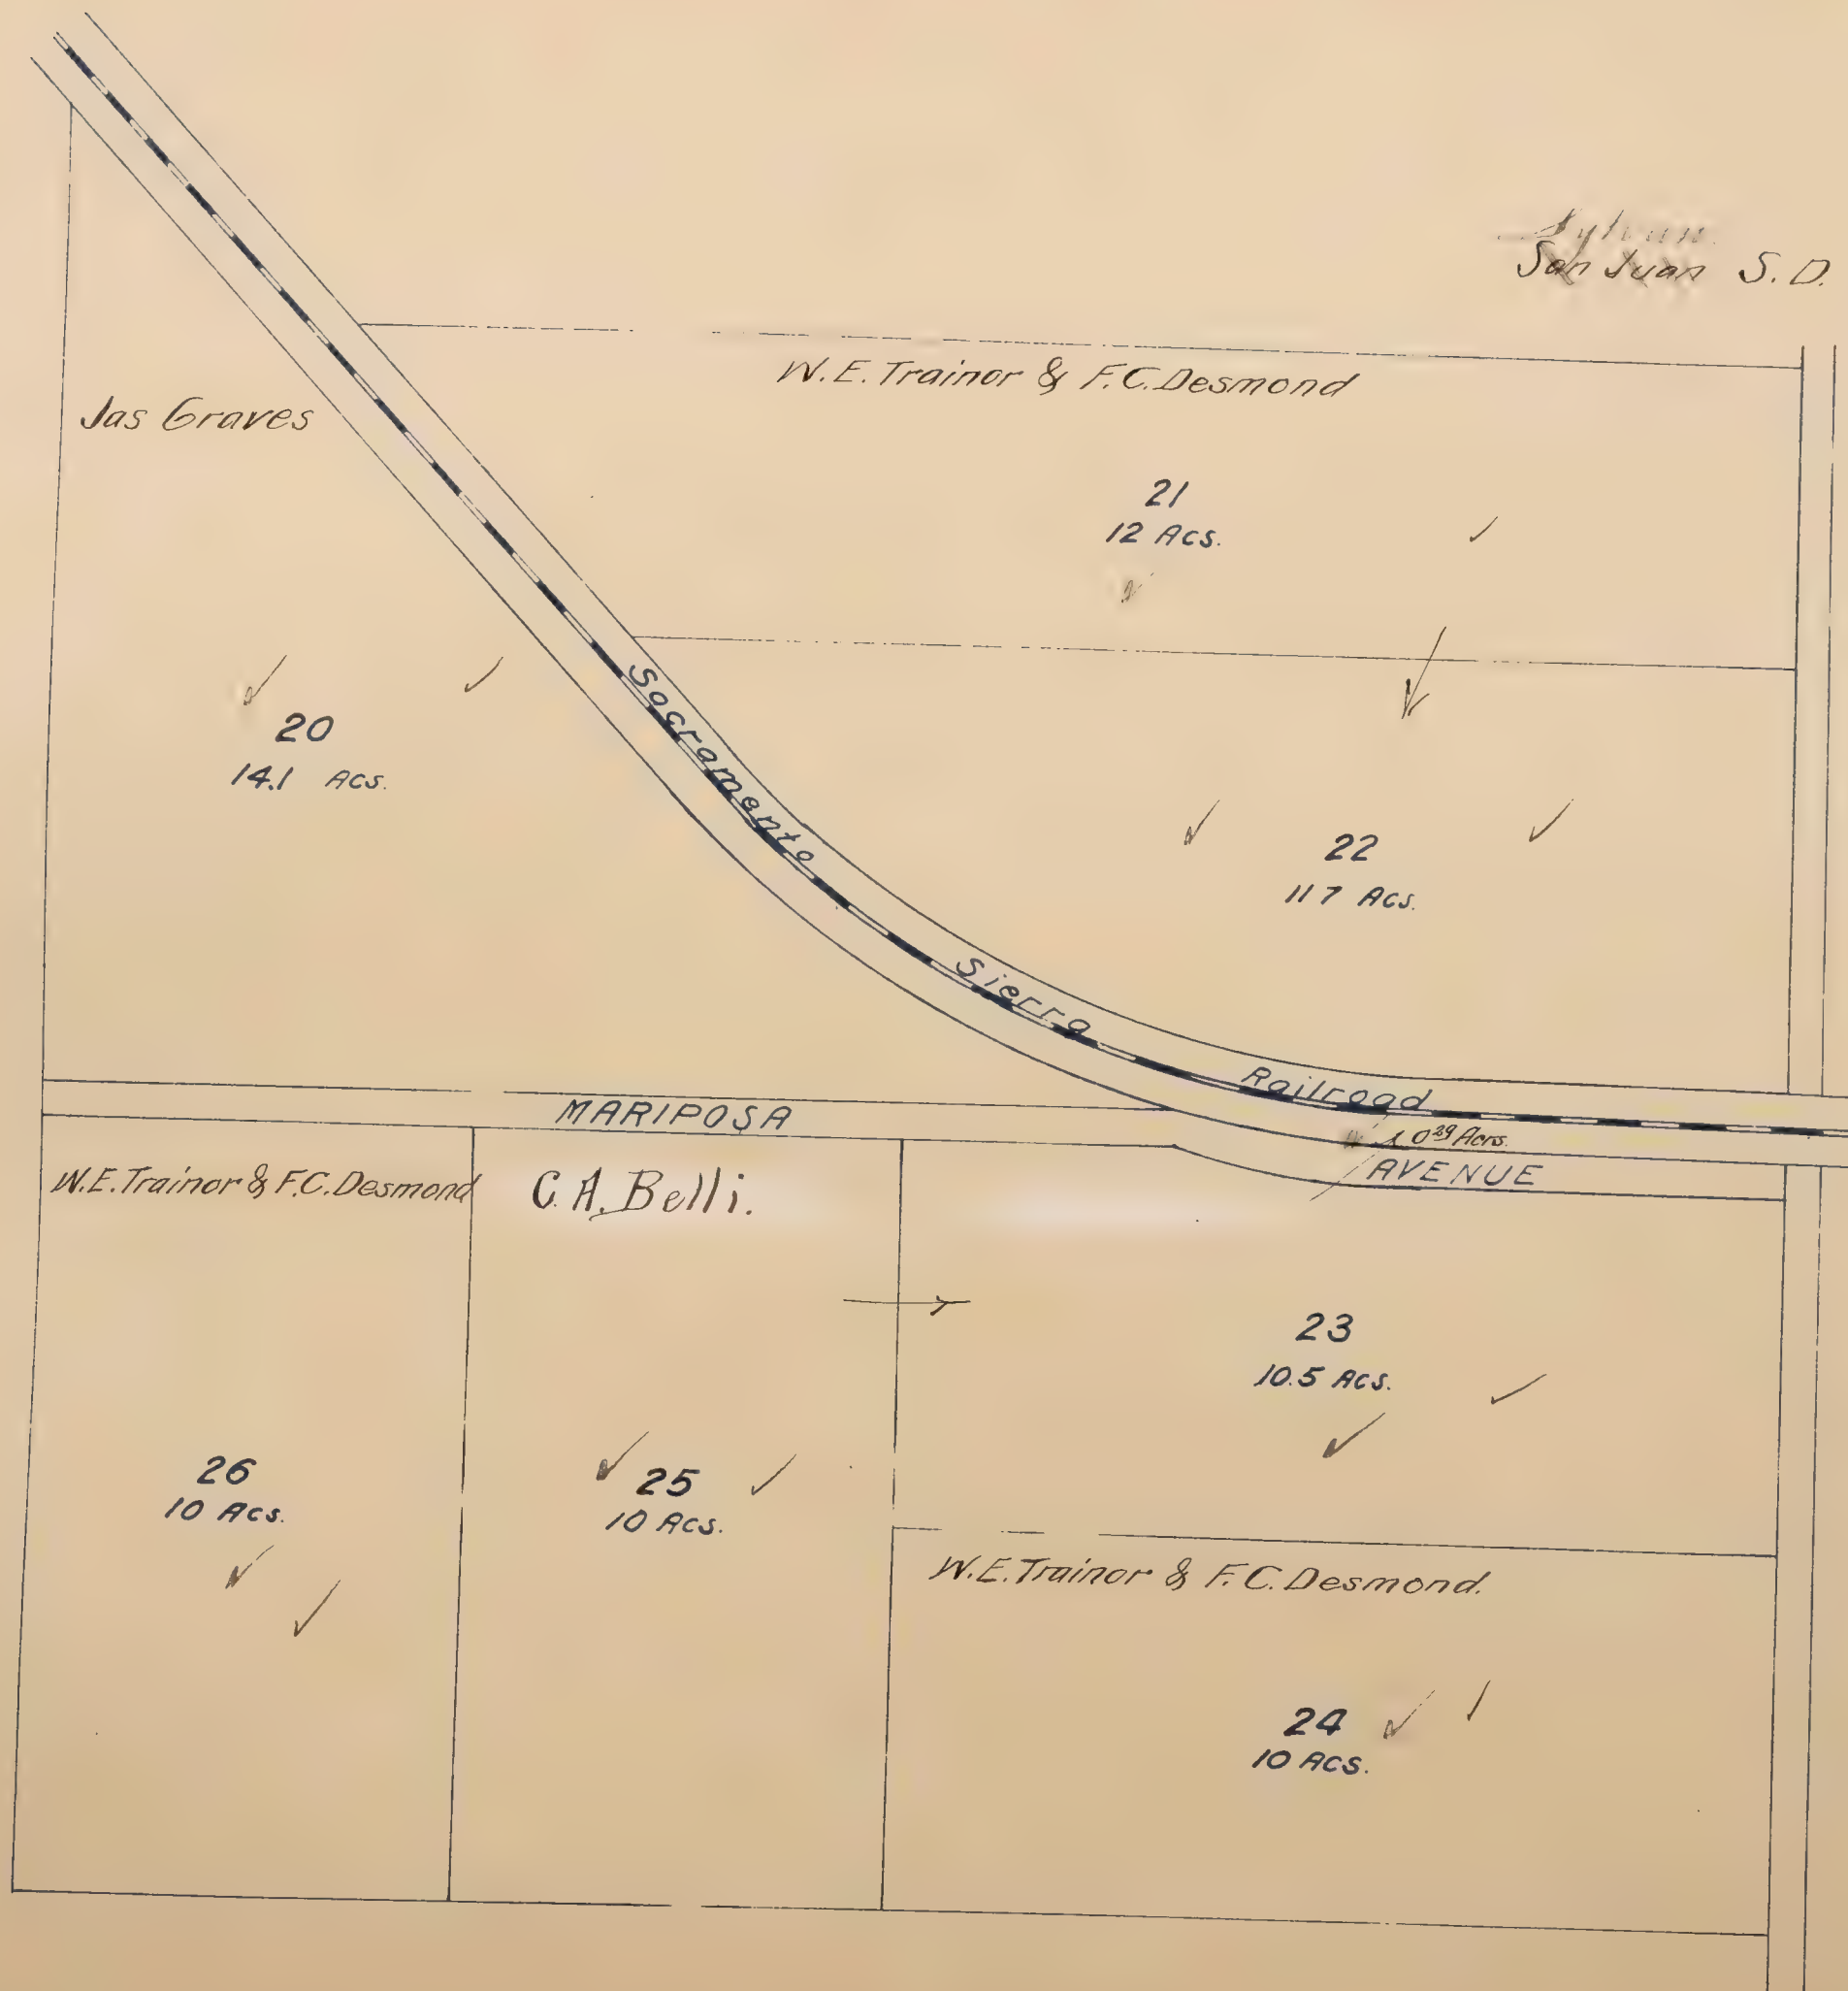

CITRUS HEIGHTS ADDITION No 3

BEING THE
NE 1/4 of Sec. 35 T10N.R.6E
Scale: 1" = 300'

Sylvan S. D.

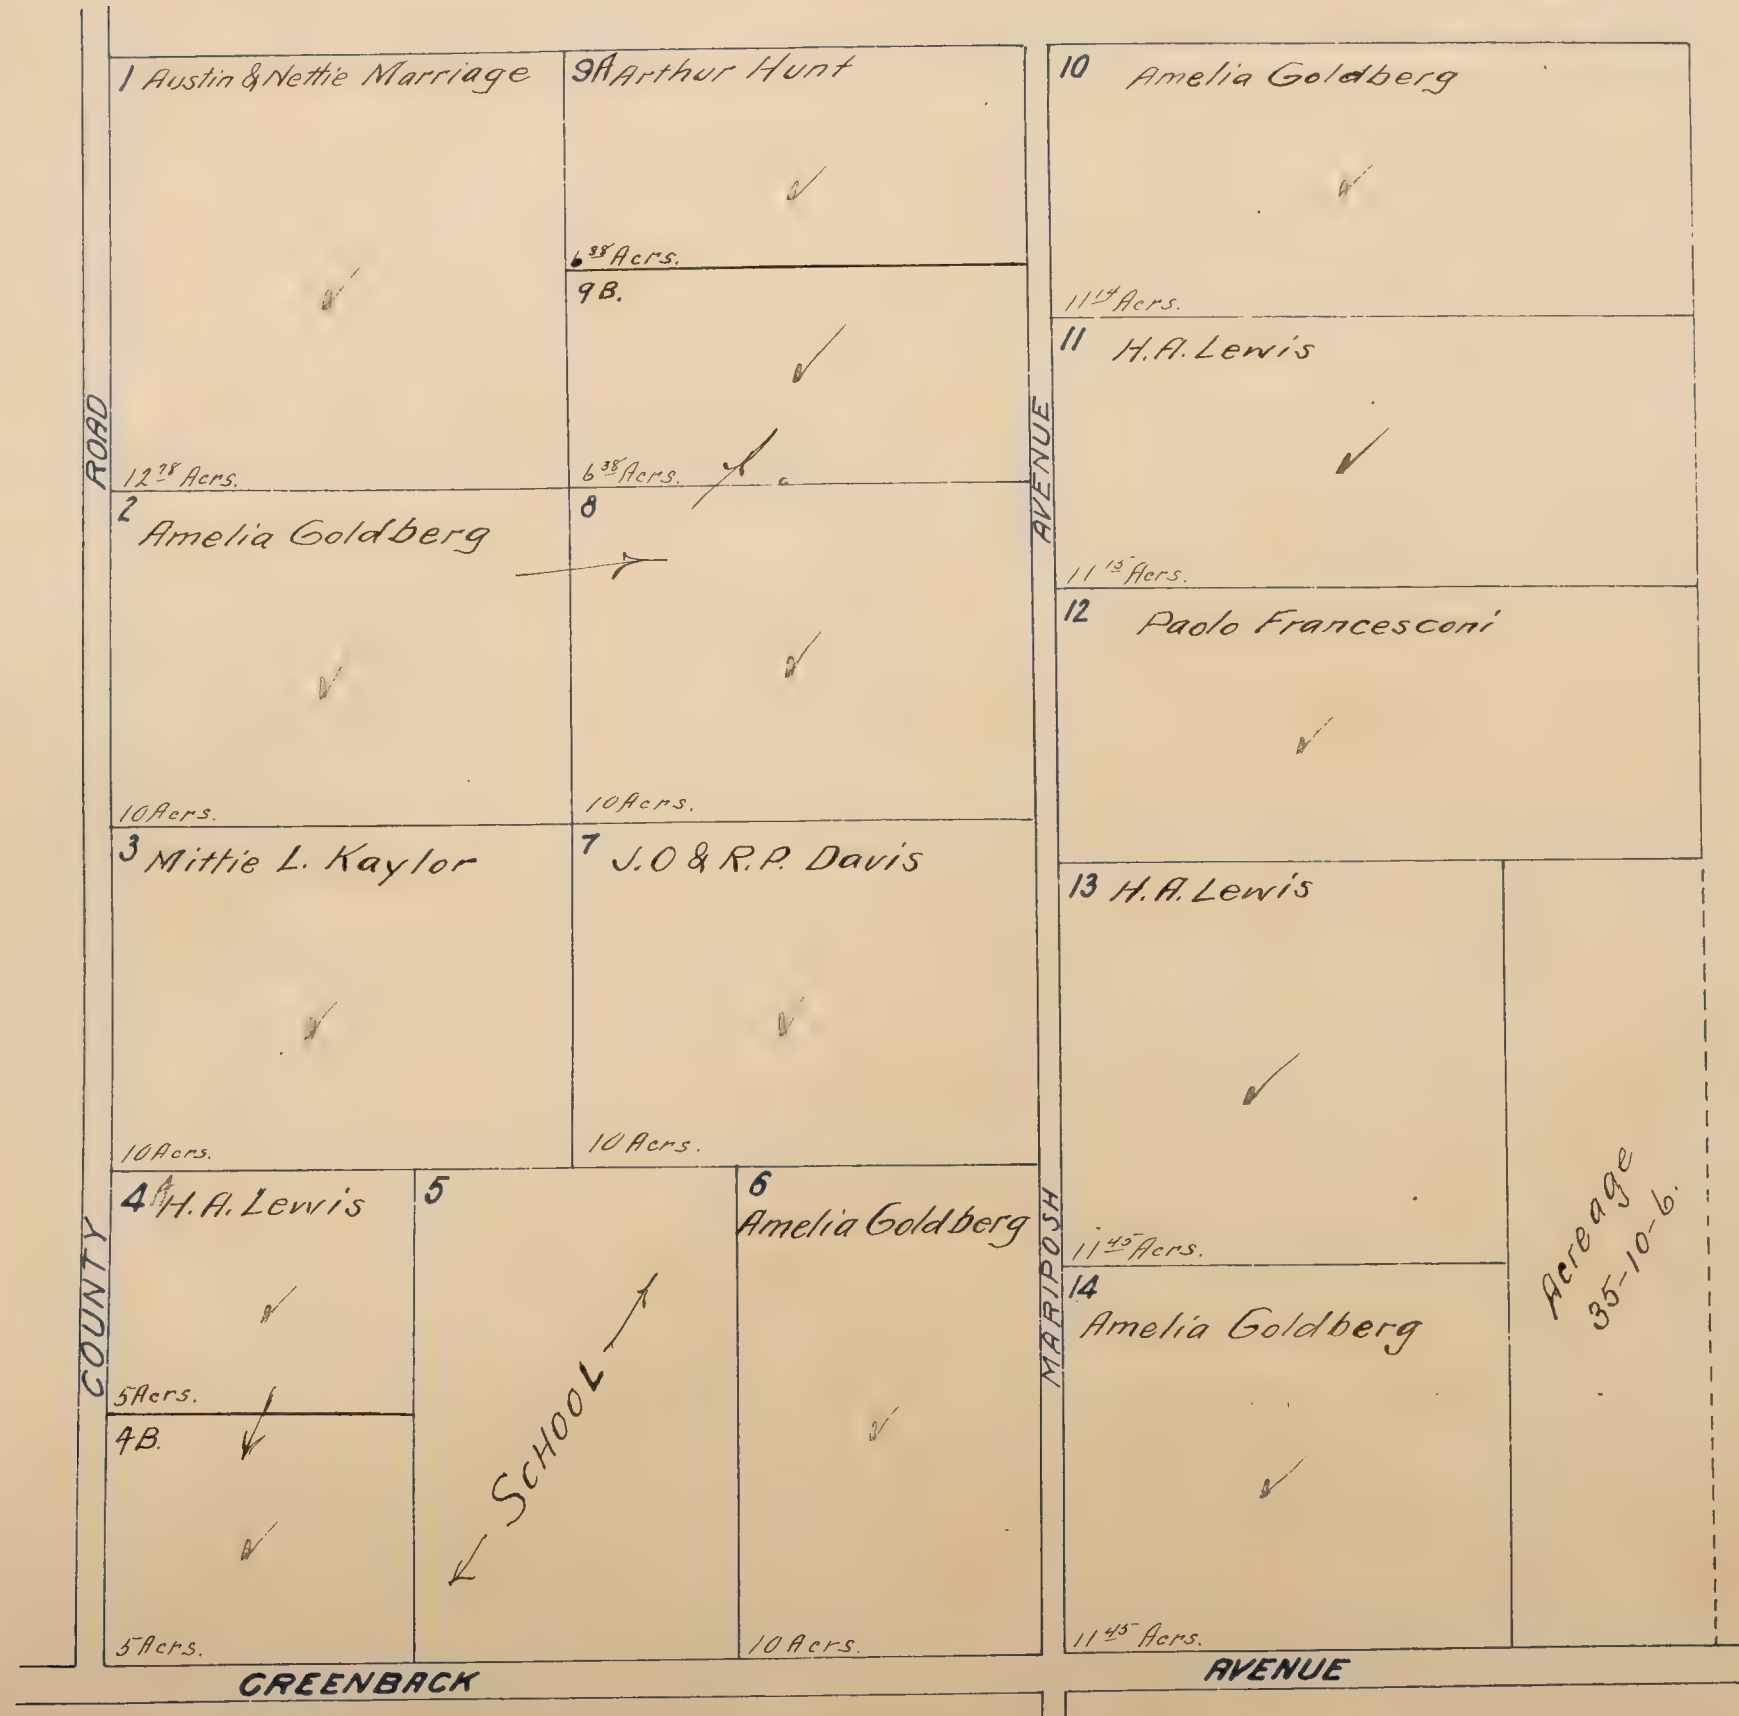

CITRUS HEIGHTS ADDITION NO.4

LOCATED IN
S.E. 1/4 Section 6 T.9 N. R.7 E.
Scale: 1 inch = 300 feet.

All blanks below assessed to Orange Land Co ✓
Roberts S.D.

82	✓	89	✓	80	✓
91	✓	88	J.O. & Rose Couture X	81	✓
92	✓	87	A.F. & L. Couture X	82	Mattie N. Smith ✓
93	Sam Ginnotti ✓	86	W.S. Gregson ✓	83	G.L. Perrin ✓
94	✓	85	Emma Couture X	84	Hay. D. Meeker ✓
95	✓				


BUENA VISTA AVENUE.

CITRUS HEIGHTS ADDITION NO. 5

LOCATED IN
Sections 23, 24, 25, & 26, T. 10 N. R. 6 E.
Scale 1 inch = 400 feet.

All blanks before assessed to W. E. Trainor ✓

Sylvan S. D.

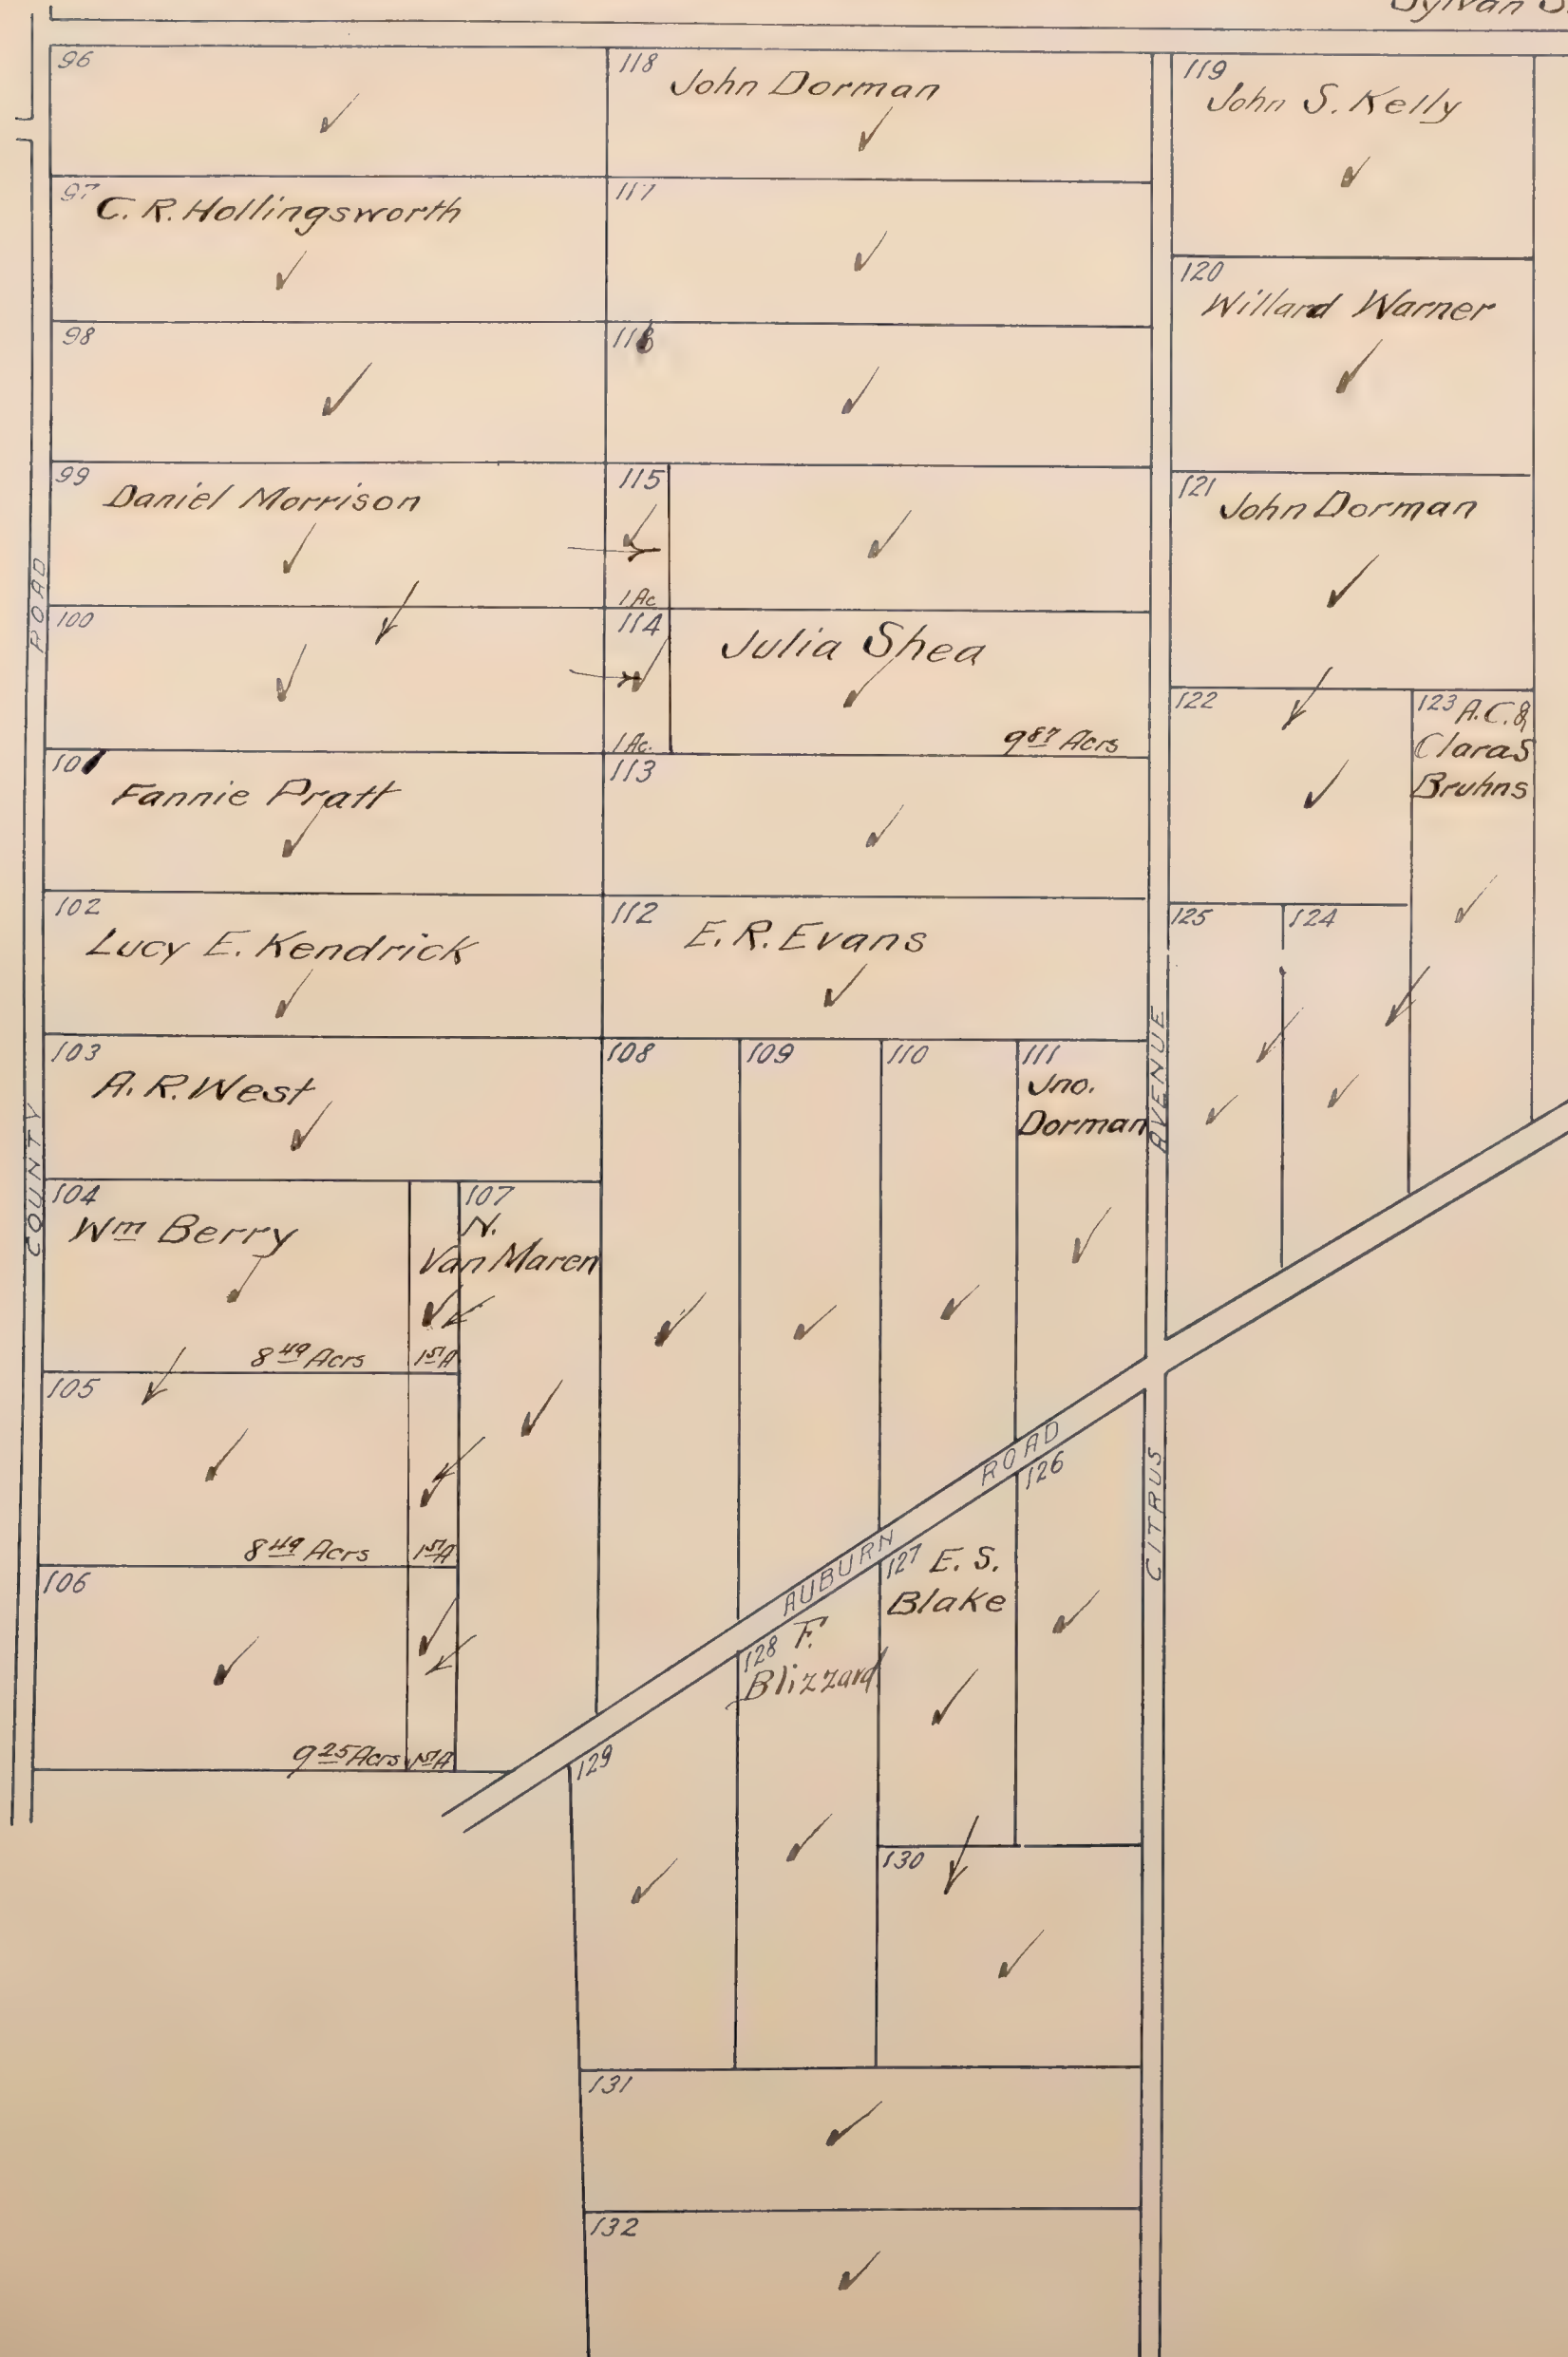

Mapped.

CITRUS HEIGHTS ADDITION NO. 6

BEING THE
N.E. 1/4 Section 23 T.10N.R.6E.
Scale 1 inch = 200 feet.

415.

All blanks below assessed to H.A. Lewis ✓

Sylvan S.D.

133	R. Lauppe ✓ 10 th Aers	148	✓ 9 th Aers
134	H.C. Lauppe ✓ 10 Aers	147	✓ 9 th Aers
135	✓ 10 Aers	146	✓ 9 th Aers
136	✓ 10 Aers	145	✓ 9 th Aers
137	✓ 10 Aers	144	✓ 9 th Aers
138	✓ 10 Aers	143	✓ 9 th Aers
139	✓ 10 Aers	142	✓ 9 th Aers
140	✓ 10 Aers	141	✓ 9 th Aers

COUNTY ROAD

CITRUS AVE

Mapped.

CITRUS HEIGHTS ADDITION NO. 6

BEING THE
N.E. 1/4 Section 23 T.10N.R.6E.
Scale 1 inch = 200 feet.

415.

All blanks below assessed to H.A. Lewis ✓

Sylvan S.D.


COUNTY ROAD	133	R. Lauppe ✓ 10 th Acs	148	✓ 9 th Acs	CITRUS AVE
	134	H.C. Lauppe ✓ 10 Acs	147	✓ 9 th Acs	
	135	✓ 10 Acs	146	✓ 9 th Acs	
	136	✓ 10 Acs	145	✓ 9 th Acs	
	137	✓ 10 Acs	144	✓ 9 th Acs	
	138	✓ 10 Acs	143	✓ 9 th Acs	
	139	✓ 10 Acs	142	✓ 9 th Acs	
	140	✓ 10 Acs	141	✓ 9 th Acs	
		COUNTY ROAD			

CITRUS HEIGHTS ADDITION NO. 7

LOCATED IN
S.W. 1/4 Section 24 T.10N.R.6E.
Scale: 1 inch = 200 feet.

All blanks below assessed to C. H. Dunn ✓

Sylvan S.D.

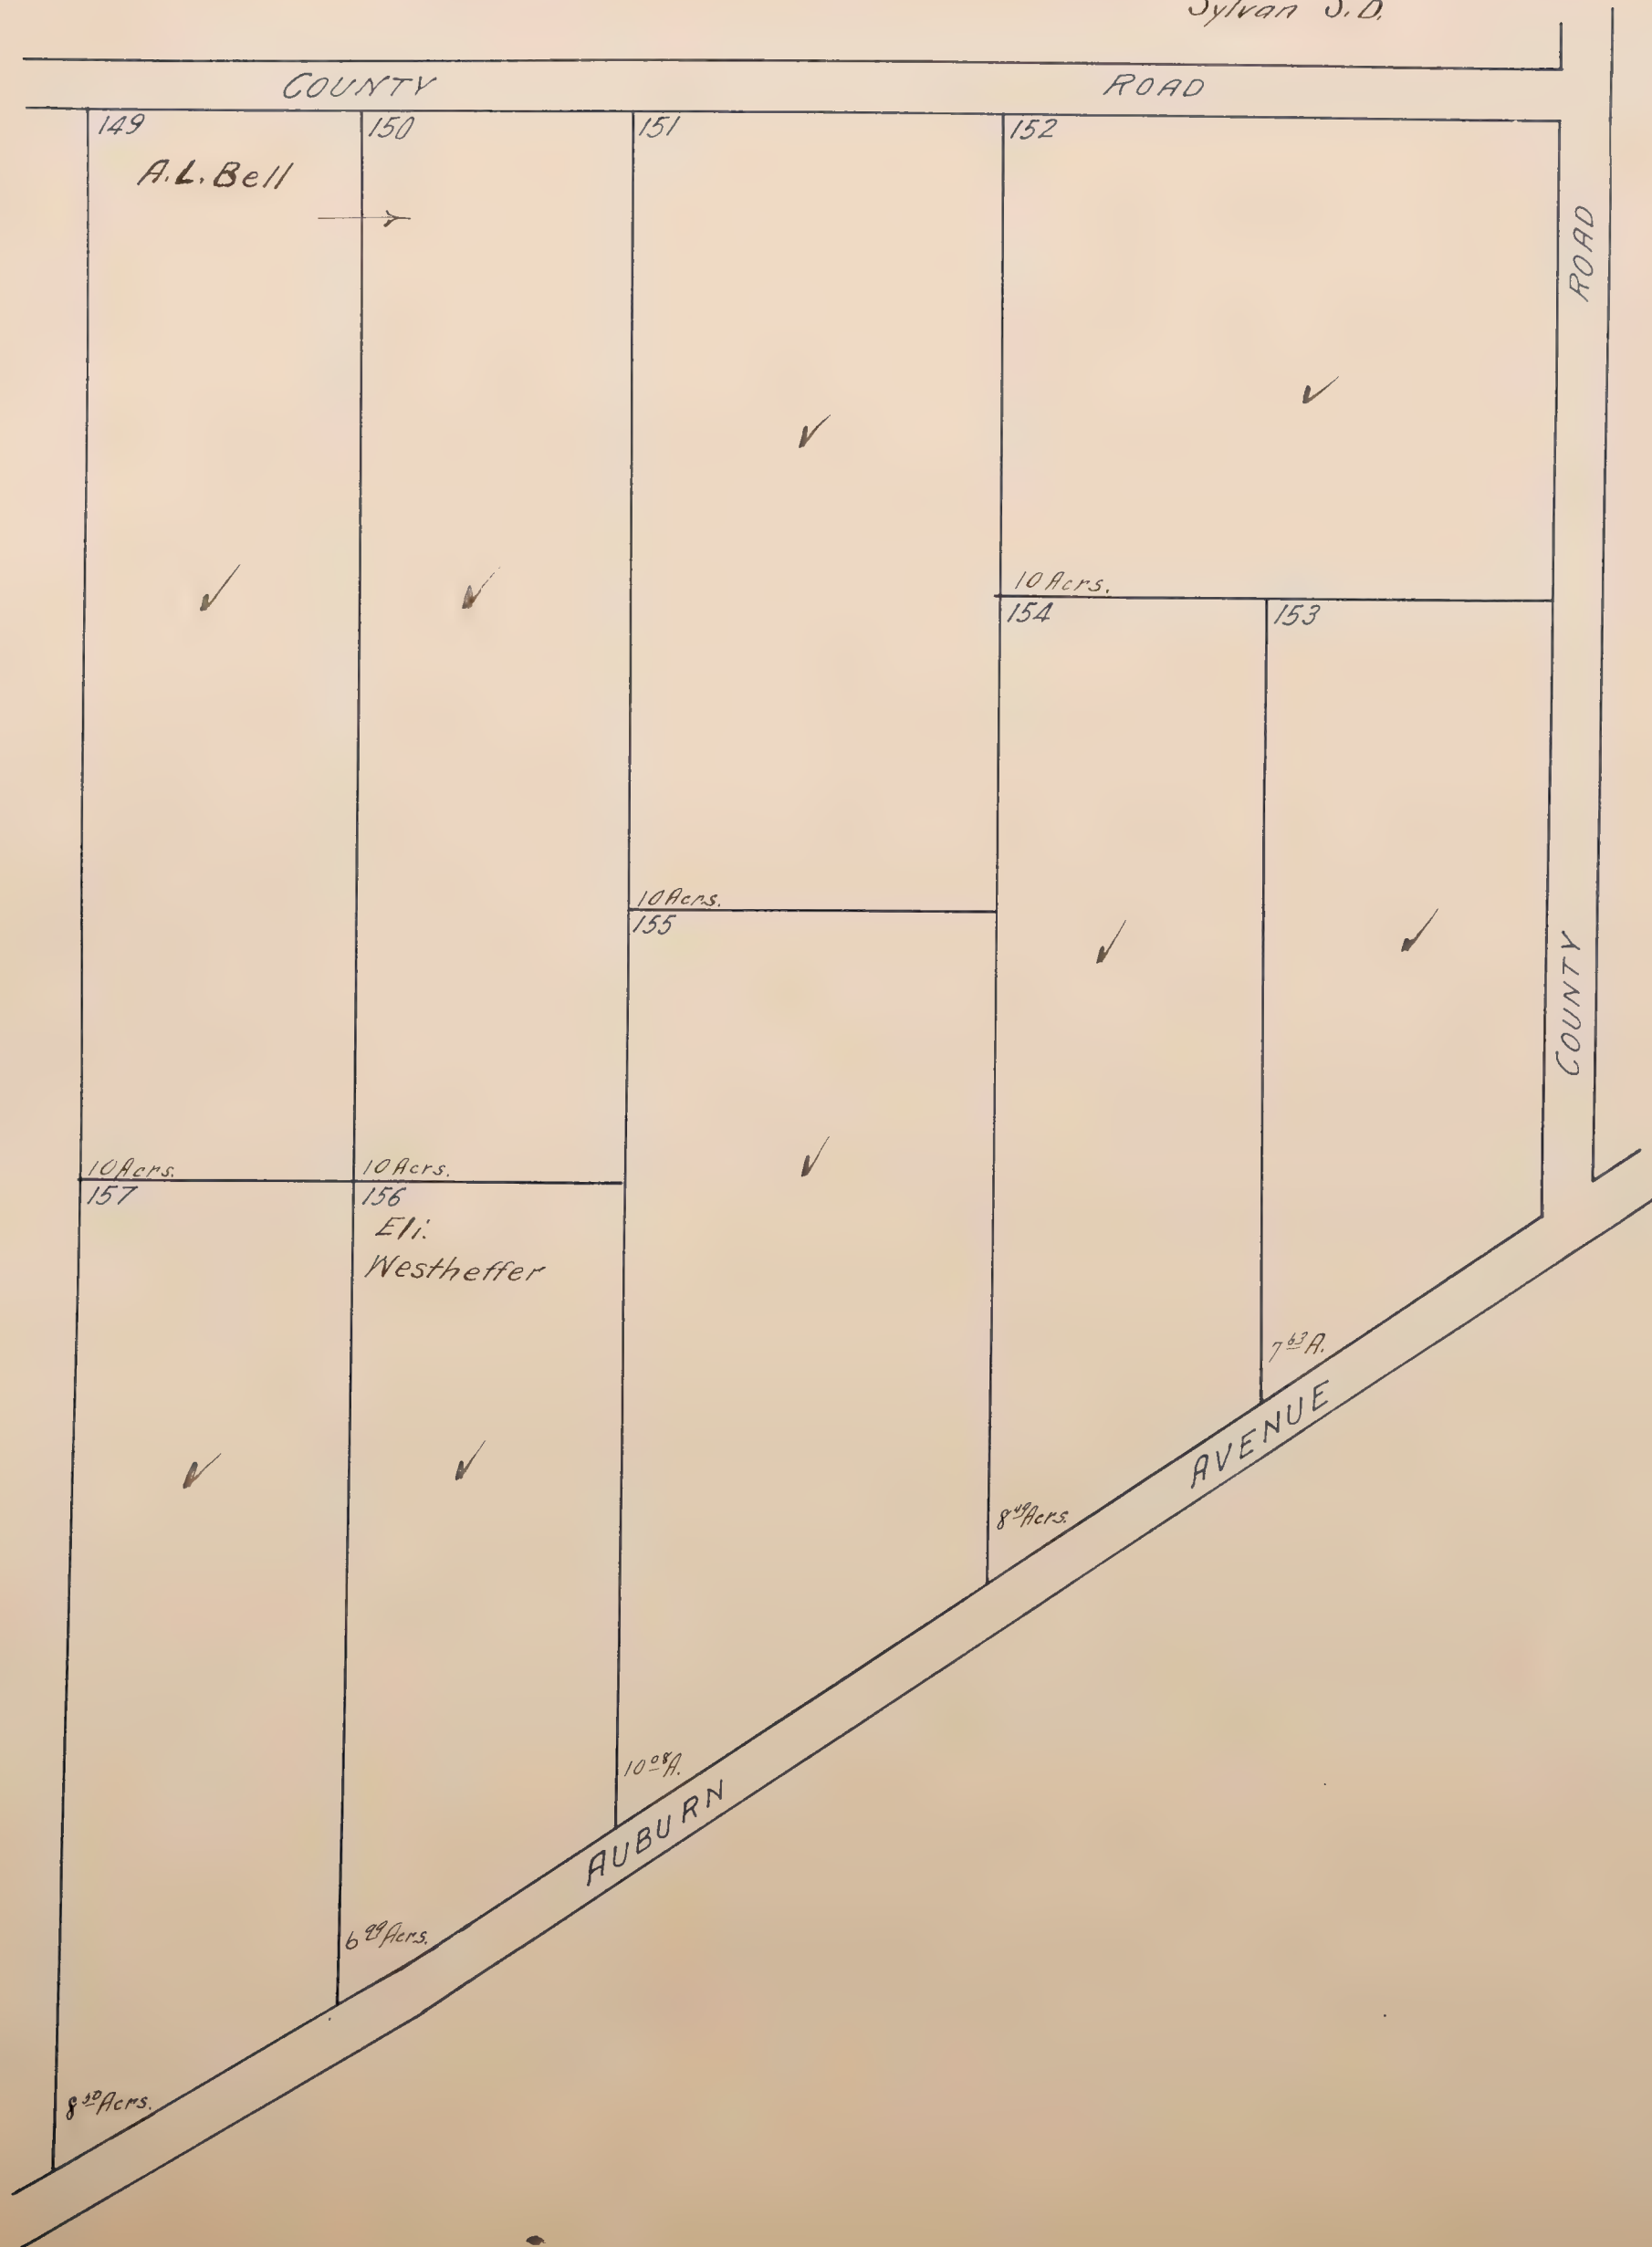

Mapped.

CITRUS HEIGHTS ADDITION NO. 8

LOCATED IN
S 1/2 Section 13 T.10N.R.6E.
Scale 1 inch = 400 feet

All blanks below assessed to C.H. Dunn ✓

Sylvan S.D

153	159	160	161	162	163	164	165	166	167	168	169	170	171	172	173
✓	✓	✓	✓	✓	✓	✓	✓	✓	✓	✓	✓	✓	✓	✓	✓
6 ²⁴ Aers.	6 ⁴⁸ Aers.	6 ²³ Aers.	5 ⁸¹ Aers.	5 ⁷⁰ Aers.	5 ²⁴ Aers.	5 ²⁸ Aers.	6 ³⁰ Aers.	5 ¹² Aers.	4 ²² Aers.	4 ¹⁹ Aers.	3 ²² Aers.	3 ⁶² Aers.	3 ³⁶ Aers.	3 ¹⁰ Aers.	2 ¹⁸ Aers.
180	188	187	186	185	184	183	182	181	179	178	177	176	175	174	
✓	✓	✓	✓	✓	✓	✓	✓	✓	✓	✓	✓	✓	✓	✓	
10 ²¹ Aers.	10 ¹⁶ Aers.	10 ¹⁴ Aers.	10 ²⁶ Aers.	10 ²² Aers.	4 ²⁸ Aers.	8 ²³ Aers.	8 ²⁴ Aers.	9 ²² Aers.	9 ⁹⁸ Aers.	10 ⁶³ Aers.	10 ²⁶ Aers.	10 ²⁹ Aers.	10 ²⁷ Aers.	10 ²⁸ Aers.	


mapped

CITRUS HEIGHTS ADDITION NO.9


LOCATED IN
W 1/2 Sections 24, & 25. T.10N. R.6E.
Scale: 1 inch = 300 feet.

Sylvan 11 210

All blanks Assessed to Jno. C. Ing

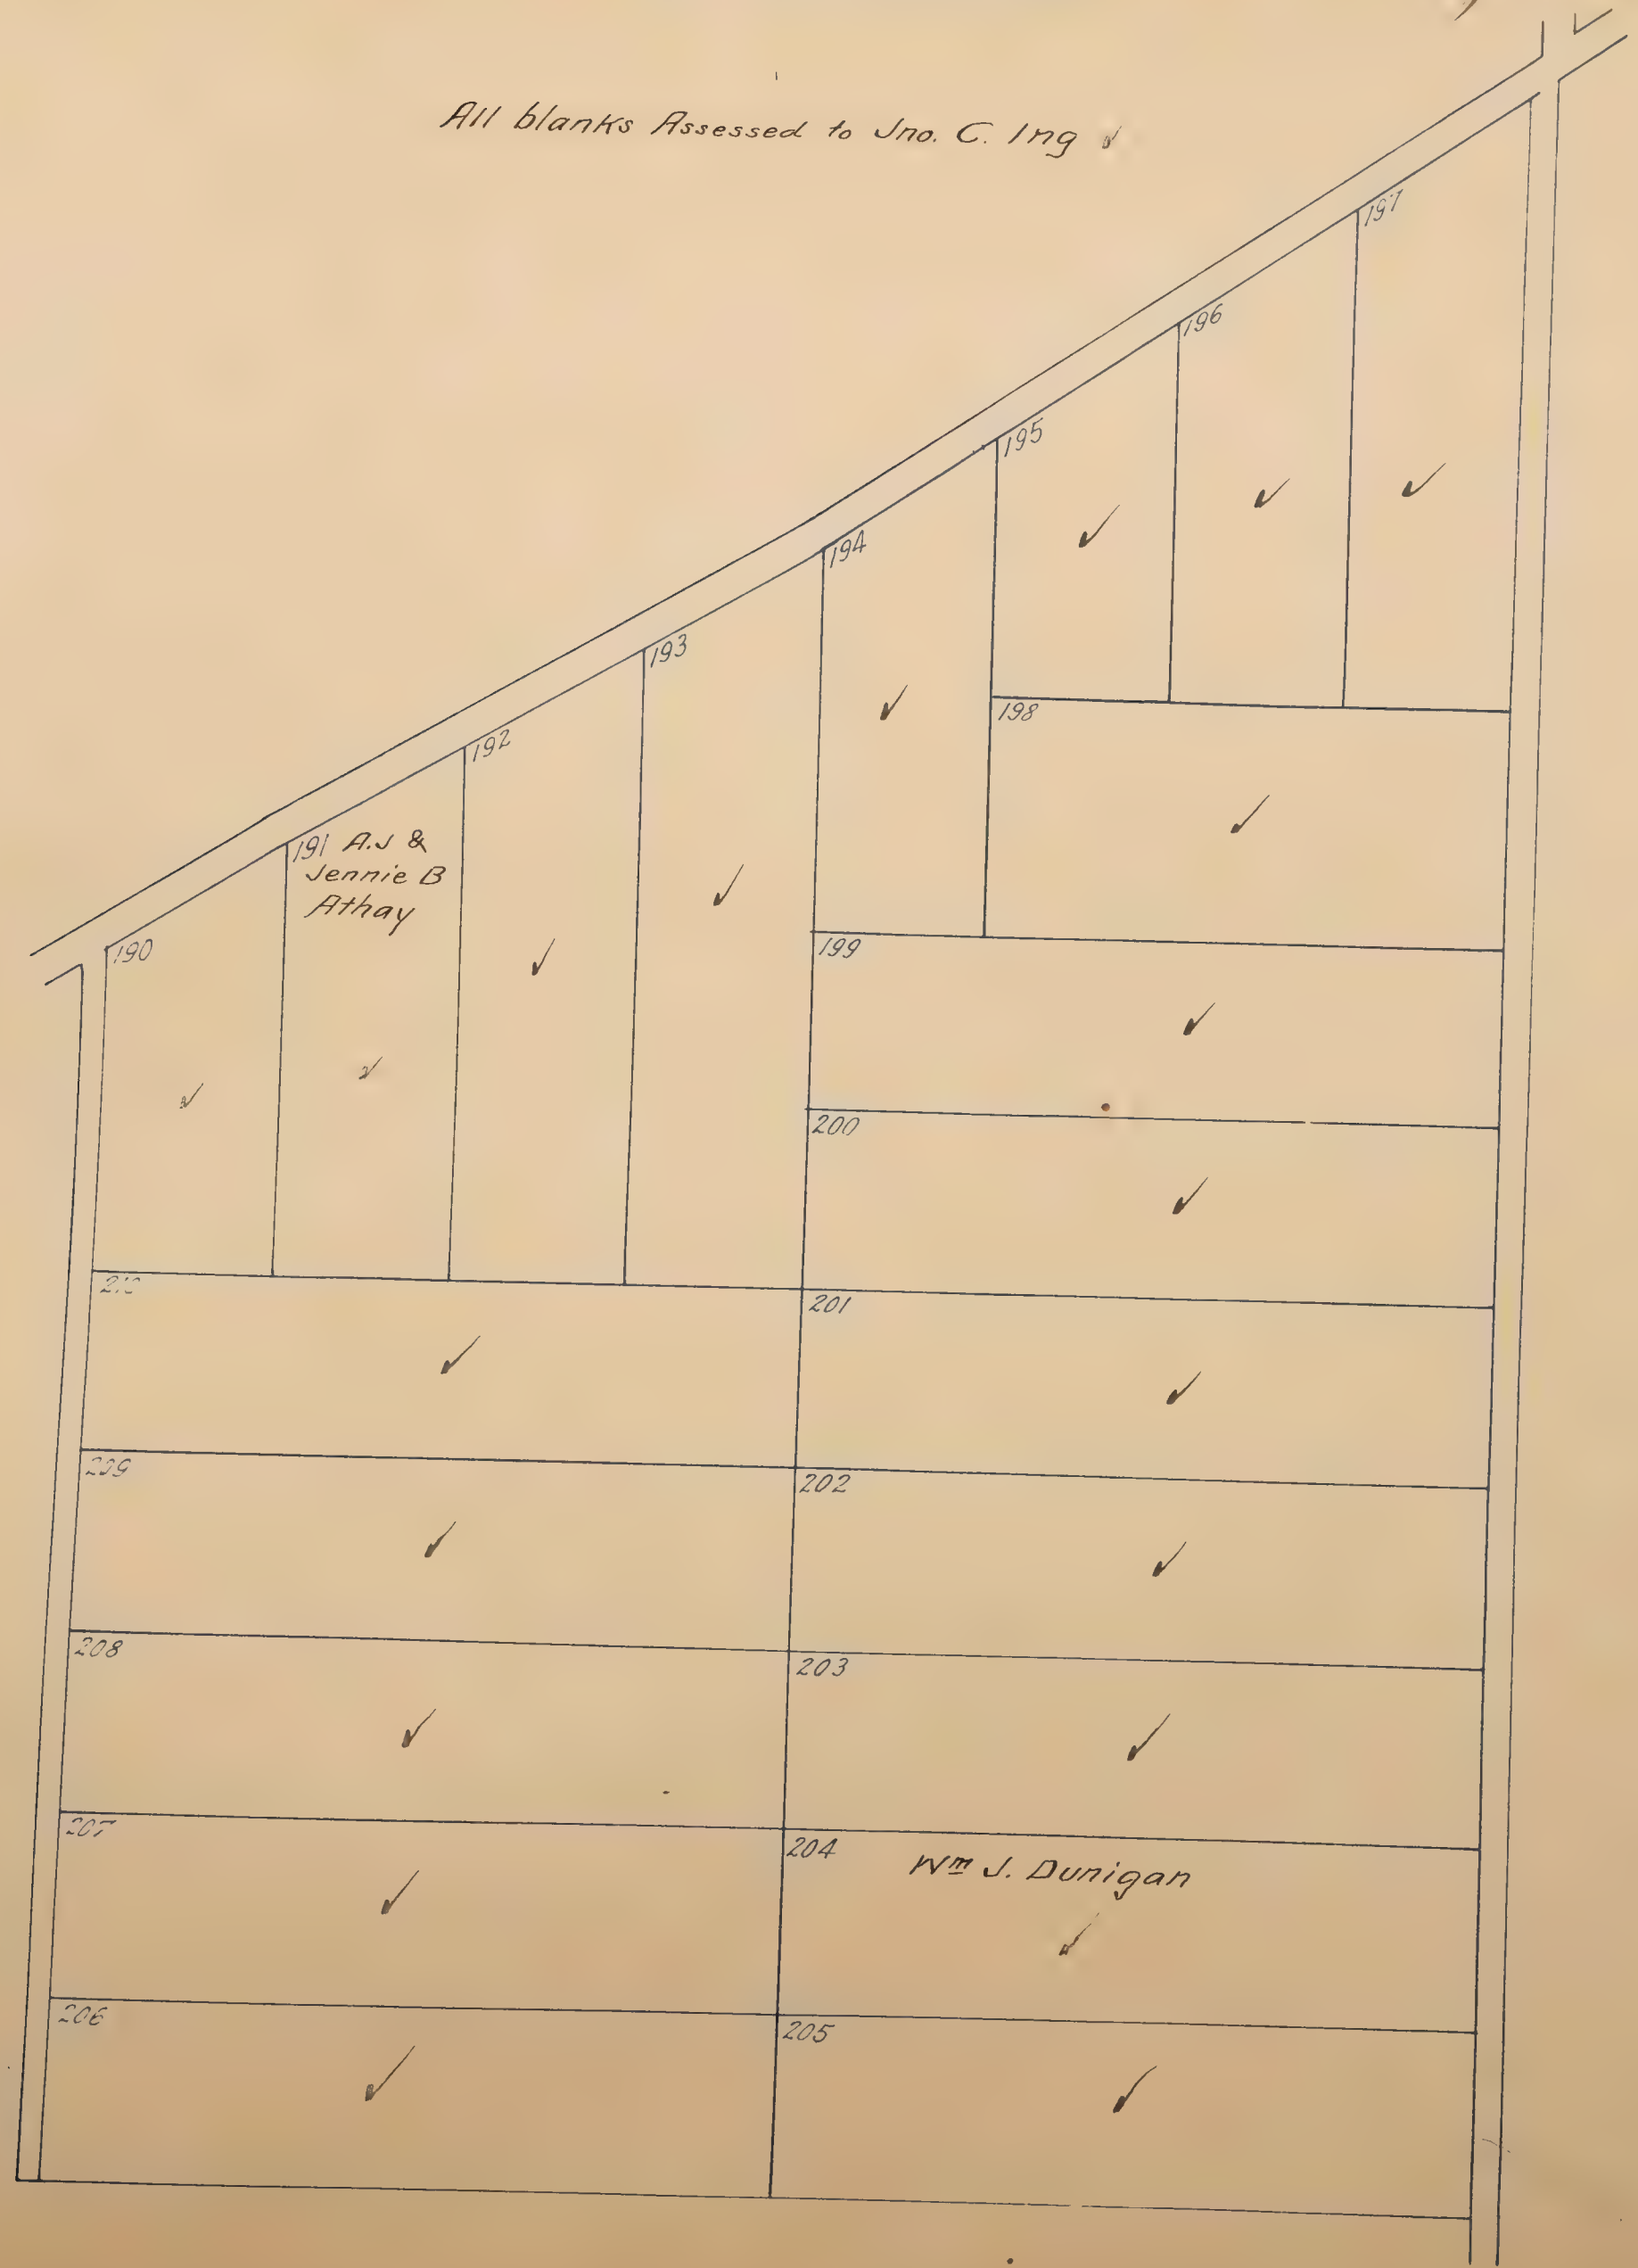


Mapped.

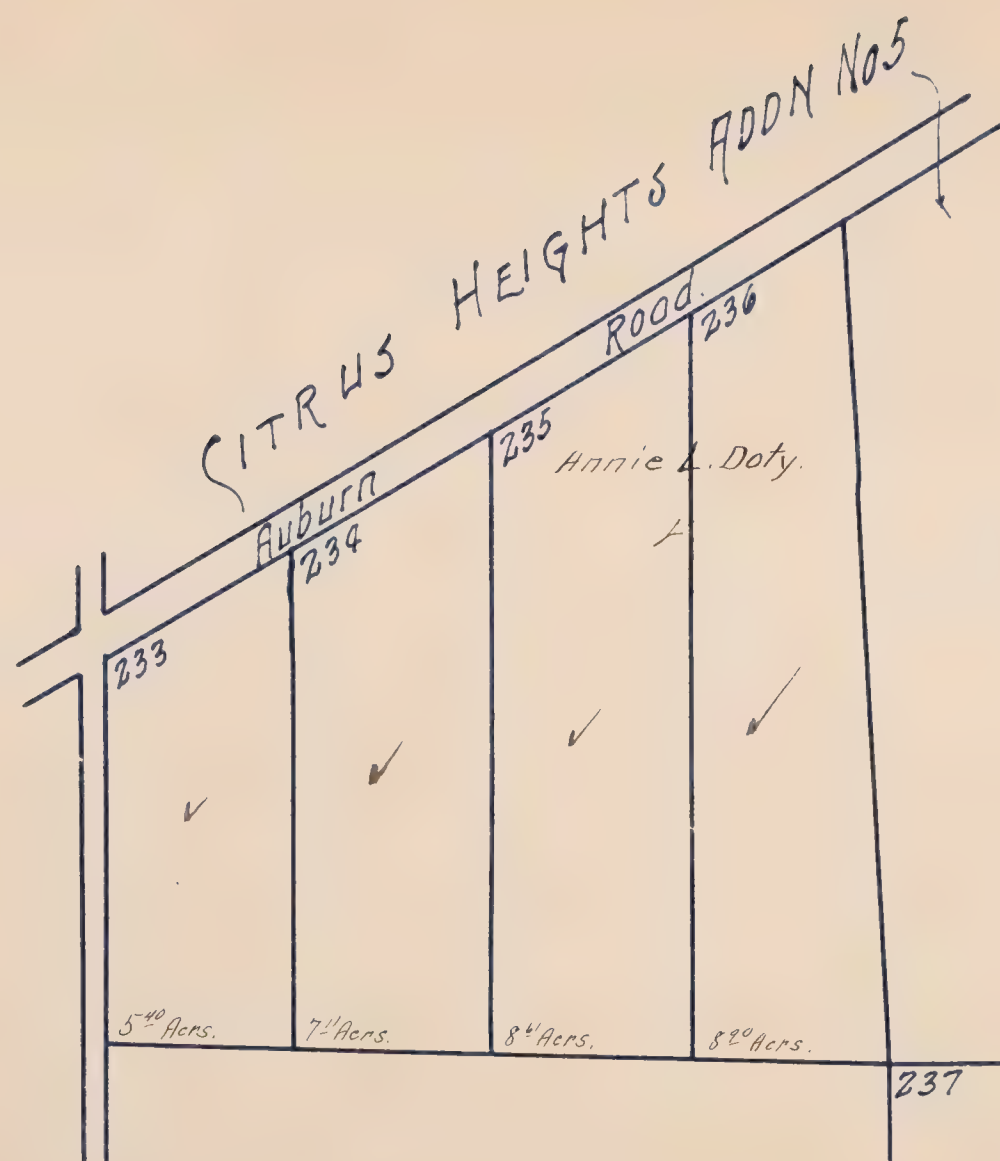

Amended
Plat
CITRUS HEIGHTS ADDN NO. 10
located in
E 1/2 of Sec 26 T. 10 N. R. 6 E.
Scale: 1" = 300'

All blanks below assessed to C. H. Dunn

Sylvan S. D.

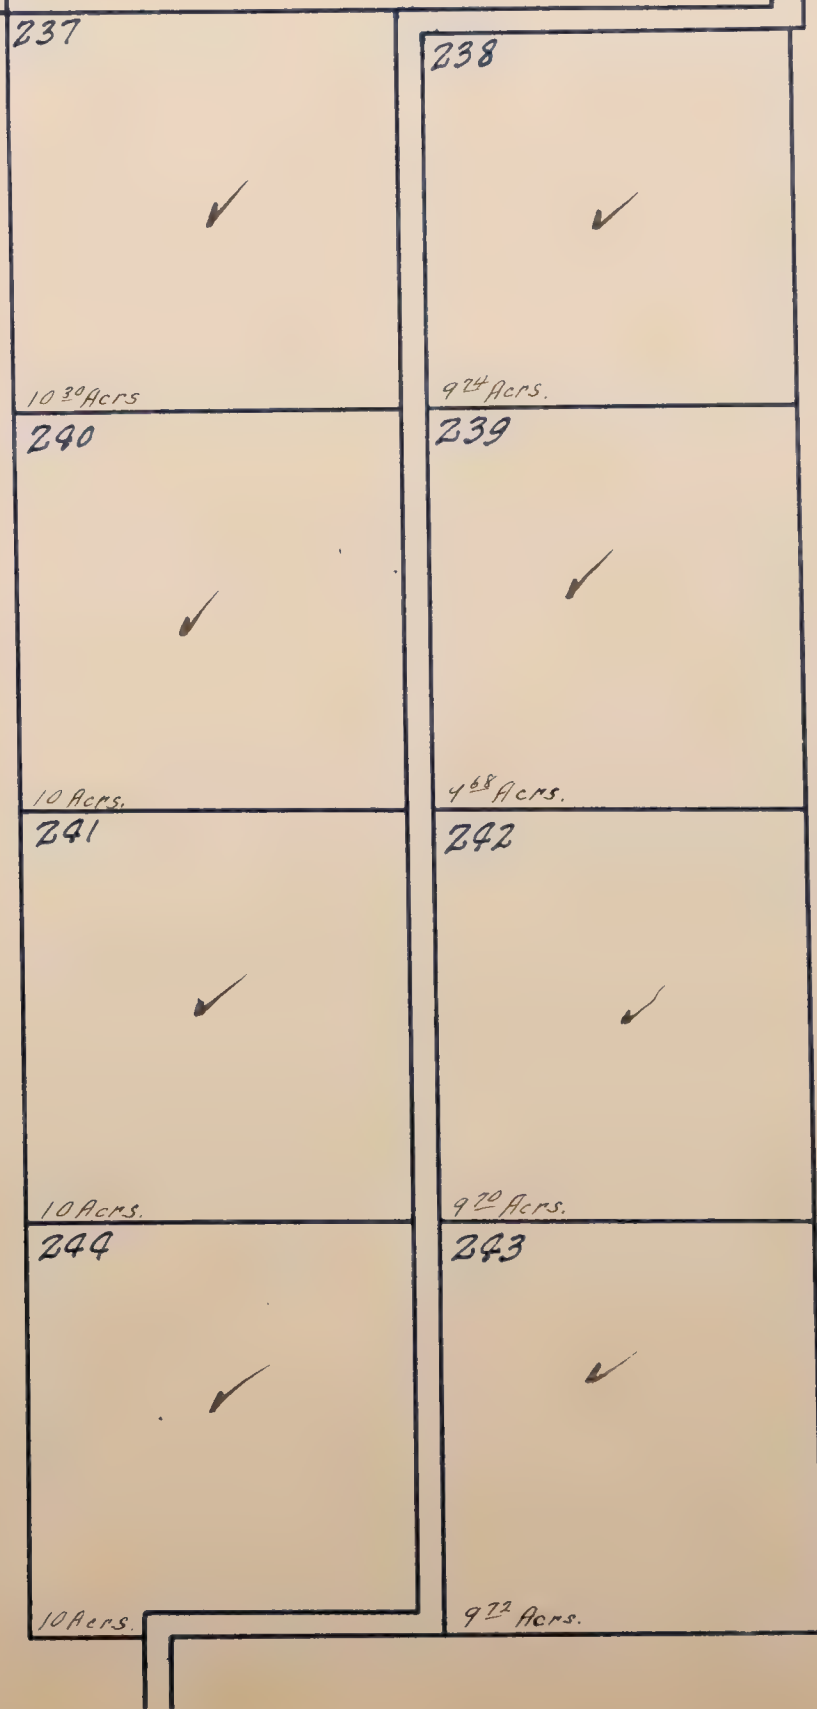


Mapped.

CITRUS HEIGHTS ADD'N No. 14

being the
N. 1/2 of N.W. 1/4 of Sec 5 T.9 N. R.7 E.
Scale: 1" = 200'

Roberts S.D.

ORANGEVALE COLONY

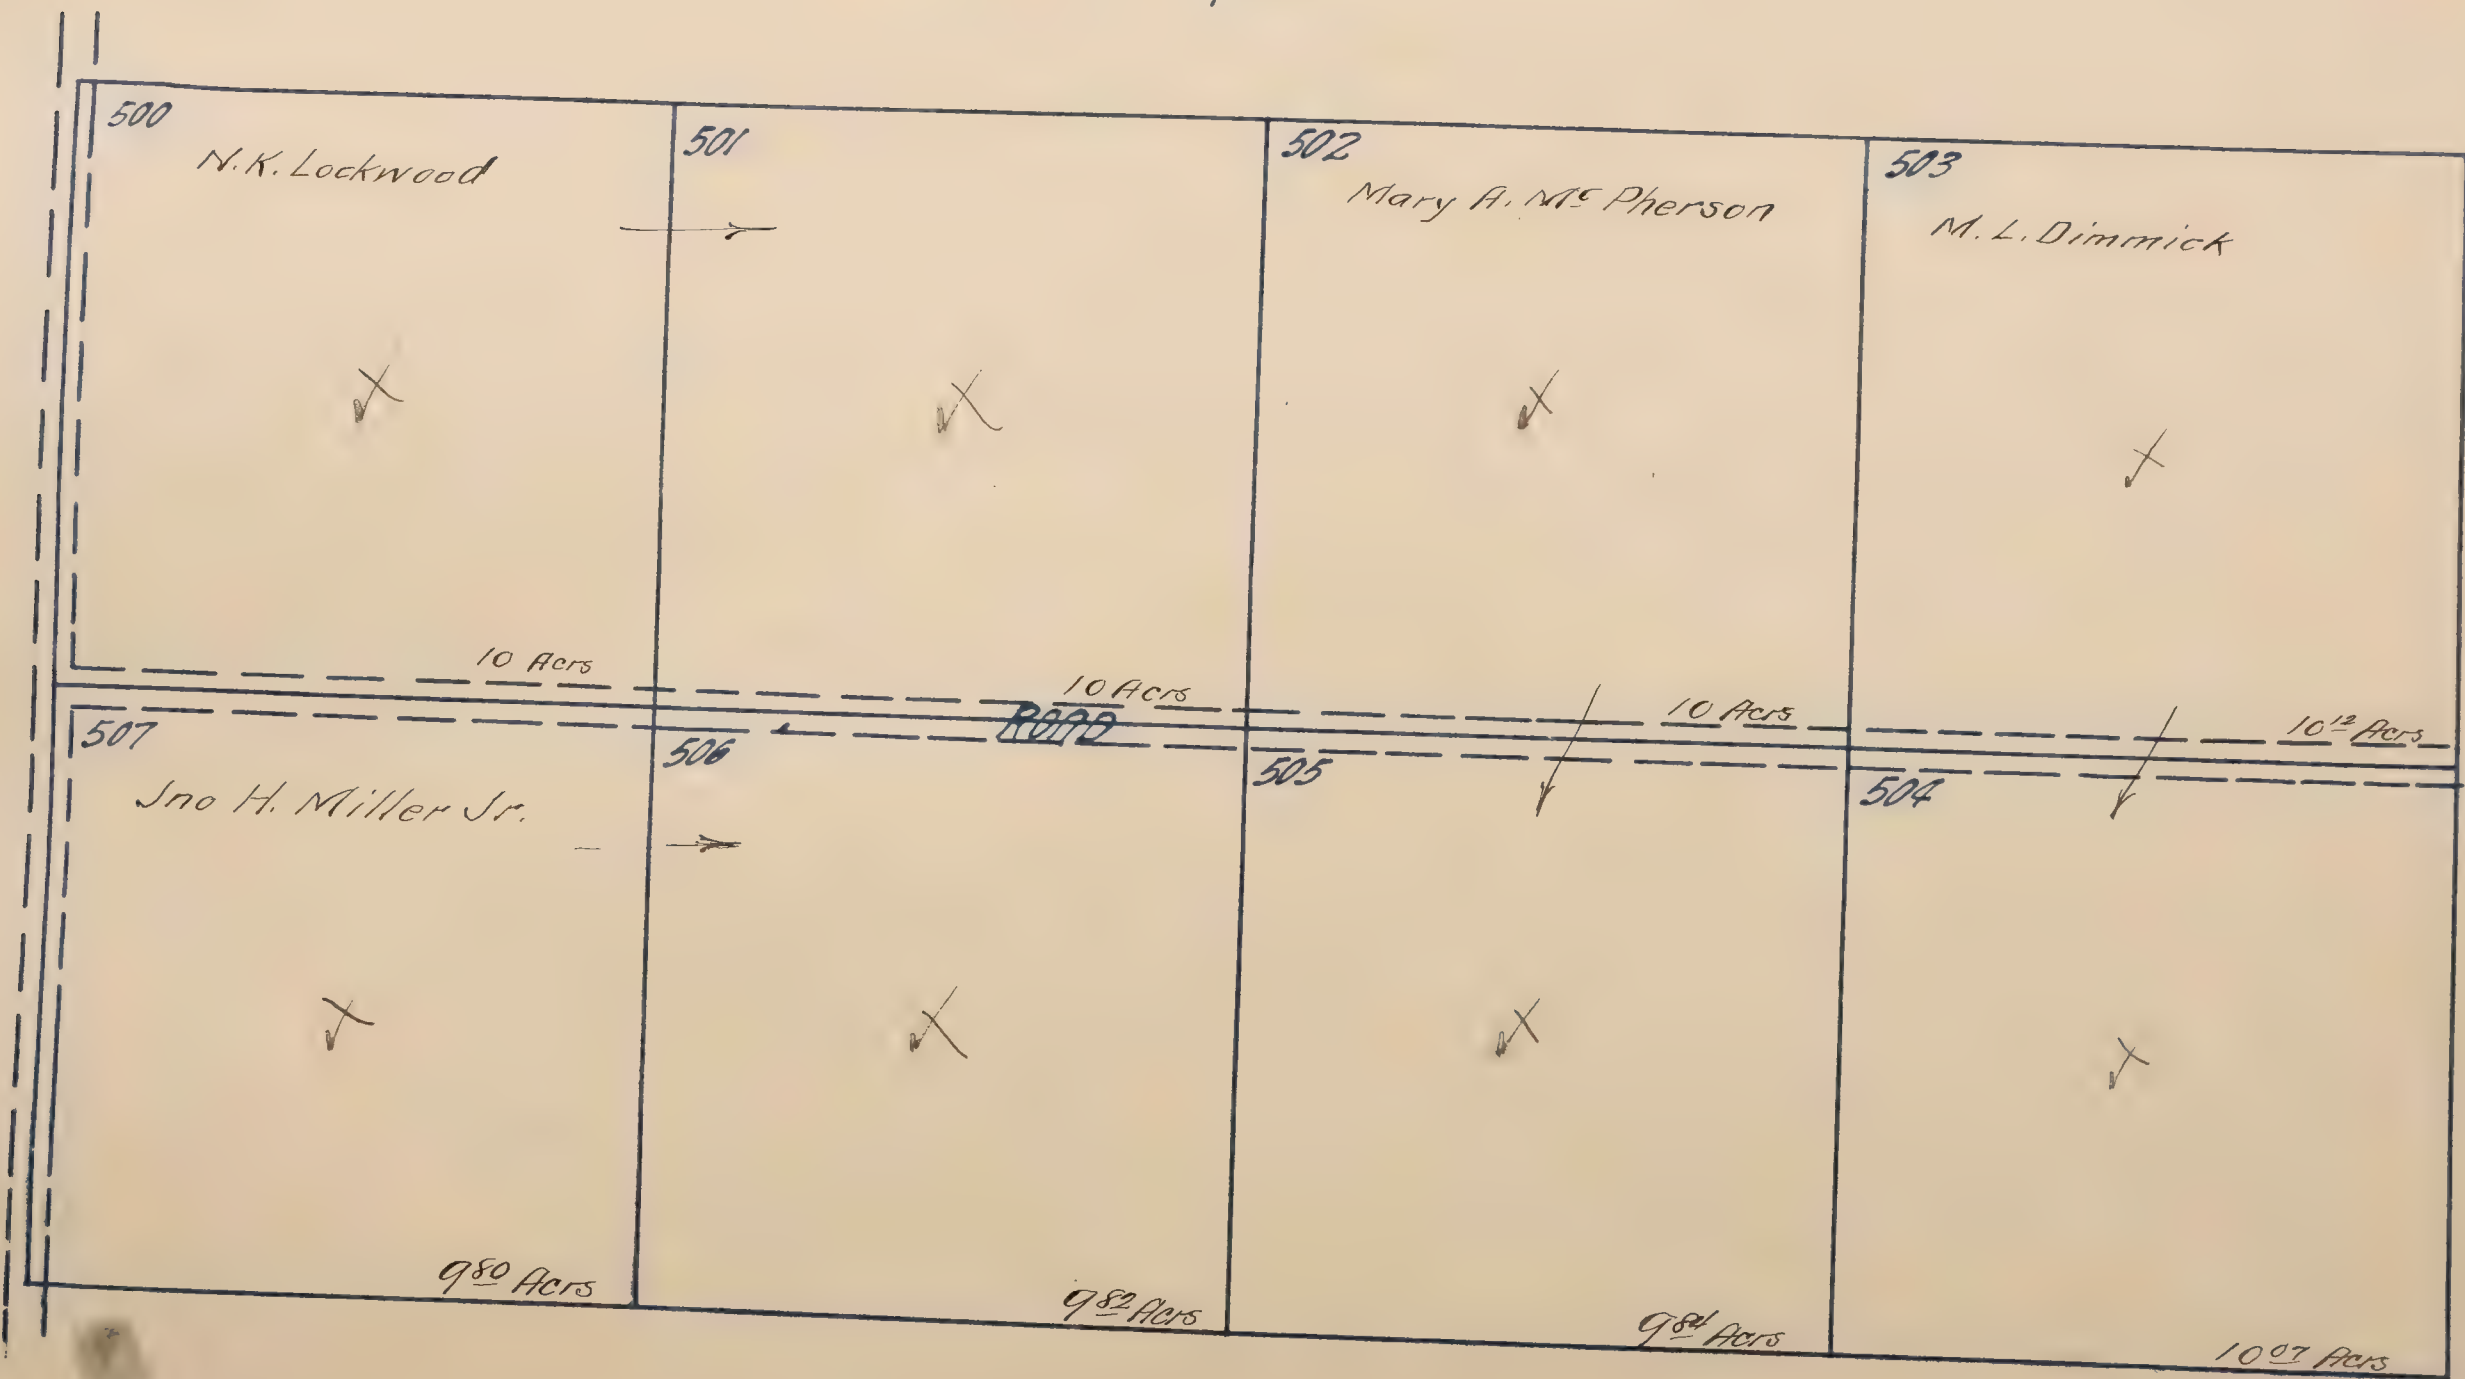



CITRUS HEIGHTS ADDN. NO. 16

located in
Sec. 57-58-59 Rancho Del Paso
Scale: 1 in. = 400 feet.

San Juan S.D.
Arden S.D.

All blanks assessed to W.A. Banta ✓

CLAY

SEC 36 T. 6 N. R. 7 E.

Scale 200 feet = 1 in

Laguna S. D.



Scale : 1" = 160'

SAC TO VALLEY IMPROVEMENT

CC: 5.00
ON 12/15/20

Mapped

TOWNSITE OF CLAY


LOCATED IN

SEC. 35 & 36 T.6.N.R.7E

Scale: 1"=180'

All blanks below assessed to Sacramento Valley Timber & Land Co. ✓

Laguna S.D.

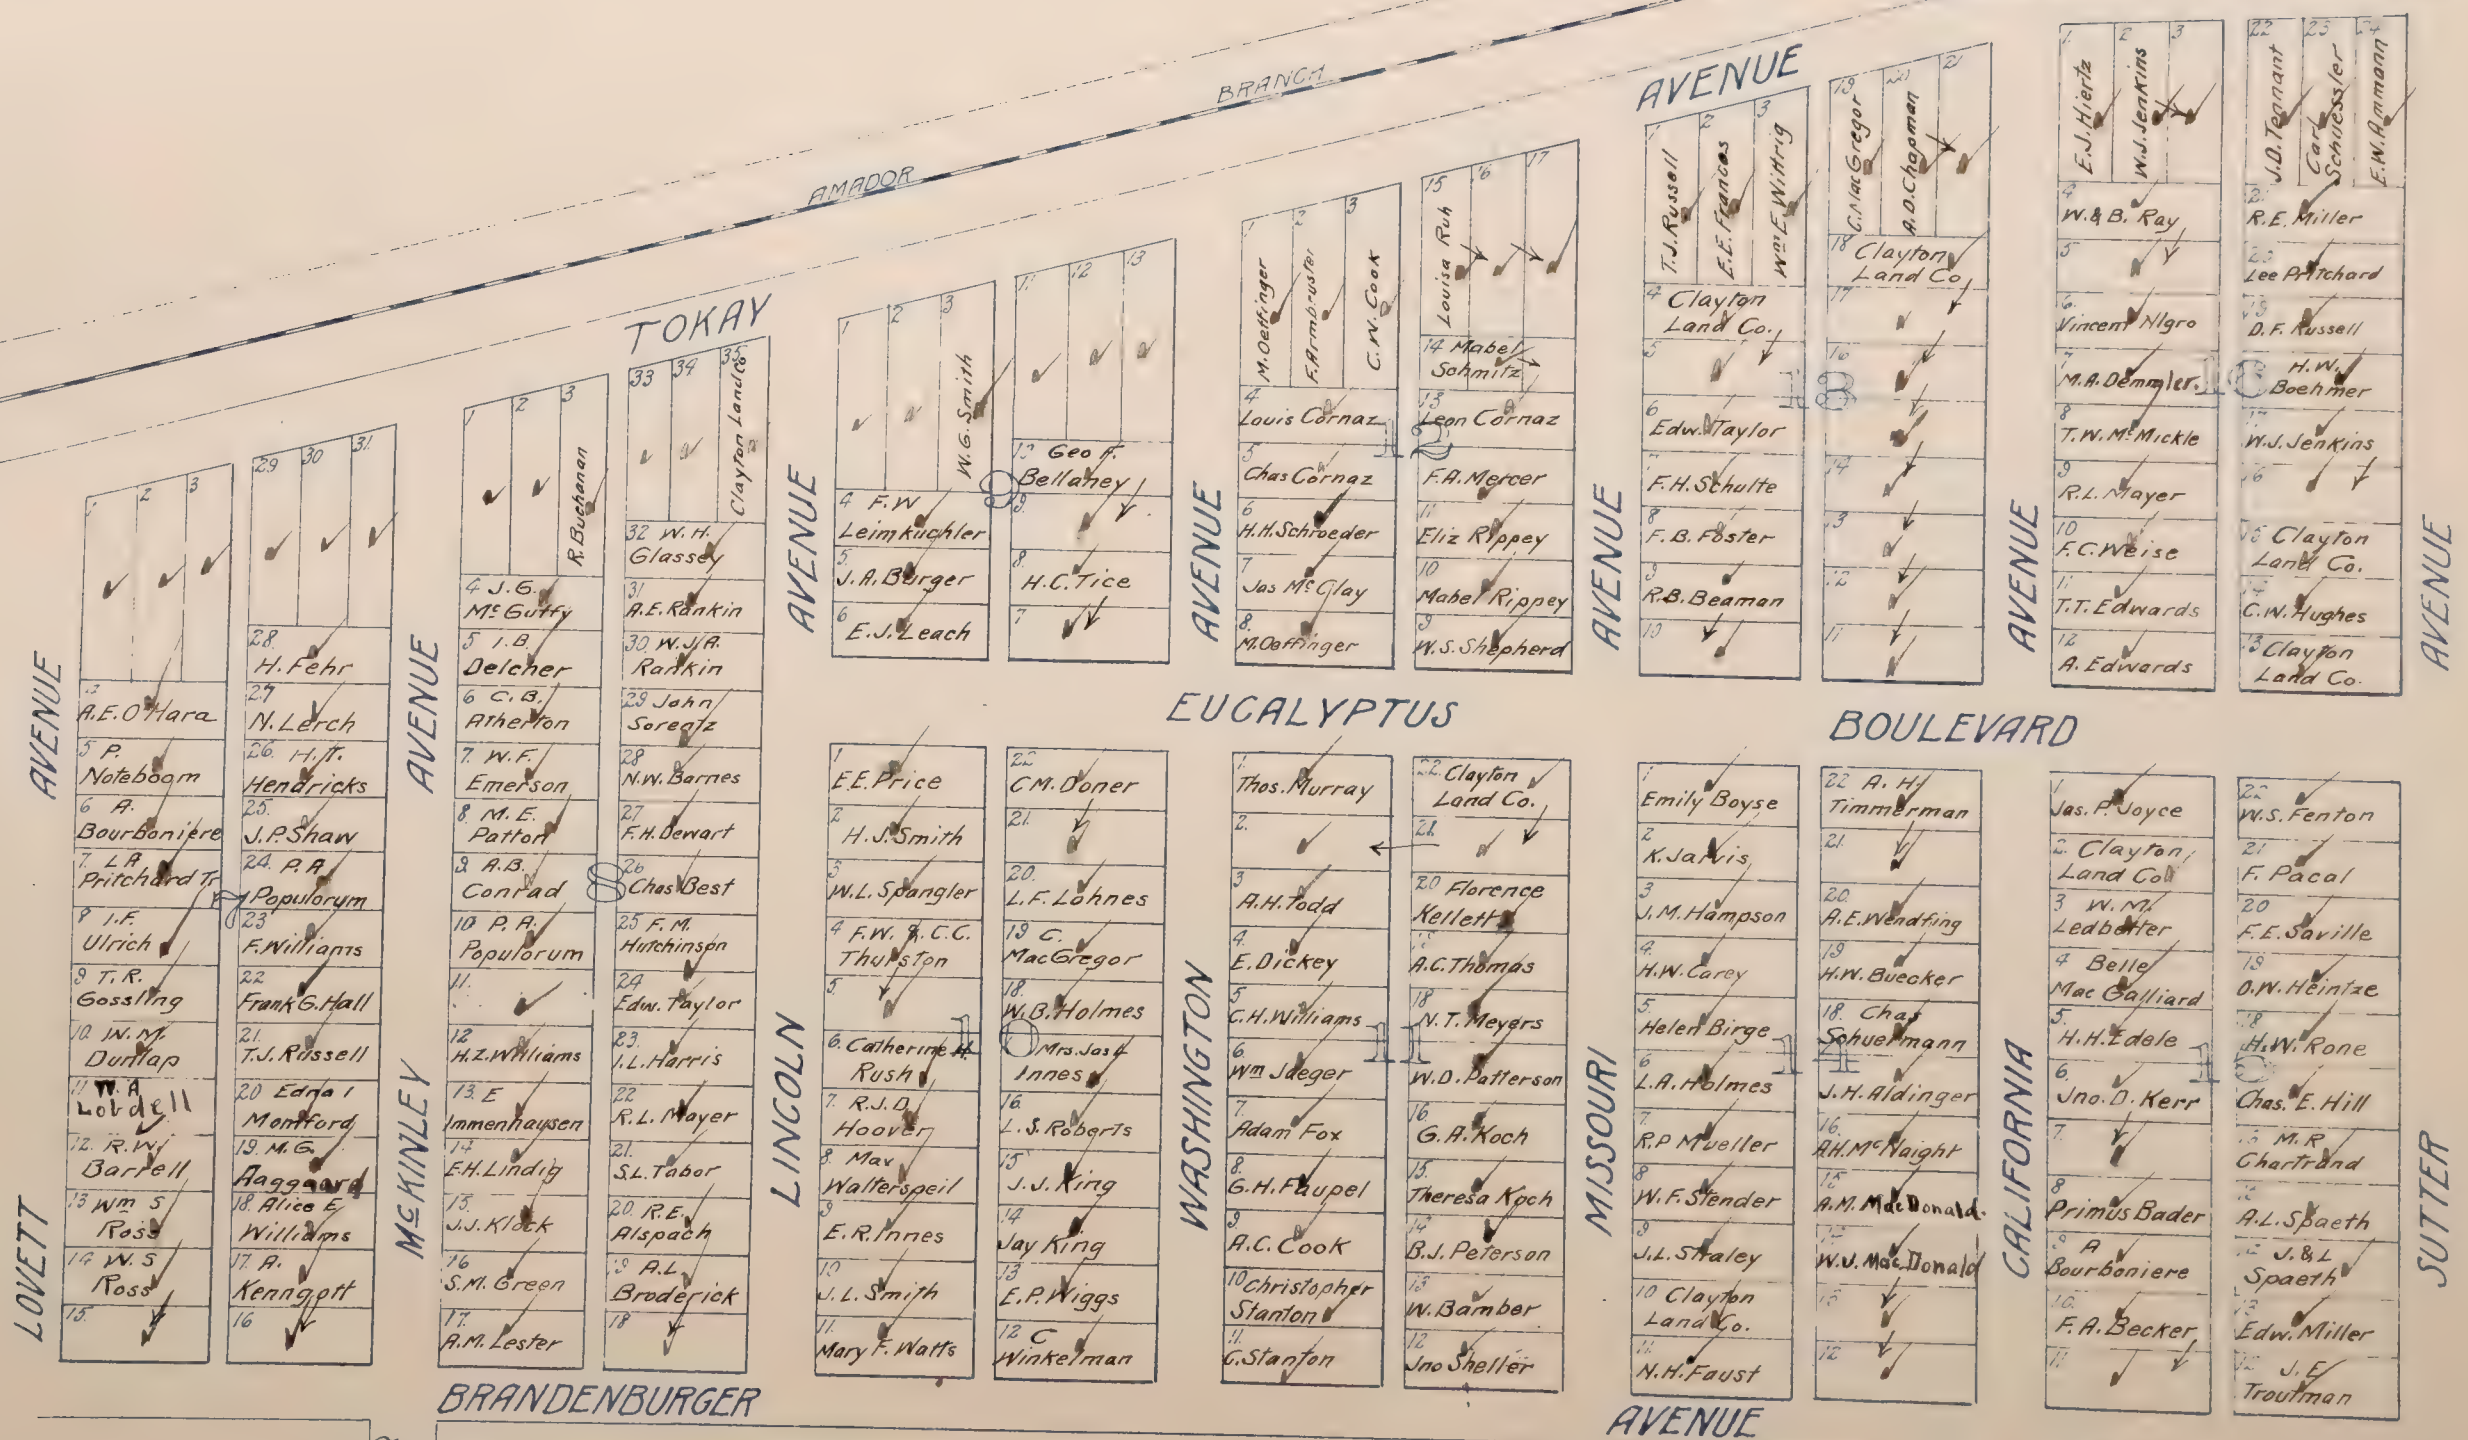

SAC TO VALLEY IMPROVMENT

SUB. No 9


LOCATED IN
SEC. 35 & 36 T. 6. N. R. 7 E
Scale 1"=160'

LOCATED IN

SEC.35 & 36 T.6.N.R.,7E

Scale 1"=160'

All blanks below assessed to Sacto. Valley Timber & Land Co. V

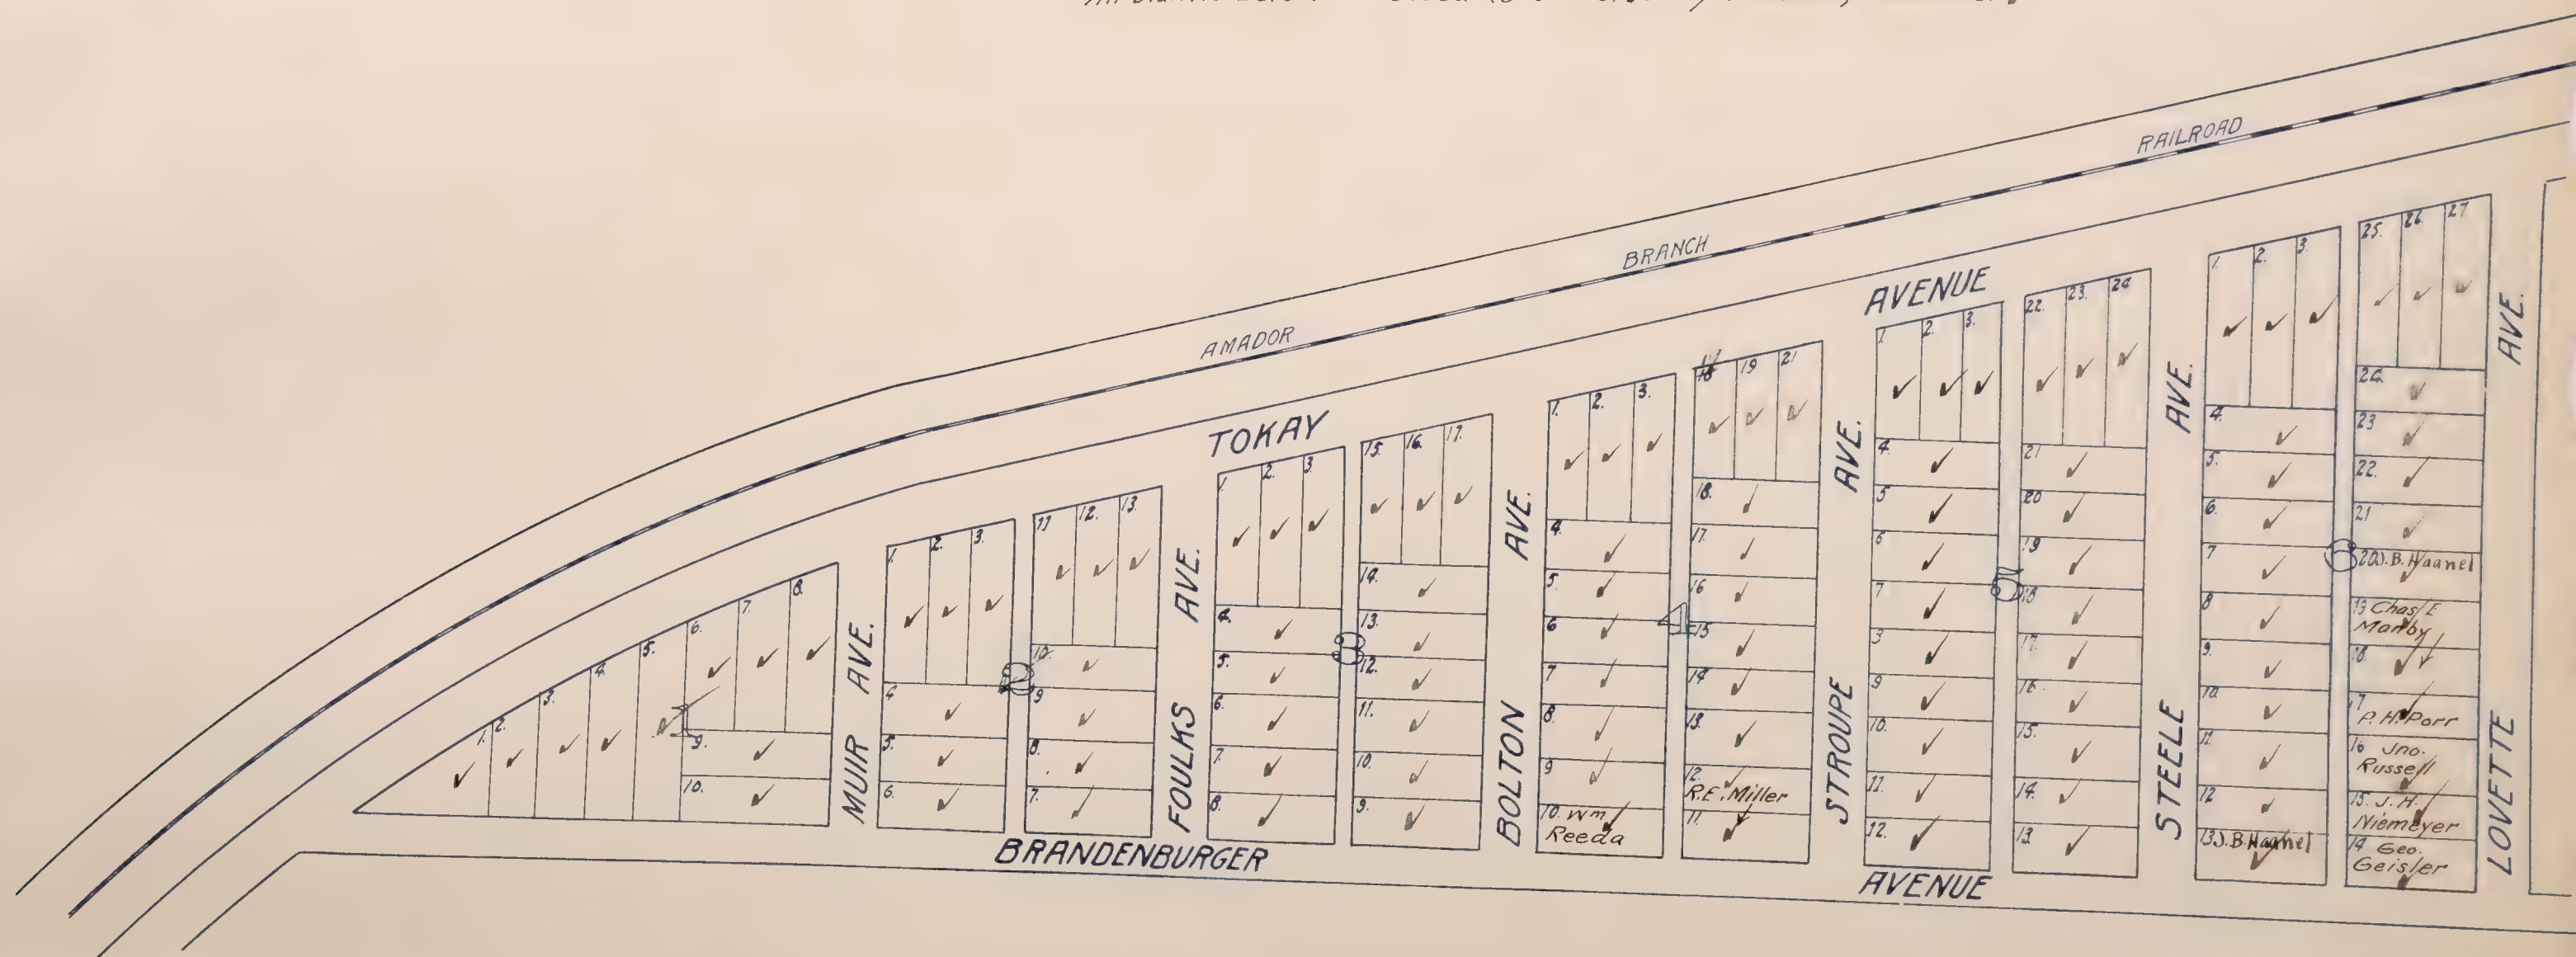

Mapped.

CLOVERDALE

LOCATED IN
SECTION 29 T.8 N. R. 5 E.

Scale 200 feet = 1 inch

~~Gallberg, S.D.~~

FRUITRIDGE ROAD											
1	2	3	4	5	6	7	8	9	10	11	12
L.R. Plate	Mary	Erwin				Helena F. Clark	Henry Hansen	Delno L. Muller			Helena F. Clark
✓	✓	✓	✓	✓	✓						
56	H.J. Goethe et al					Francisco Rodriquez					13
1 Acre.						1 Acre					14
55											15
1 Acre						1 Acre					16
54											17
53						James McDougall					18
52						H.J. Goethe					19
51	Samuel J. Jacobs										20
50						H.J. Goethe et al					21
49											22
48						H.J. Goethe					23
47											24
46											25
45											26
44											27
43											28
42											29
41											30
40											31
39											32
38											33
37											34
36	H.J. Goethe et al										35
35											36

Cloverdale

Mapped.


CLOVER DALE PARK

LOCATED IN
N.E. 1/4 of Sec 29 T.8N.R.5E
Scale: 50' = 1"

427

Wright & Sons
Giddings, SD.

All blanks below assessed to Fleming & Walter ✓

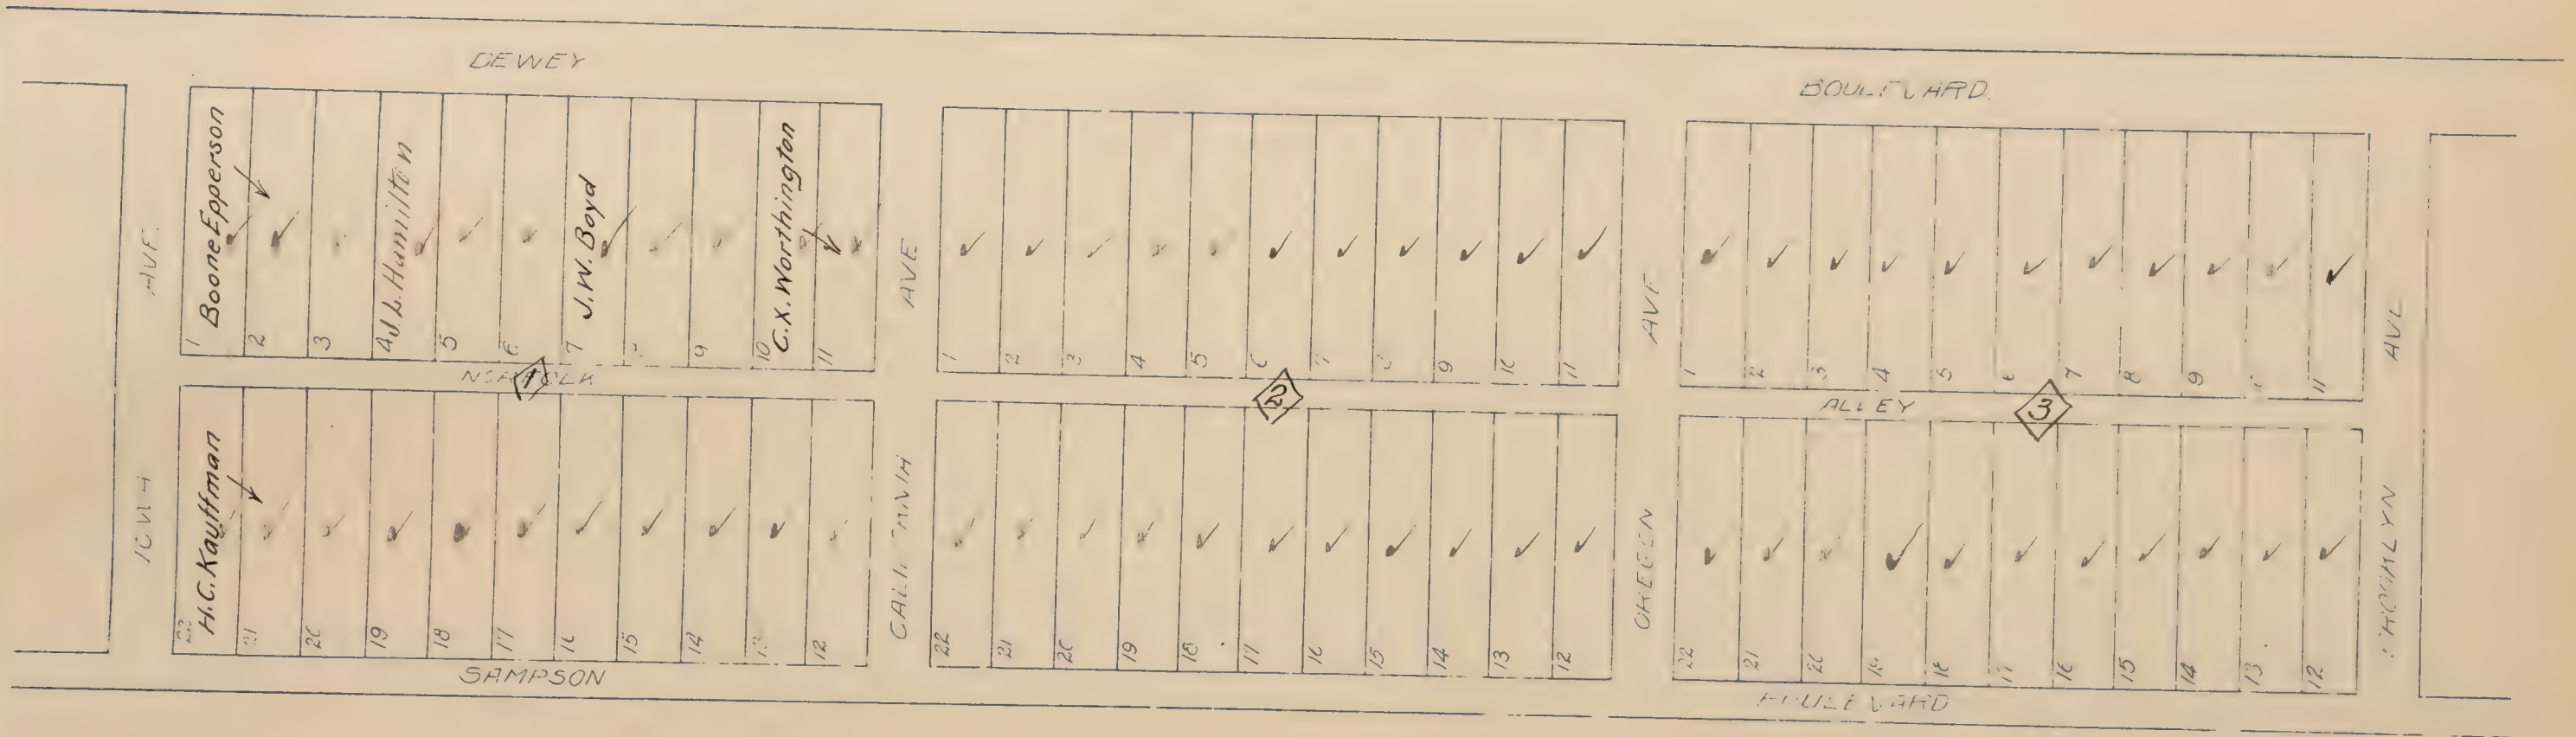

Mapped.

COFFING OAKS

located in


Section 23- T.7N. R.6E.

Scale: 1"=200ft

Pleasant Grove S.D.

425

All blanks below assessed to C.C. Coffing

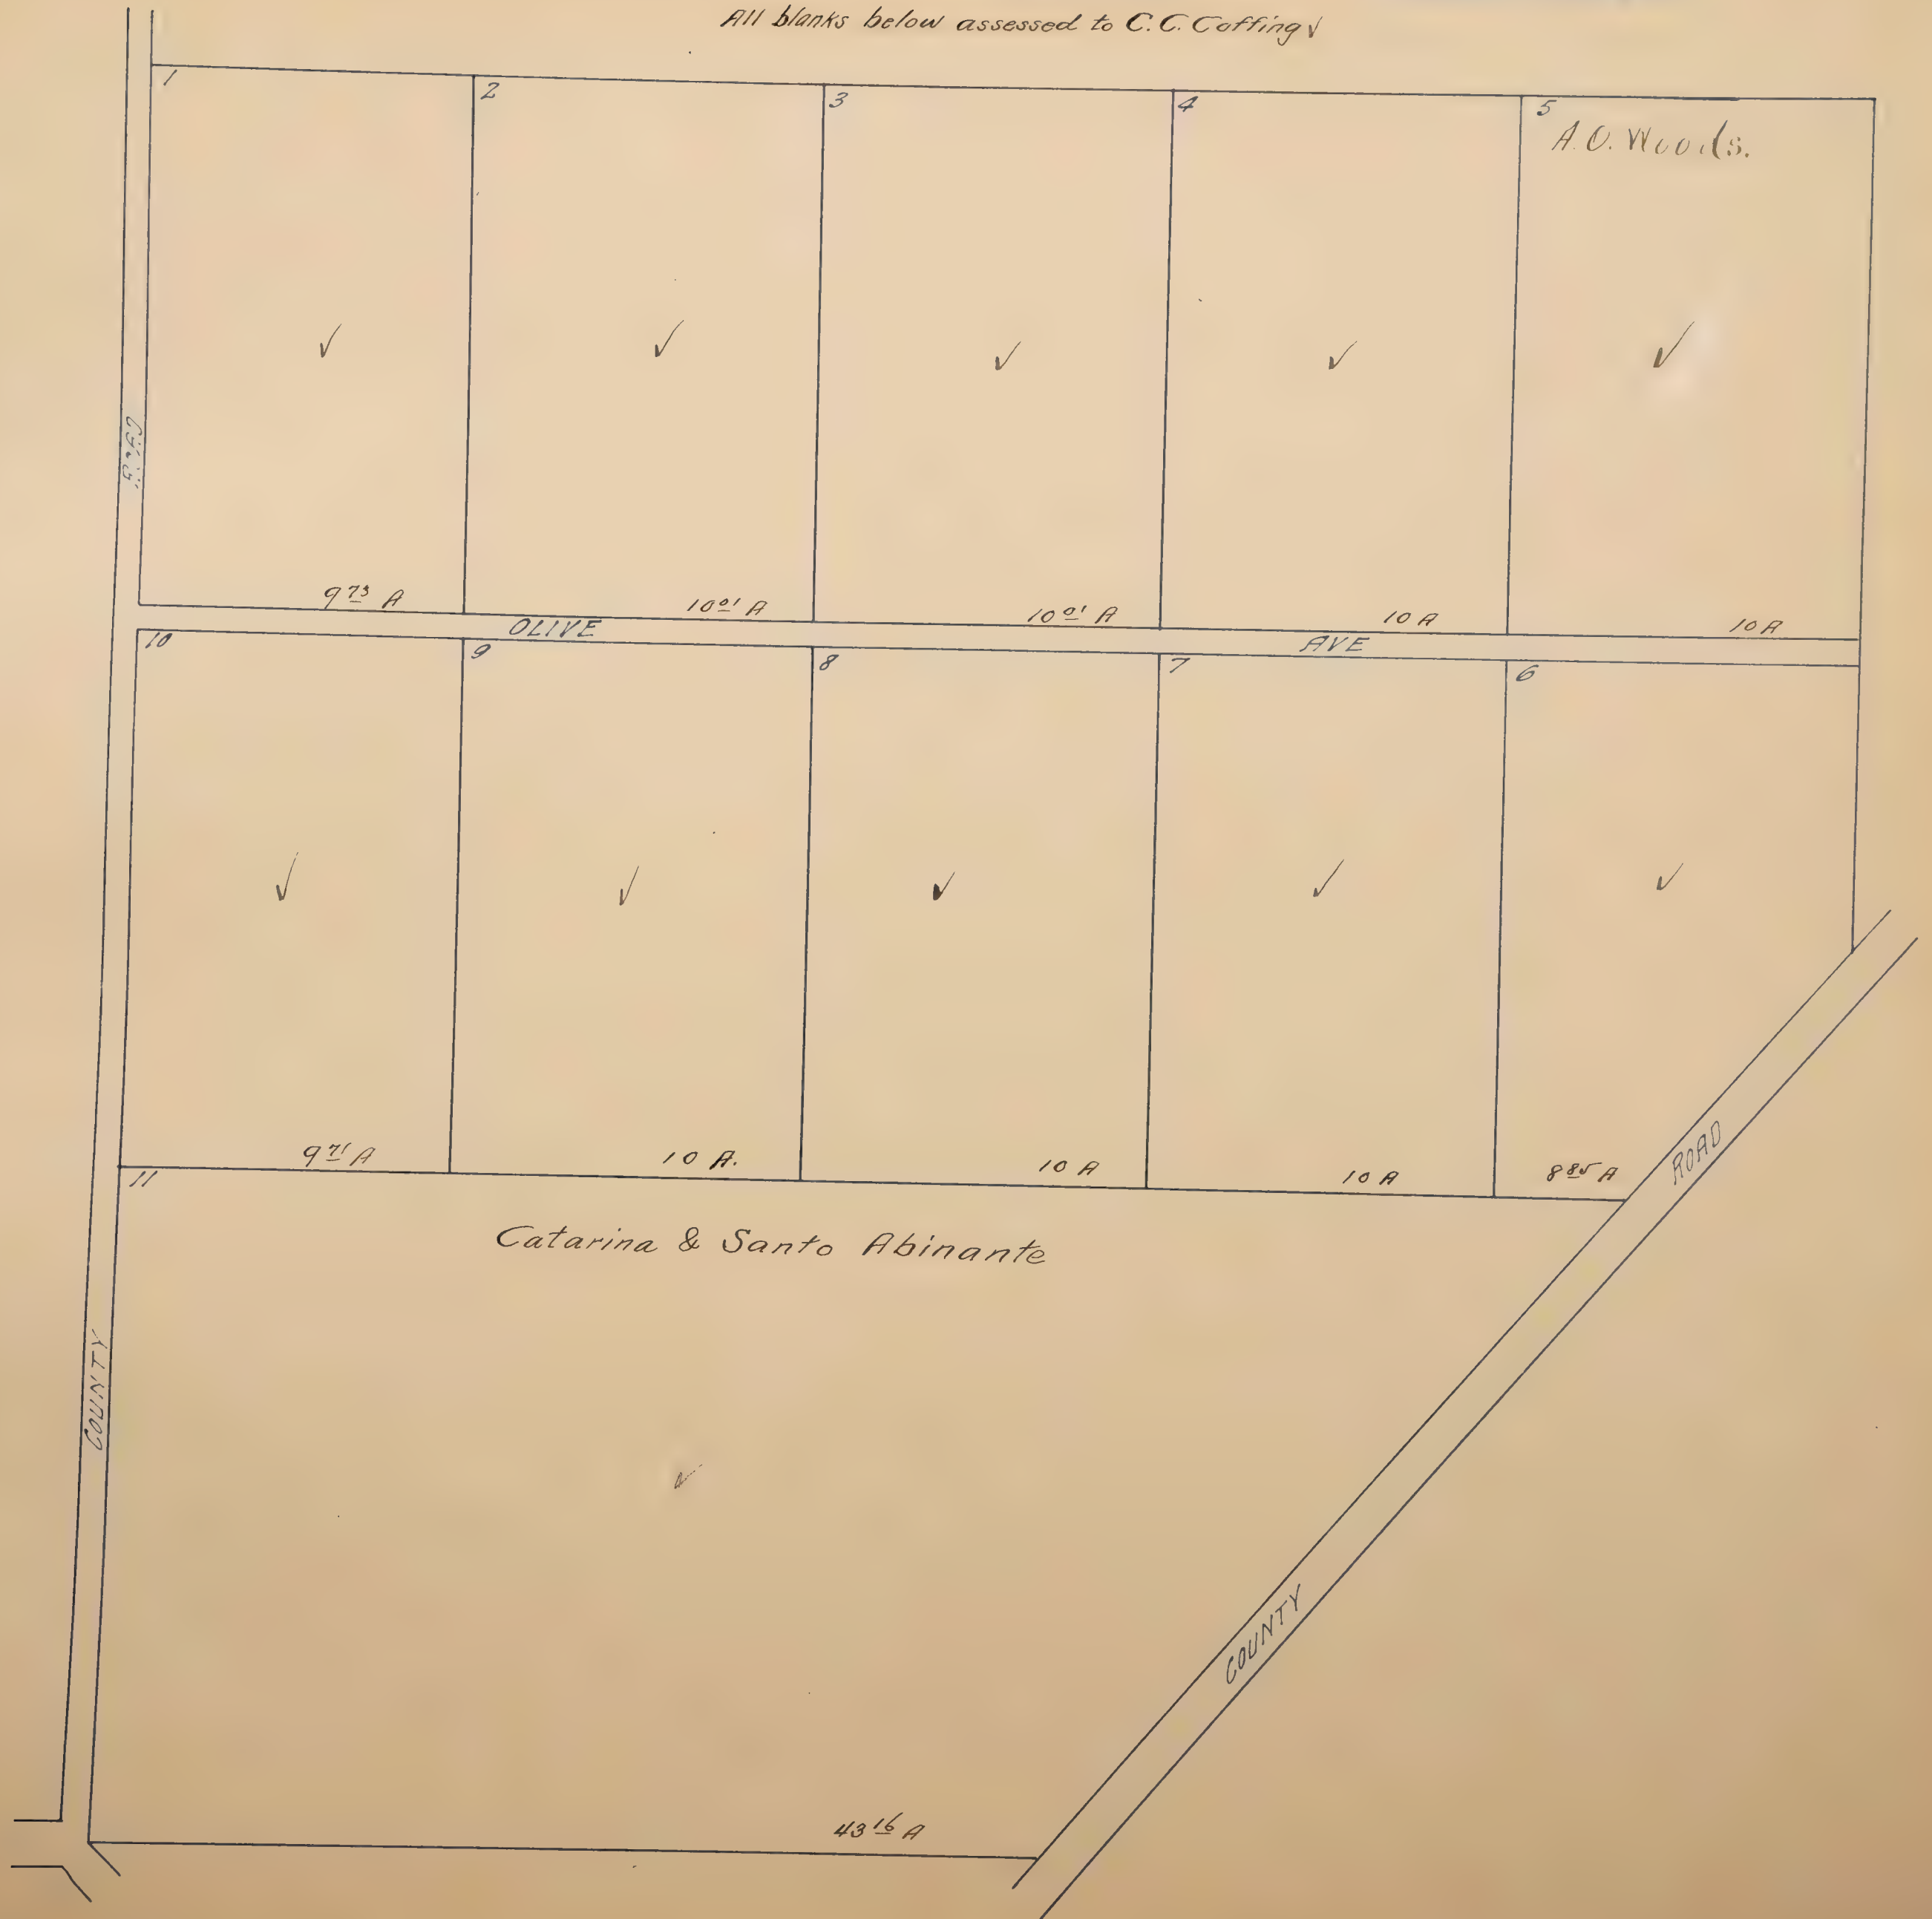


Mapped.

COLOMA HEIGHTS

RESUBDIVISION OF LOTS 13, 14, 18 & 19 OF LOUISIANA TRACT

Scale, 100 feet = 1 inch.

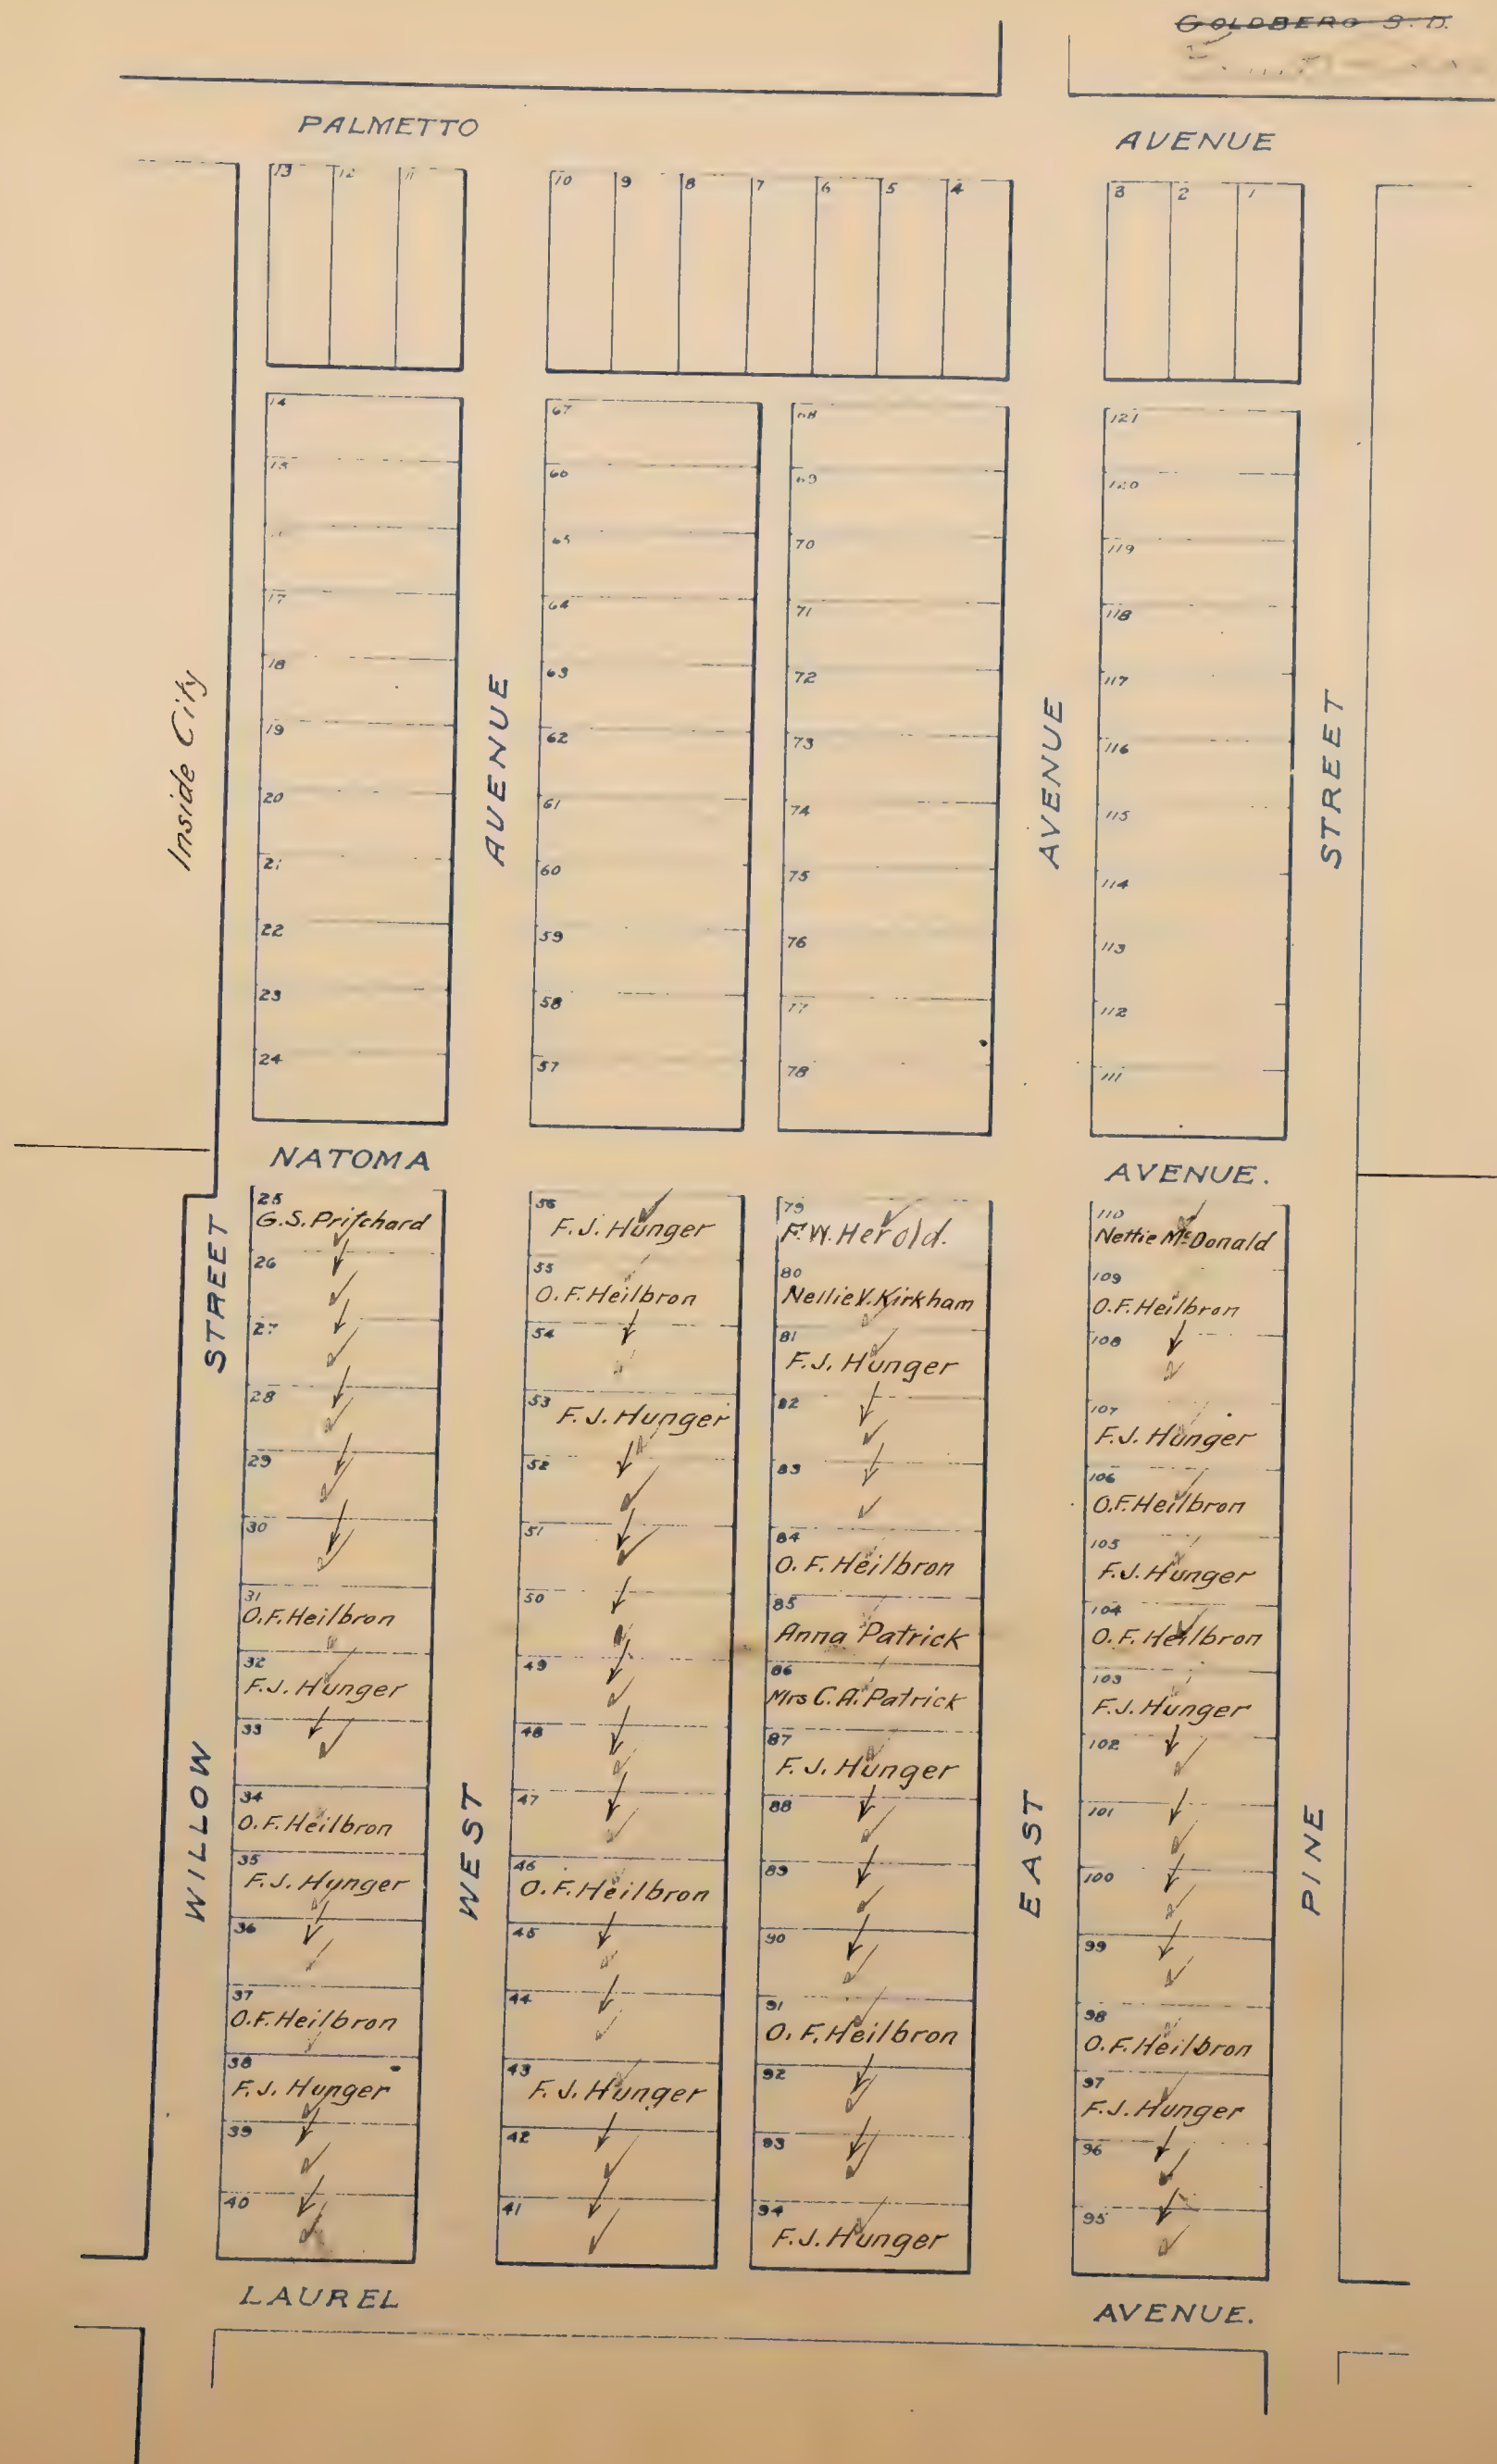

Mapped.

COLONIAL ACRES

located in
NE 1/4 Sec 21 NW Sec 22 T8N R5E

Scale 1" = 200 ft

Fruit Ridge S.D.

All blanks below assessed to Colonial Improvement Co.

Fruit Ridge

VINE			ST		
1	✓	38	39	76	77 Louis Ficetti
1A		1A	1A	1A	1A
2	✓	37	40	75	78
1A		1A	1A	1A	1A
3	✓	36	41	74	79
1A		1A	1A	1A	1A
4	✓	35	42	73	80
1A		1A	1A	1A	1A
5	✓	34	43	72	81
1A		1A	1A	1A	1A
6	✓	33	44	71 Mary A. Leahy	82 Mary A. Leahy
1A		1A	1A	1A	1A
7	✓	32	45	70	83
1A		1A	1A	1A	1A
8	✓	31	46	69	84
1A		1A	1A	1A	1A
9	✓	30	47	68	85
1A		1A	1A	1A	1A
10	✓	KEISEL		AVE	
1A		29	48	67	86
11	✓	1A	1A	1A	1A
1A		28	49	66	87
12	✓	1A	1A	1A	1A
1A		27	50	65	88
13	Isabella H. Scott	1A	1A	64	89
1A		26	51	1A	1A
14	Theo. P. Ferguson Tr.	1A	1A	63	90
1A		25	52	1A	1A
15	✓	1A	1A	62	91 J. A. M. Sexton
1A		24	53	1A	1A
16	✓	1A	1A	61	92 W. A. Sexton
1A		23	54	1A	1A
17	J. W. Scoggins	1A	1A	60	93 U. W. Brown H. F. Osgood
1A		22 Mary A. Uhl	55	1A	1A
18	✓	1A	1A	59	94 Jane Mastin
1A		21	56	1A	1A
19	✓	1A	1A	58 Alice Watts	95 Olive E. Flint
1A		20	57 Ellen Smith	1A	1A
127A		1267A	1265A	1267A	1265A
TRACTION			AVE		

COLONIAL AC

COLONIAL ACRES

located in
NE 1/4 Sec 21 NW 1/4 Sec 22 T.8. N. R.5E.
Scale: 1" = 200ft.

All blanks below assessed to Colonial Improvement Co. Fruit Ridge SD

VINE		ST.	
77	114 ✓ 1A	115 ✓ 1A	152 ✓ 1A
78	113 ✓ 1A	116 ✓ 1A	151 ✓ 1A
79	112 ✓ 1A	117 ✓ 1A	150 ✓ 1A
80	111 ✓ 1A	118 ✓ 1A	149 ✓ 1A
81	110 ✓ 1A	119 ✓ 1A	148 ✓ 1A
82	109 ✓ 1A	120 ✓ 1A	147 ✓ 1A
83	108 ✓ 1A	121 ✓ 1A	146 ✓ 1A
84	107 ✓ E.A. Corum	122 ✓ Nancy E. Houghton	145 ✓ 1A
85	106 ✓ 1A	123 ✓ 1A	144 ✓ 1A
KEISEL		AVE.	
86	105 ✓ 1A	124 ✓ 1A	143 ✓ 1A
87	104 ✓ Charity M. George	125 ✓ I. M. Smith	142 ✓ 1A
88	103 ✓ 1A	126 ✓ 1A	141 ✓ 1A
89	102 ✓ 1A	127 ✓ J.C. Carly Co	140 ✓ 1A
90	101 ✓ 1A	128 ✓ 1A	139 ✓ 1A
91	100 ✓ C.A. Neddersen	129 ✓ 1A	138 ✓ Gus Snyder
92	99 ✓ 1A	130 ✓ 1A	137 ✓ 1A
93	98 ✓ 1A	131 ✓ 1A	136 ✓ Henry J. Schmidt
94	97 ✓ Berl L. Pierce	132 ✓ Earl Geitner	135 ✓ Mamie E. Callahan
95	96 ✓ E.F. Geitner	133 ✓ 1A	134 ✓ 1A
CARLY		ANDERSON	
188 Clara and Verna McCormick		153 E.M. Gocker	
187		154 ✓	
1992A		155 ✓	
186		156 ✓	
199A		157 ✓	
185		158 ✓	
184		159 ✓	
1984A		160 ✓	
183		161 ✓	
1981A		162 ✓	
182		163 ✓	
1979A		164 ✓	
181		165 ✓	
236A		166 ✓	
180		167 ✓	
Florence A. Smith		168 ✓	
235A		169 ✓	
179		170 ✓	
Eugene L. Pierle		171 ✓	
1983A		172 ✓	
178		173 ✓	
198A		174 ✓	
177		175 ✓	
1977A		176 ✓	
1974A		177 ✓	
175		178 ✓	
1971A		179 ✓	
174		180 ✓	
1968A		181 ✓	
173		182 ✓	
1965A		183 ✓	
172		184 ✓	
234A		185 ✓	
233A		186 ✓	
232A		187 ✓	
181A		238 ✓	
236A		239 ✓	
235A		240 ✓	
234A		241 ✓	
181A		294 ✓	
236A		295 ✓	
235A		296 ✓	
234A		297 ✓	
181A		350 ✓	
236A		351 ✓	
235A		352 ✓	
234A		353 ✓	
181A		406 ✓	
236A		407 ✓	
235A		408 ✓	
234A		409 ✓	
193A		450 ✓	
192			

Mapped.

COLONIAL ACRES NO. 2.

LOCATED IN
S.E. 1/4 of Sec. 21, T.8N. R.5E.
Sacramento County California.
Scale 1" = 200'

All blanks below assessed to Colonial Improvement Co. ✓

COLONIAL ACRES

Fruit Ridge S.D

CENTRAL CALIFORNIA TRACTION CO.

✓	28
✓	27
2 ⁰²⁷ A	2 ⁰²⁷ A
✓	26
2 ⁰²⁵ A	2 ⁰²⁵ A
✓	25
2 ⁰²³ A	2 ⁰²³ A
✓	24
2 ⁰²² A	2 ⁰²² A
✓	23
2 ⁰²¹ A	2 ⁰²¹ A
✓	22
2 ⁰²⁰ A	2 ⁰²⁰ A
✓	21
2 ⁰¹⁹ A	2 ⁰¹⁹ A
✓	20
2 ⁰¹⁸ A	2 ⁰¹⁸ A
✓	19
2 ⁰¹⁷ A	2 ⁰¹⁷ A
✓	18
2 ⁰¹⁶ A	2 ⁰¹⁶ A
✓	17
2 ⁰¹⁵ A	2 ⁰¹⁵ A
✓	16
2 ⁰¹⁴ A	2 ⁰¹⁴ A
✓	15
2 ⁰¹³ A	2 ⁰¹³ A

AVENUE

GLENN

Frank Dettke





FRUIT RIDGE ROAD

Mapped.

COLONIAL HEIGHTS

LOCATED IN
Secs 20 & 21 ~ T8N R5E
Scale 100' = 1"

Fruit Ridge S.D.
Goldberg S.D.

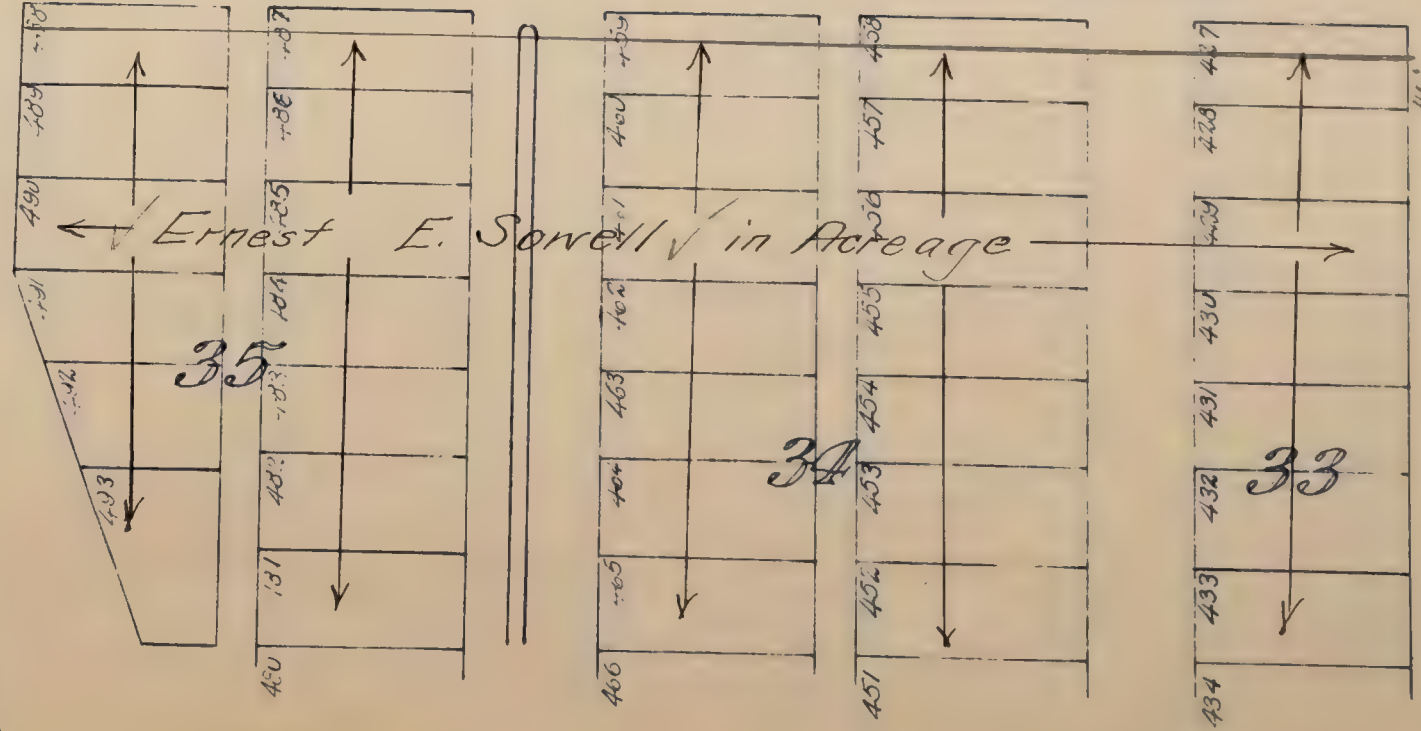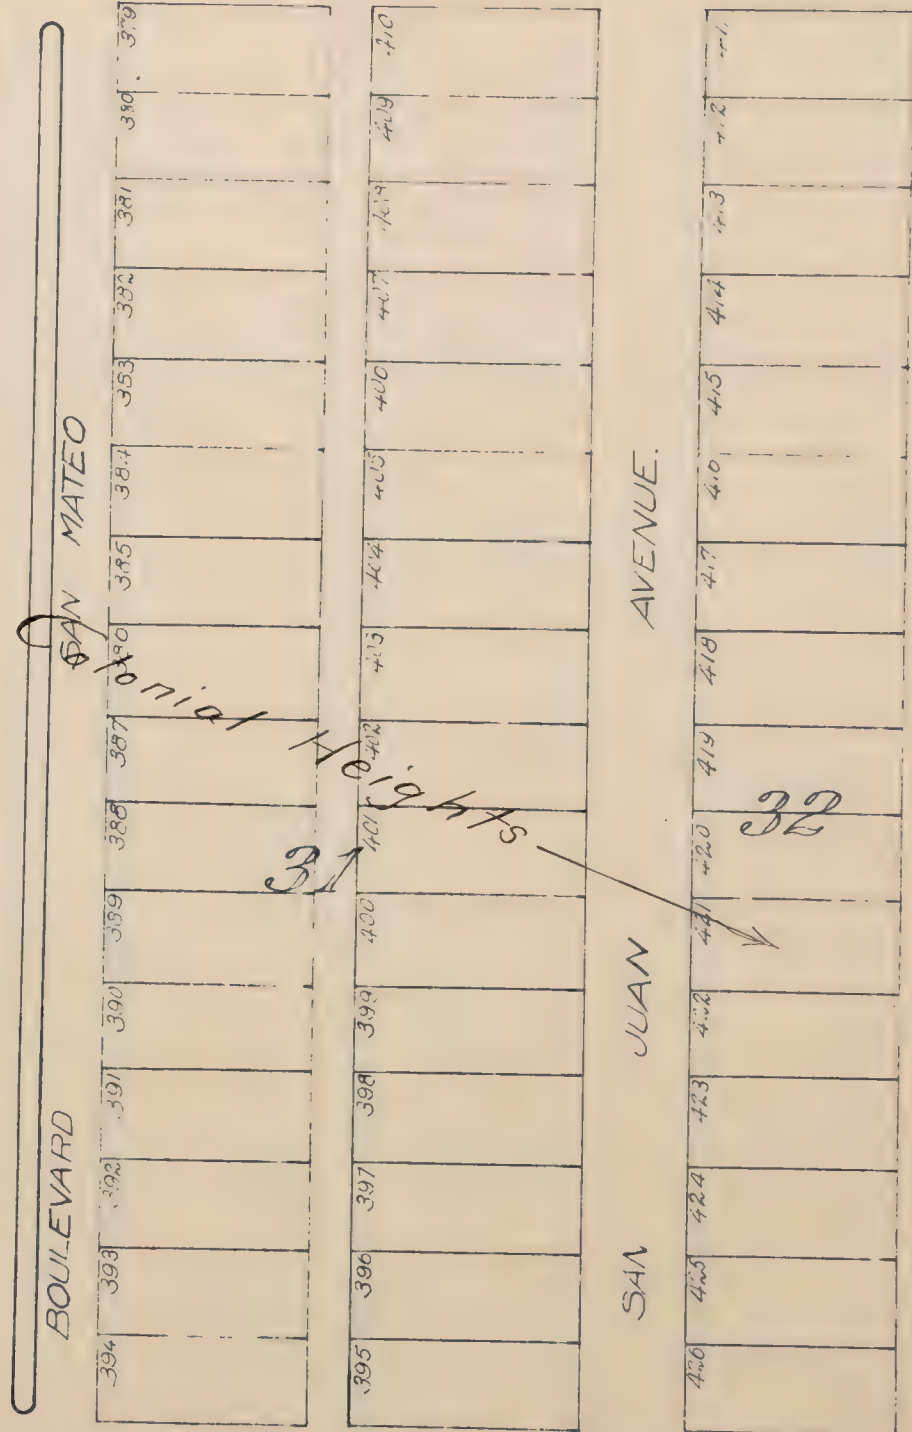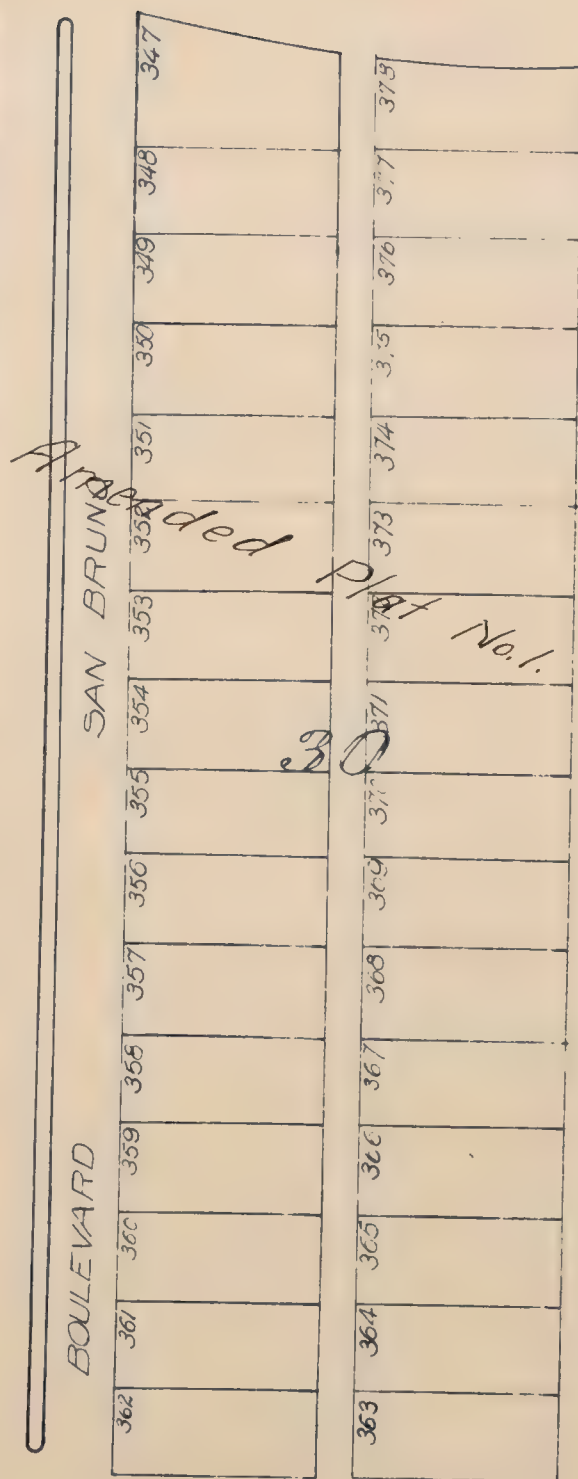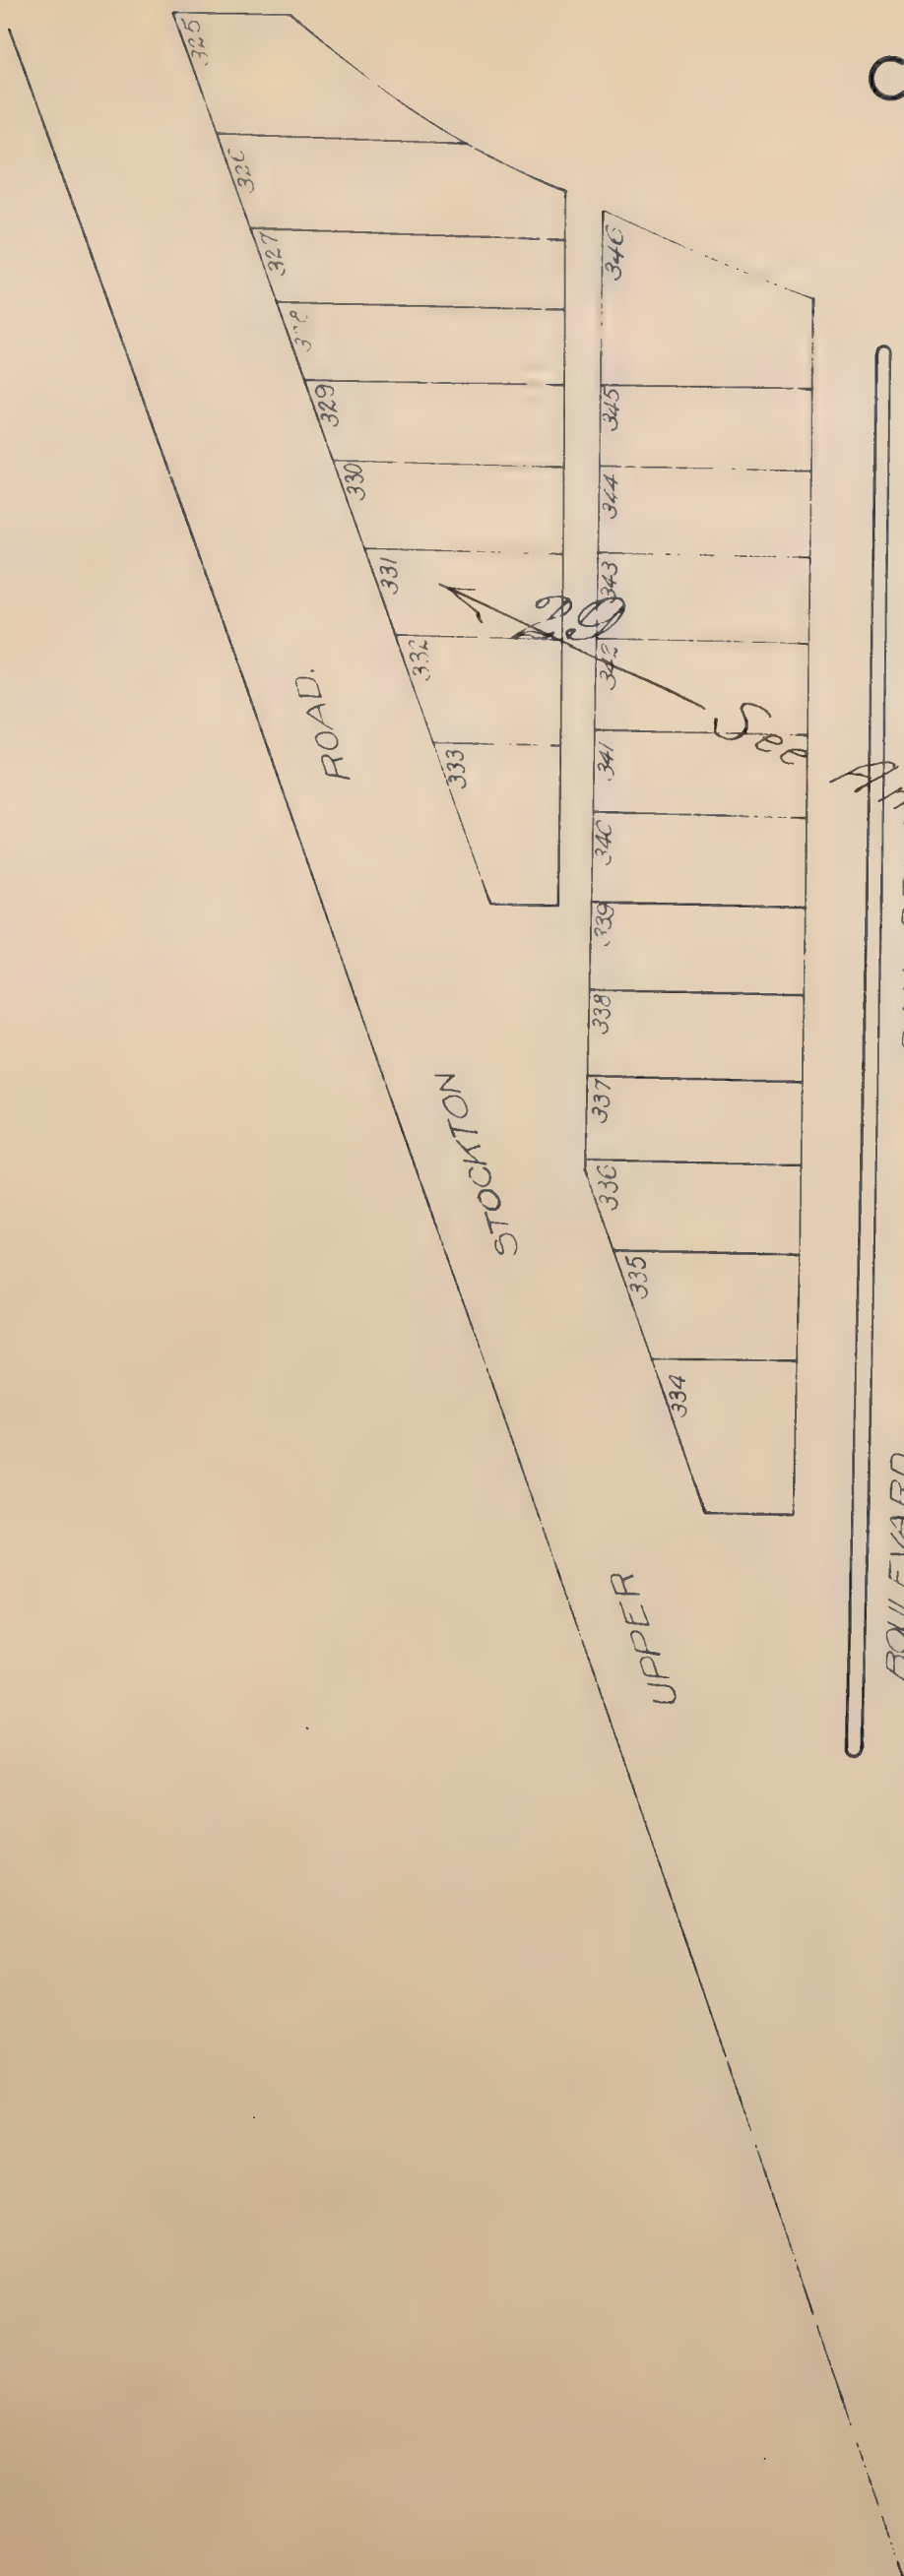

Ernest E. Sorrell in Acceage

COLONIAL Hg


COLONIAL HEIGHTS

LOCATED IN
Sec's 20 & 21 ~ T.8 N. R.5 E

Scale 100' = 1"

Fruit Ridge S. D.
Goldberg S.D.

All blanks below assessed to Colonial Inv. Co.

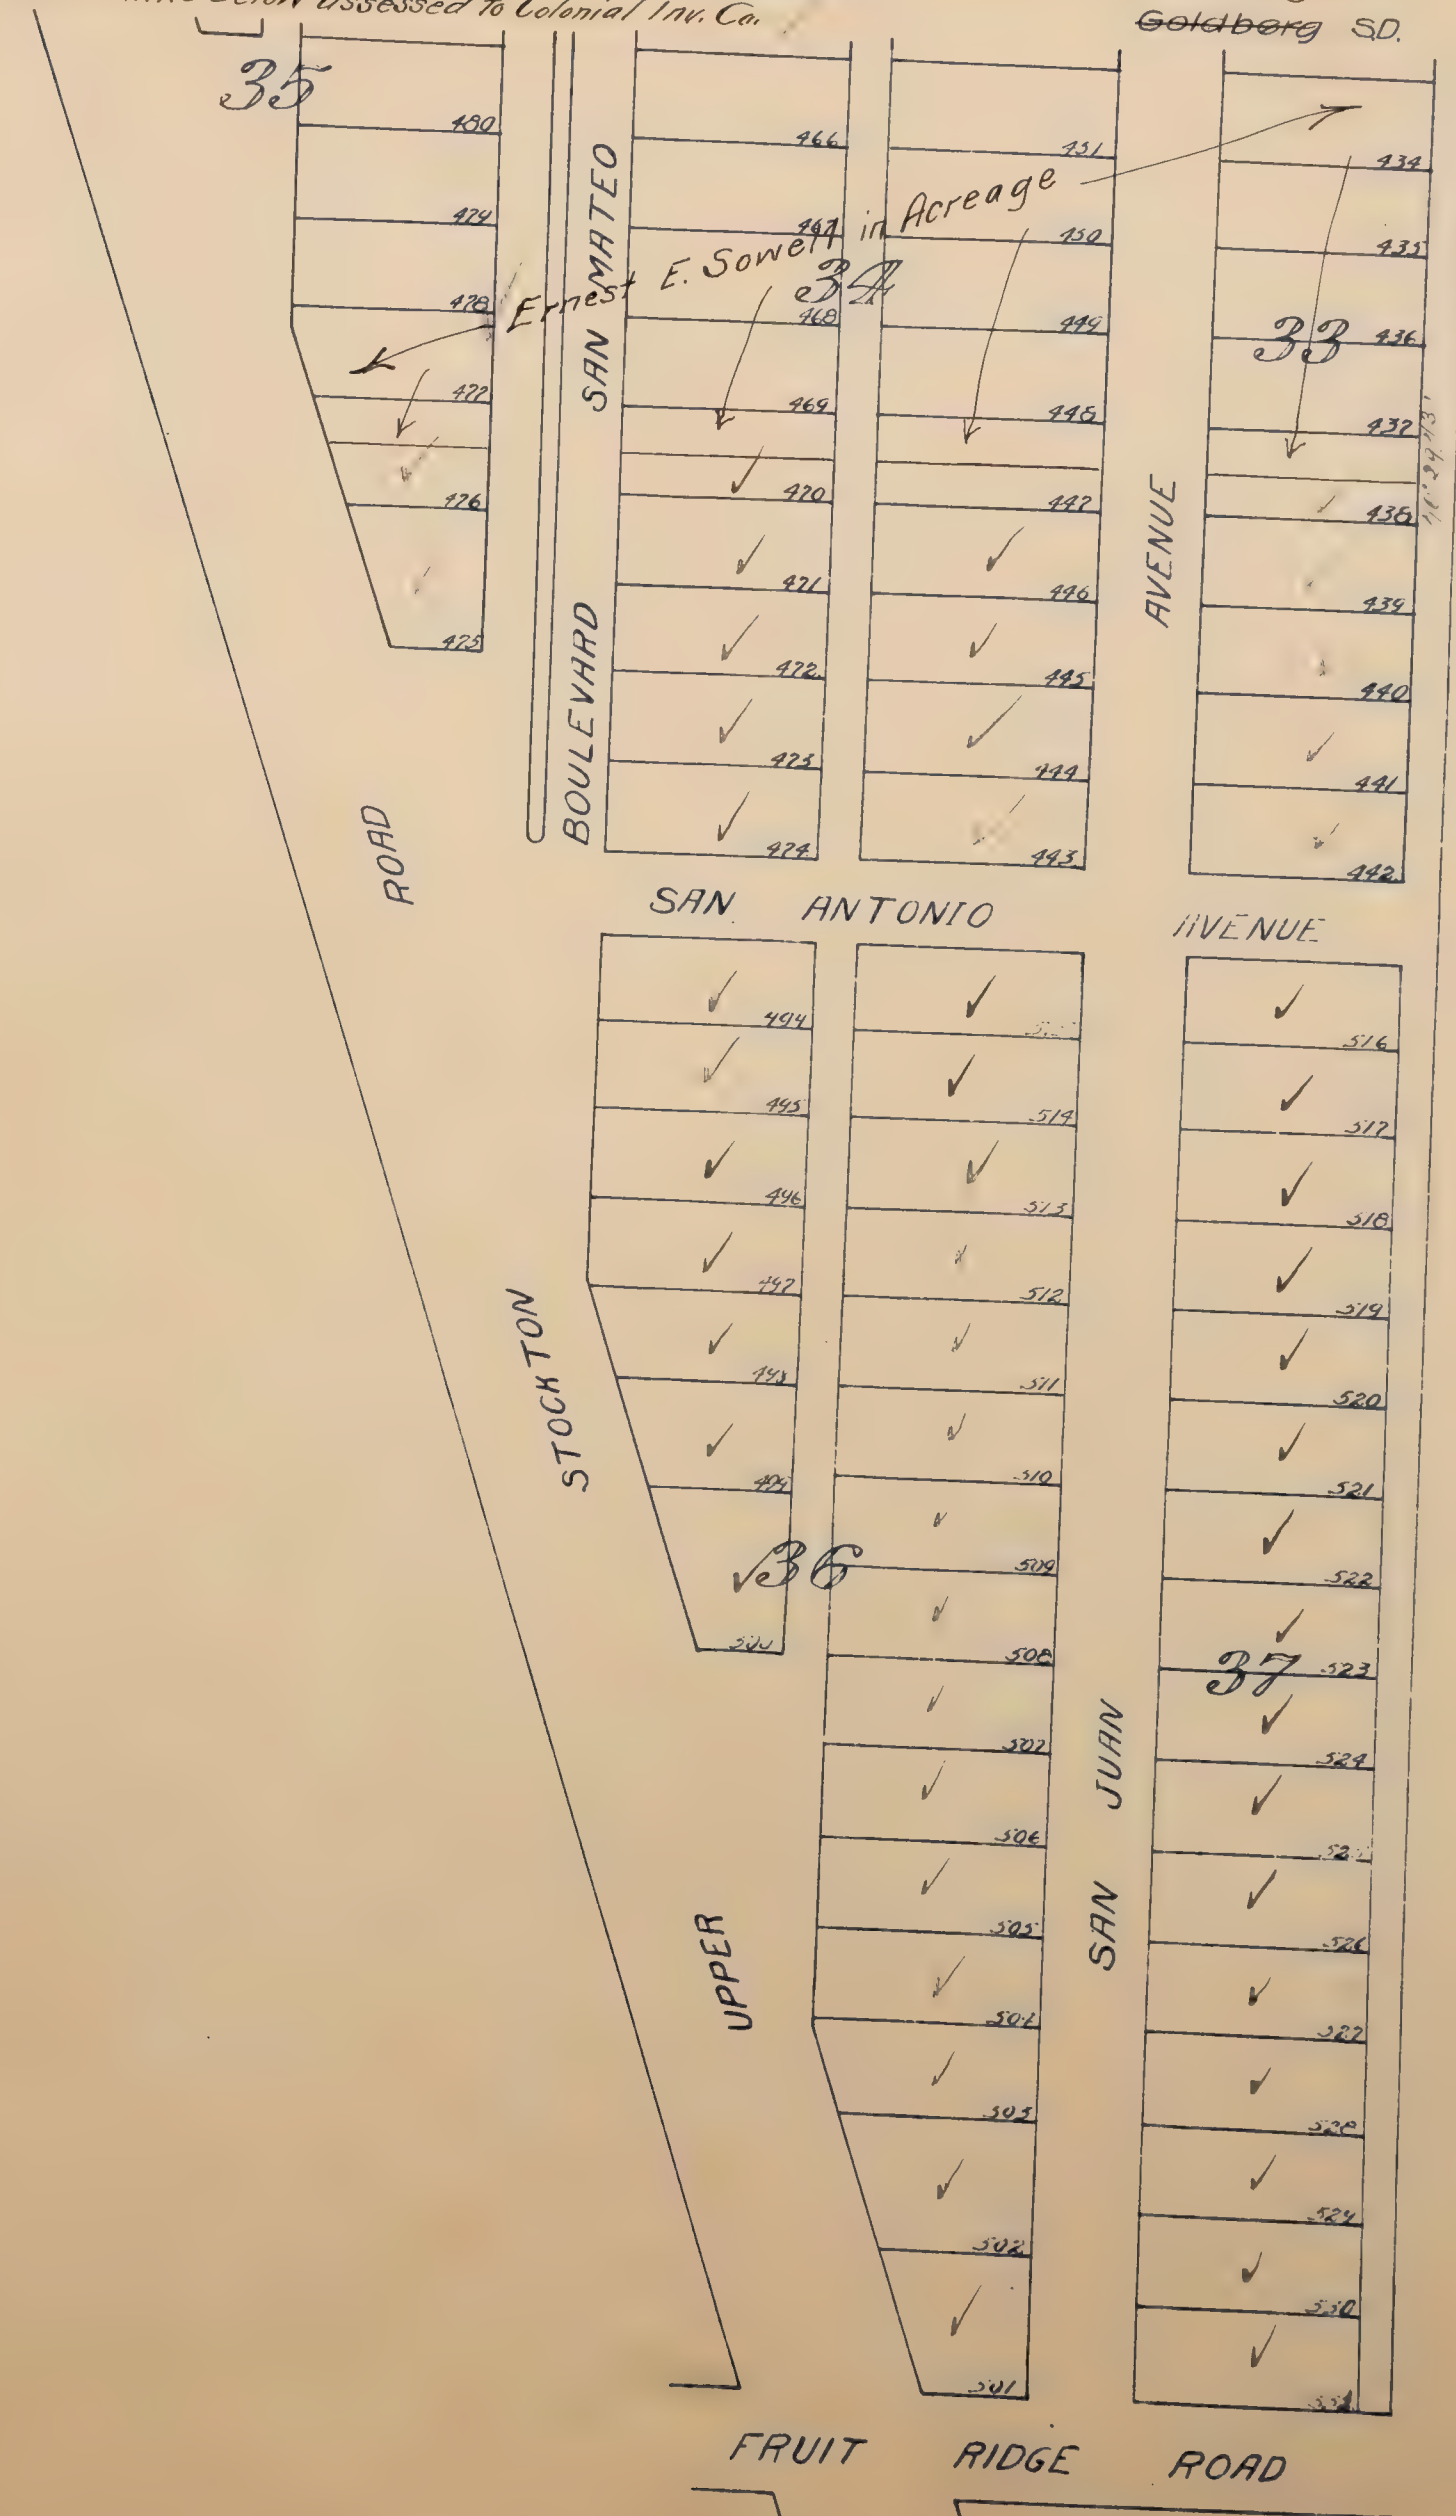

COLONIAL HEIGHTS

LOCATED IN

Sec's 20 & 21. T.8N.R.5E.

All blanks below assessed to Colonial Inv. Co.

Scale 100' = 1"

Fruit Ridge SD.



Mapped

COLONIAL HEIGHTS

LOCATED IN
Sec's 20 & 21 T.8 N. R.5 E

Scale 100' = 1"

Fruit Ridge SD

All blanks before assessed to Colonial Invest. Co.



COLONIAL HEIGHTS

LOCATED IN
Sec's 20 & 21 ~ T8N R5E
Scale 100' = 1"

All blanks below, assessed to Colonial Invest Co.
Fruit Ridge S.D.




COLONIAL HEIGHTS

LOCATED IN
Sec's 20 & 21 ~ T.8 N. R. 5 E.
Scale 100' = 1"

Fruit Ridge S.D.
Goldberg S.D.

135

All blanks below assessed to Colonial Investment Co.

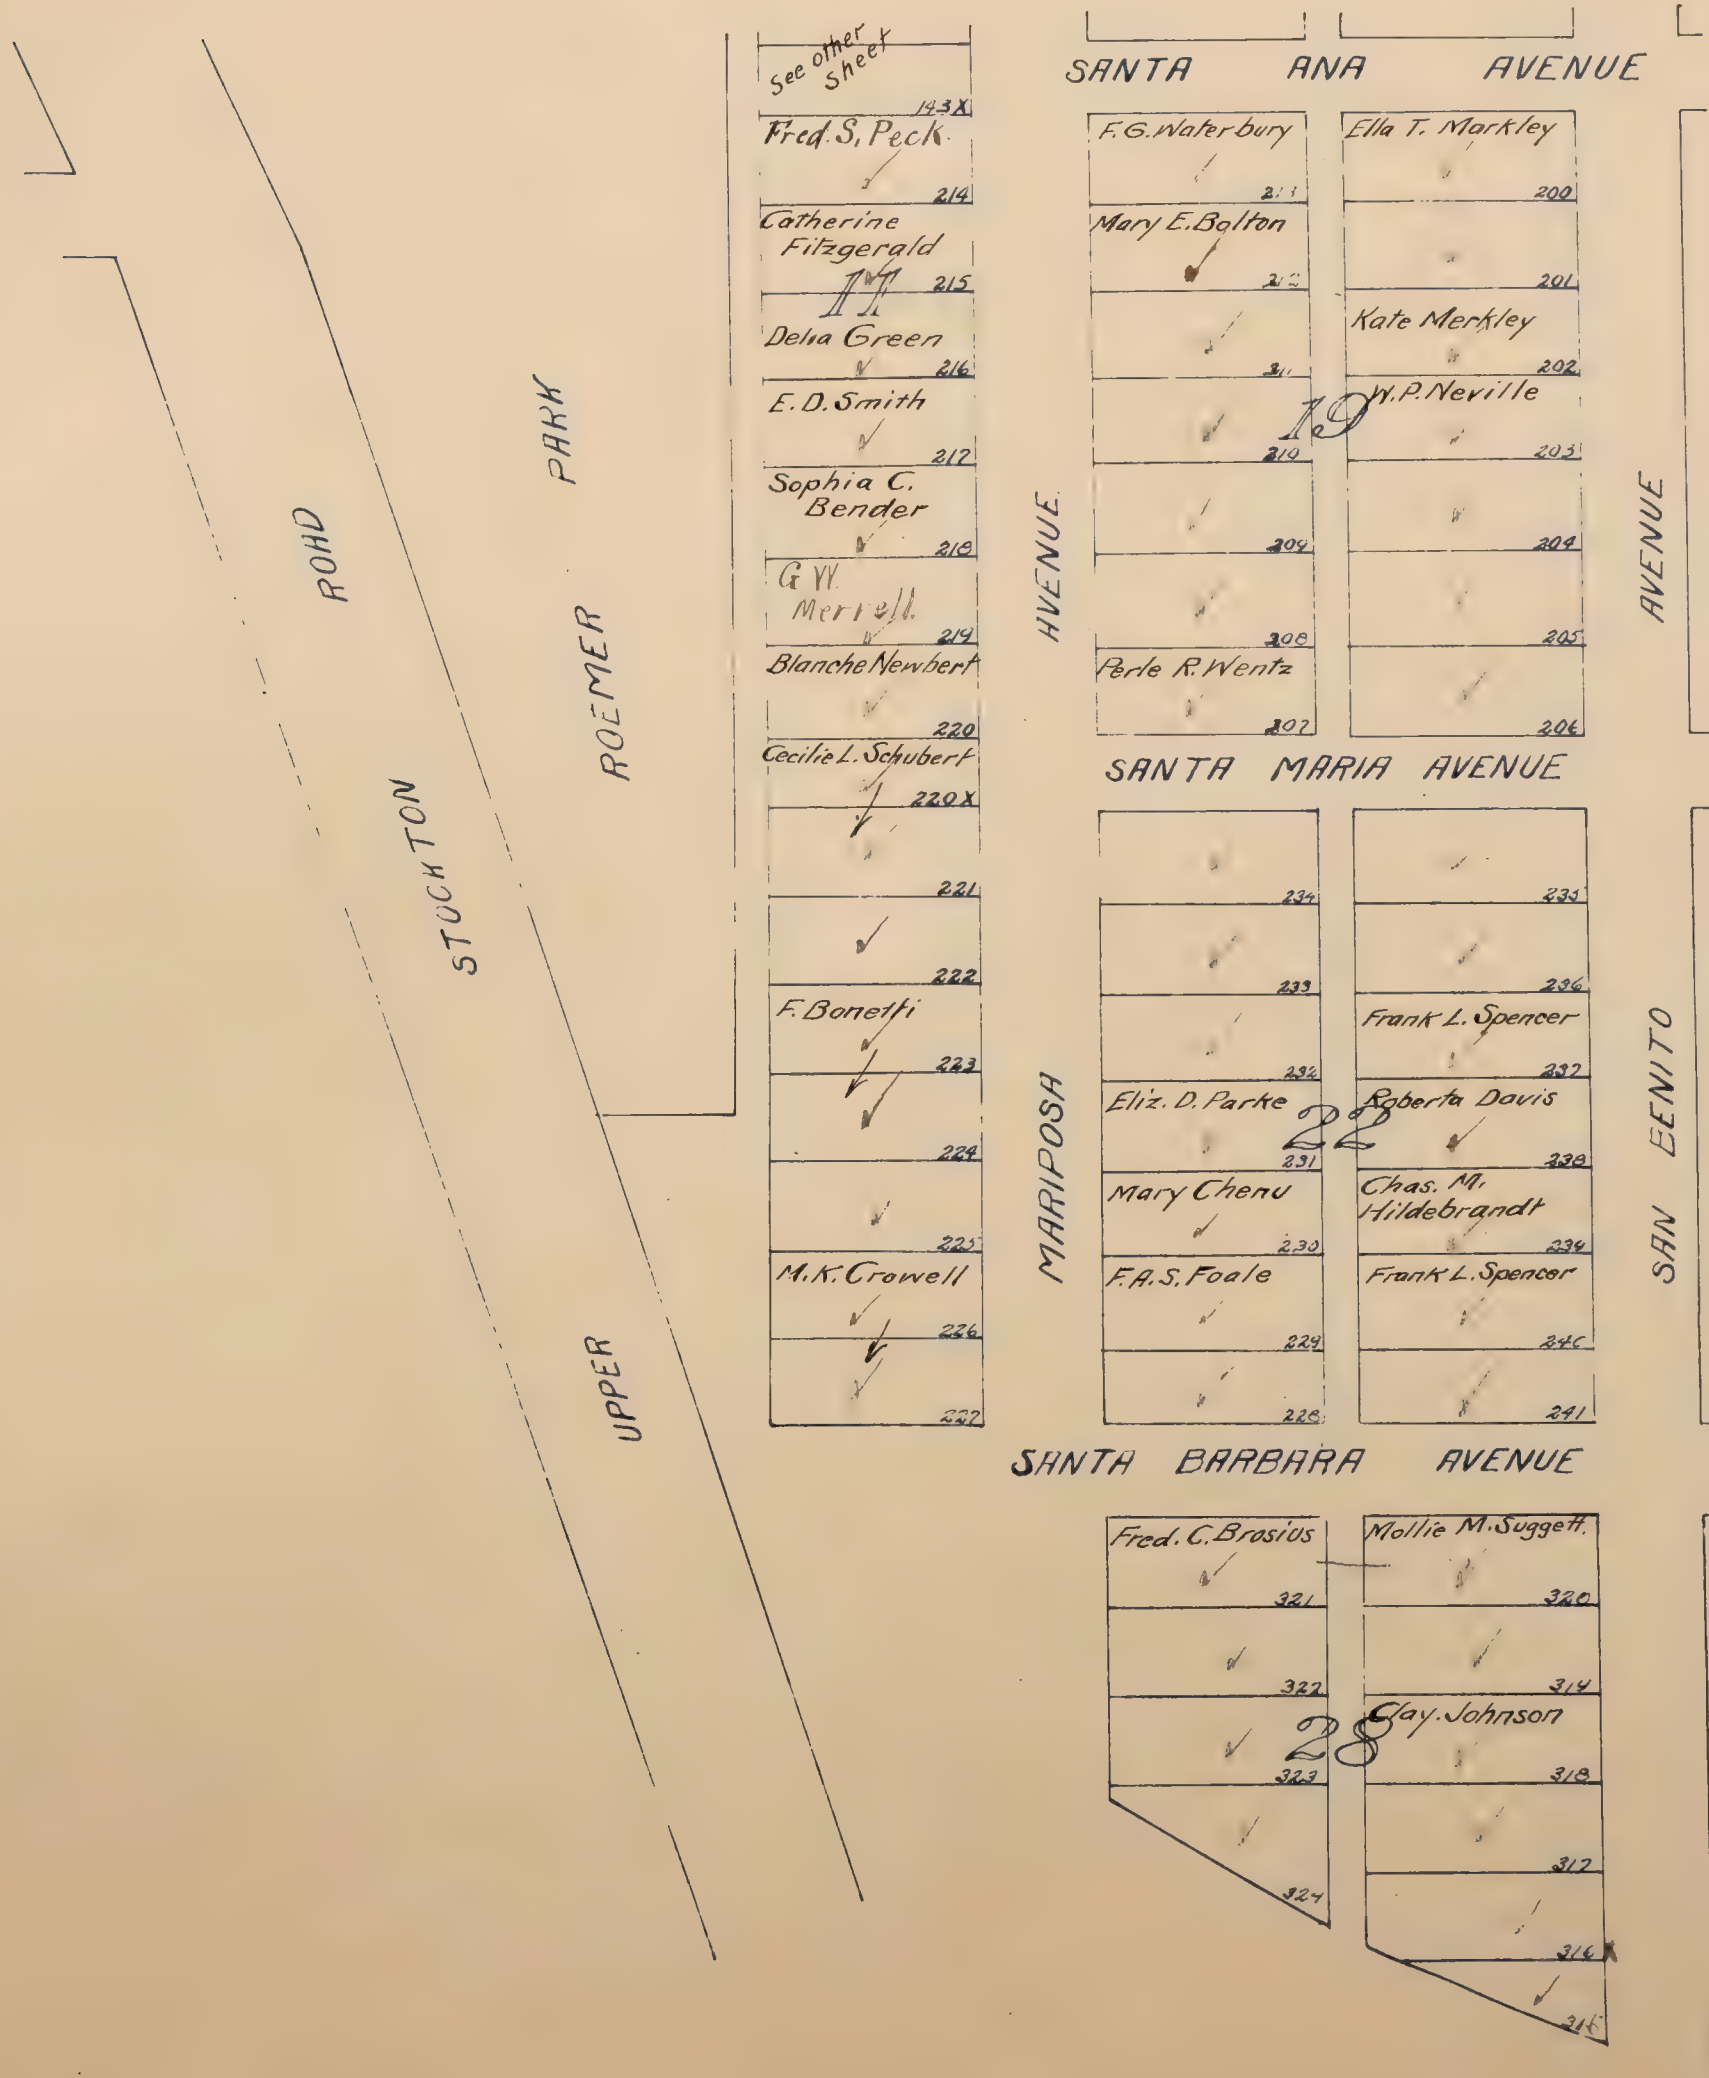

Mapped

COMET SUBDIVISION

BEING

Lots 32, 33, 34 & 35 Block 26 Louisiano Tract

LOCATED IN

N.E. 1/4 of Sec. 19, T.8N.R.5E.

Scale: 1"=50'

All blanks below assessed to E.B. Hinman

8	7	6	5	4	3	2	1
✓	✓	✓	✓	✓	✓	✓	✓
COMET AVENUE							
9	10	11	12	13	14	15	16
✓	✓	✓	✓	✓	✓	✓	✓
24	23	22	21	20	19	18	17
✓	✓	✓	✓	✓	✓	✓	✓
BERRY AVENUE							
25	26	27	28	29	30	31	32
✓	✓	✓	✓	✓	✓	✓	✓

AVENUE

CHESTNUT

GOULD

COMET

Mapped.

11411

CONLEY TRACT

SUBDIVISION No. 2


located in

Section 34 T.6N. R.7E.

Scale: 1" = 4 chs.

Laguna S.D.

All blanks below assessed to James Conley.

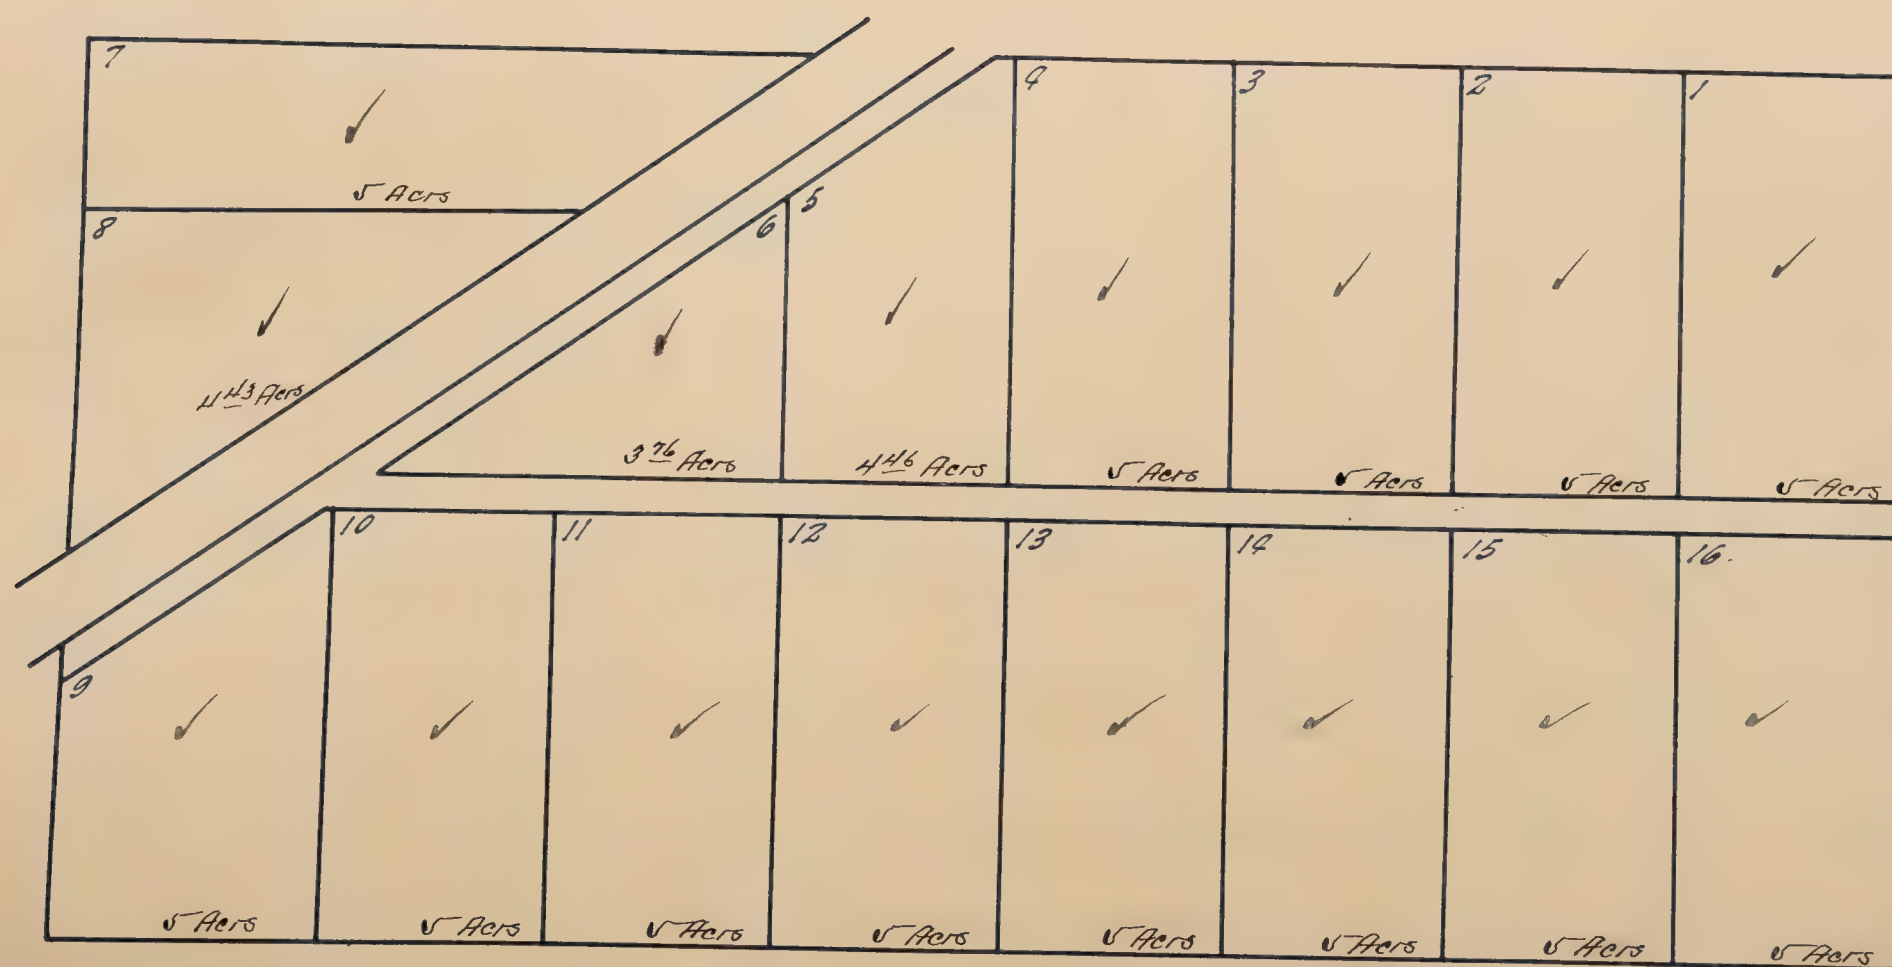

Maped

COPE SUBD. N^o 3.

LOCATED IN

N.E. 1/4 of Section 22, T.8 N.R.5E.

Scale: 1" = 40'

Junction S.D.

All blanks below assessed to T.P. McEldowney & Albert Patterson ✓

VINE

STREET

1	2	9	10
✓	✓	✓	✓
3		11	
✓		✓	
4		12	
✓		✓	
5		13	
✓		✓	
6		14	
✓		✓	
7		15	
✓		✓	
8		16	
✓		✓	

DUNCAN AVENUE

Mapped.

COPE SUBD. N° 6


LOCATED IN

N.E. 1/4 of Section 22, T.8 N.R.5E.

Scale : 1" = 150'


Junction S. D.

All blanks below assessed to T.P. McEldowney & Albert Patterson

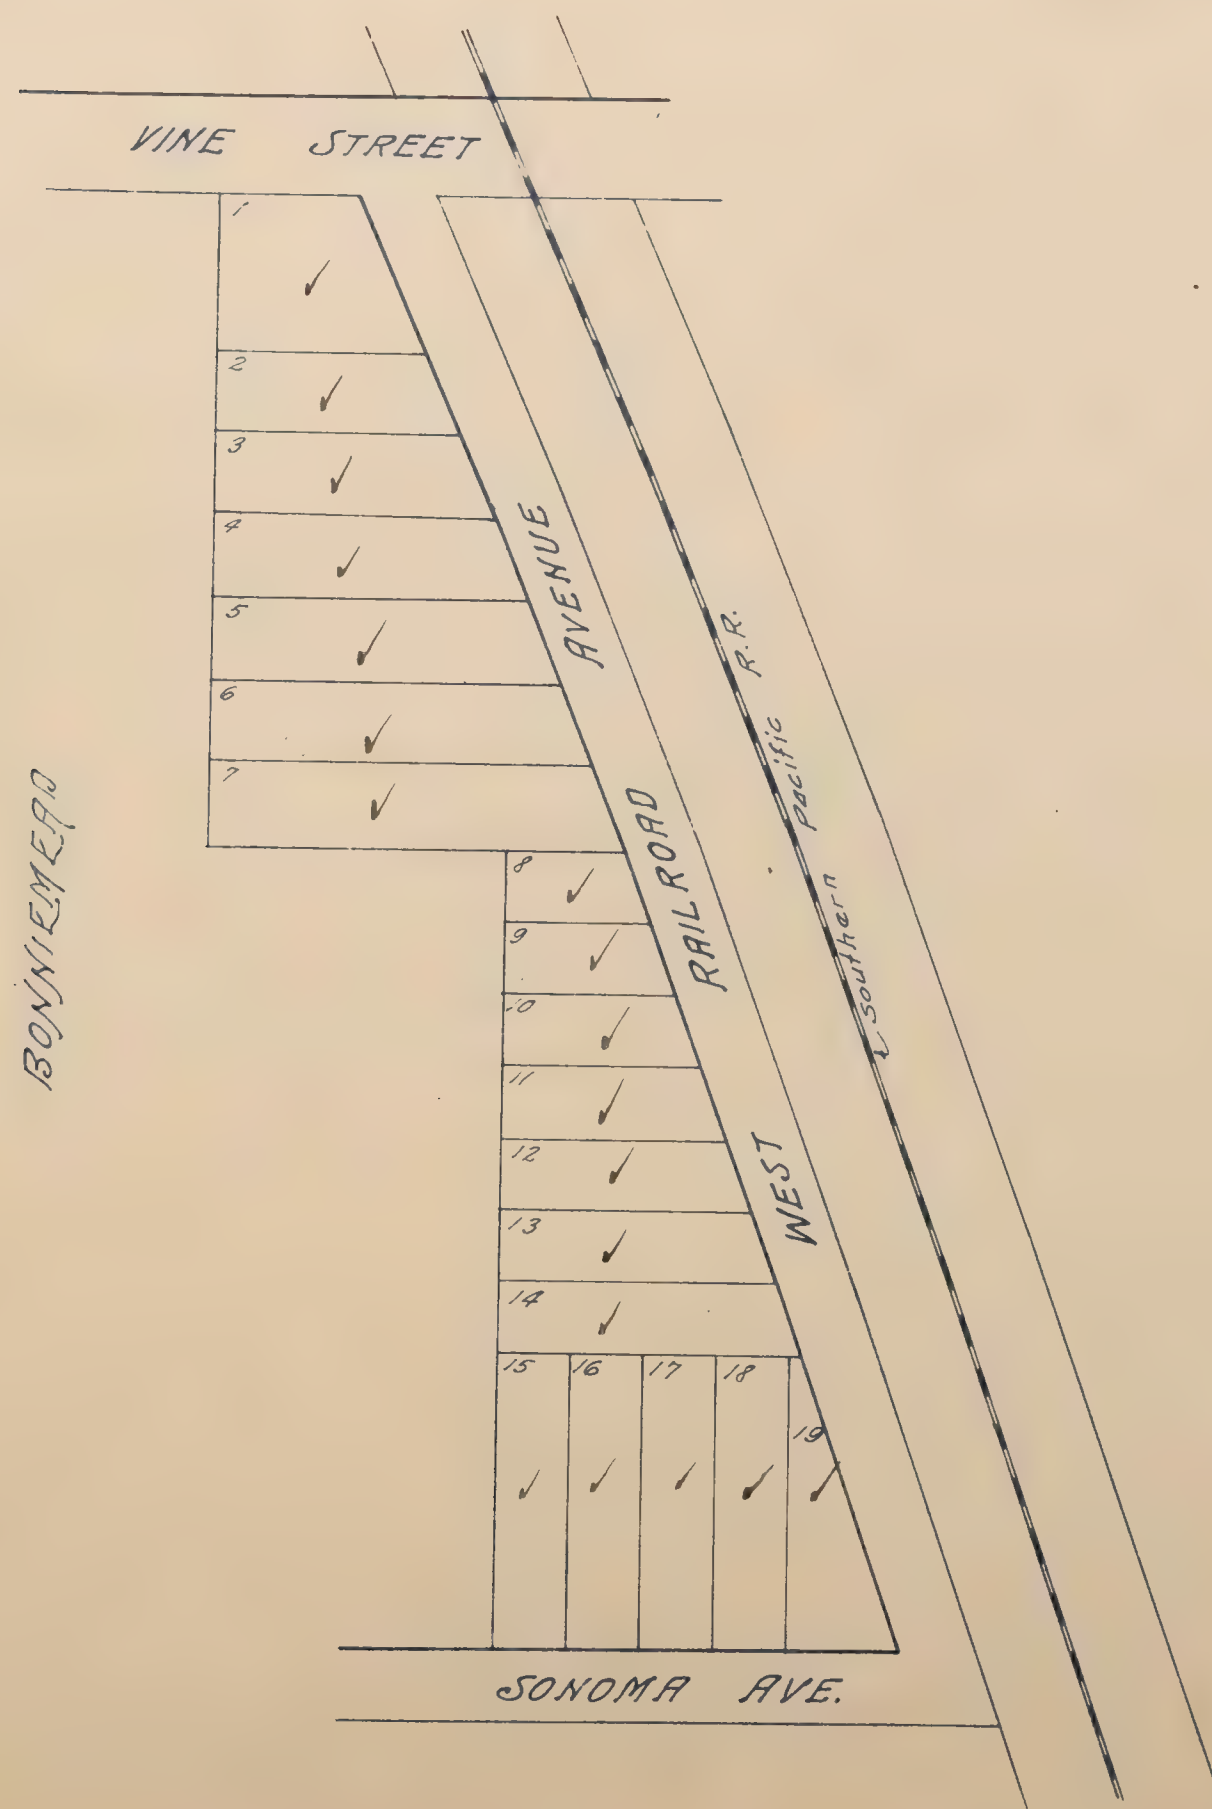

Maped

SOLADO ACRES

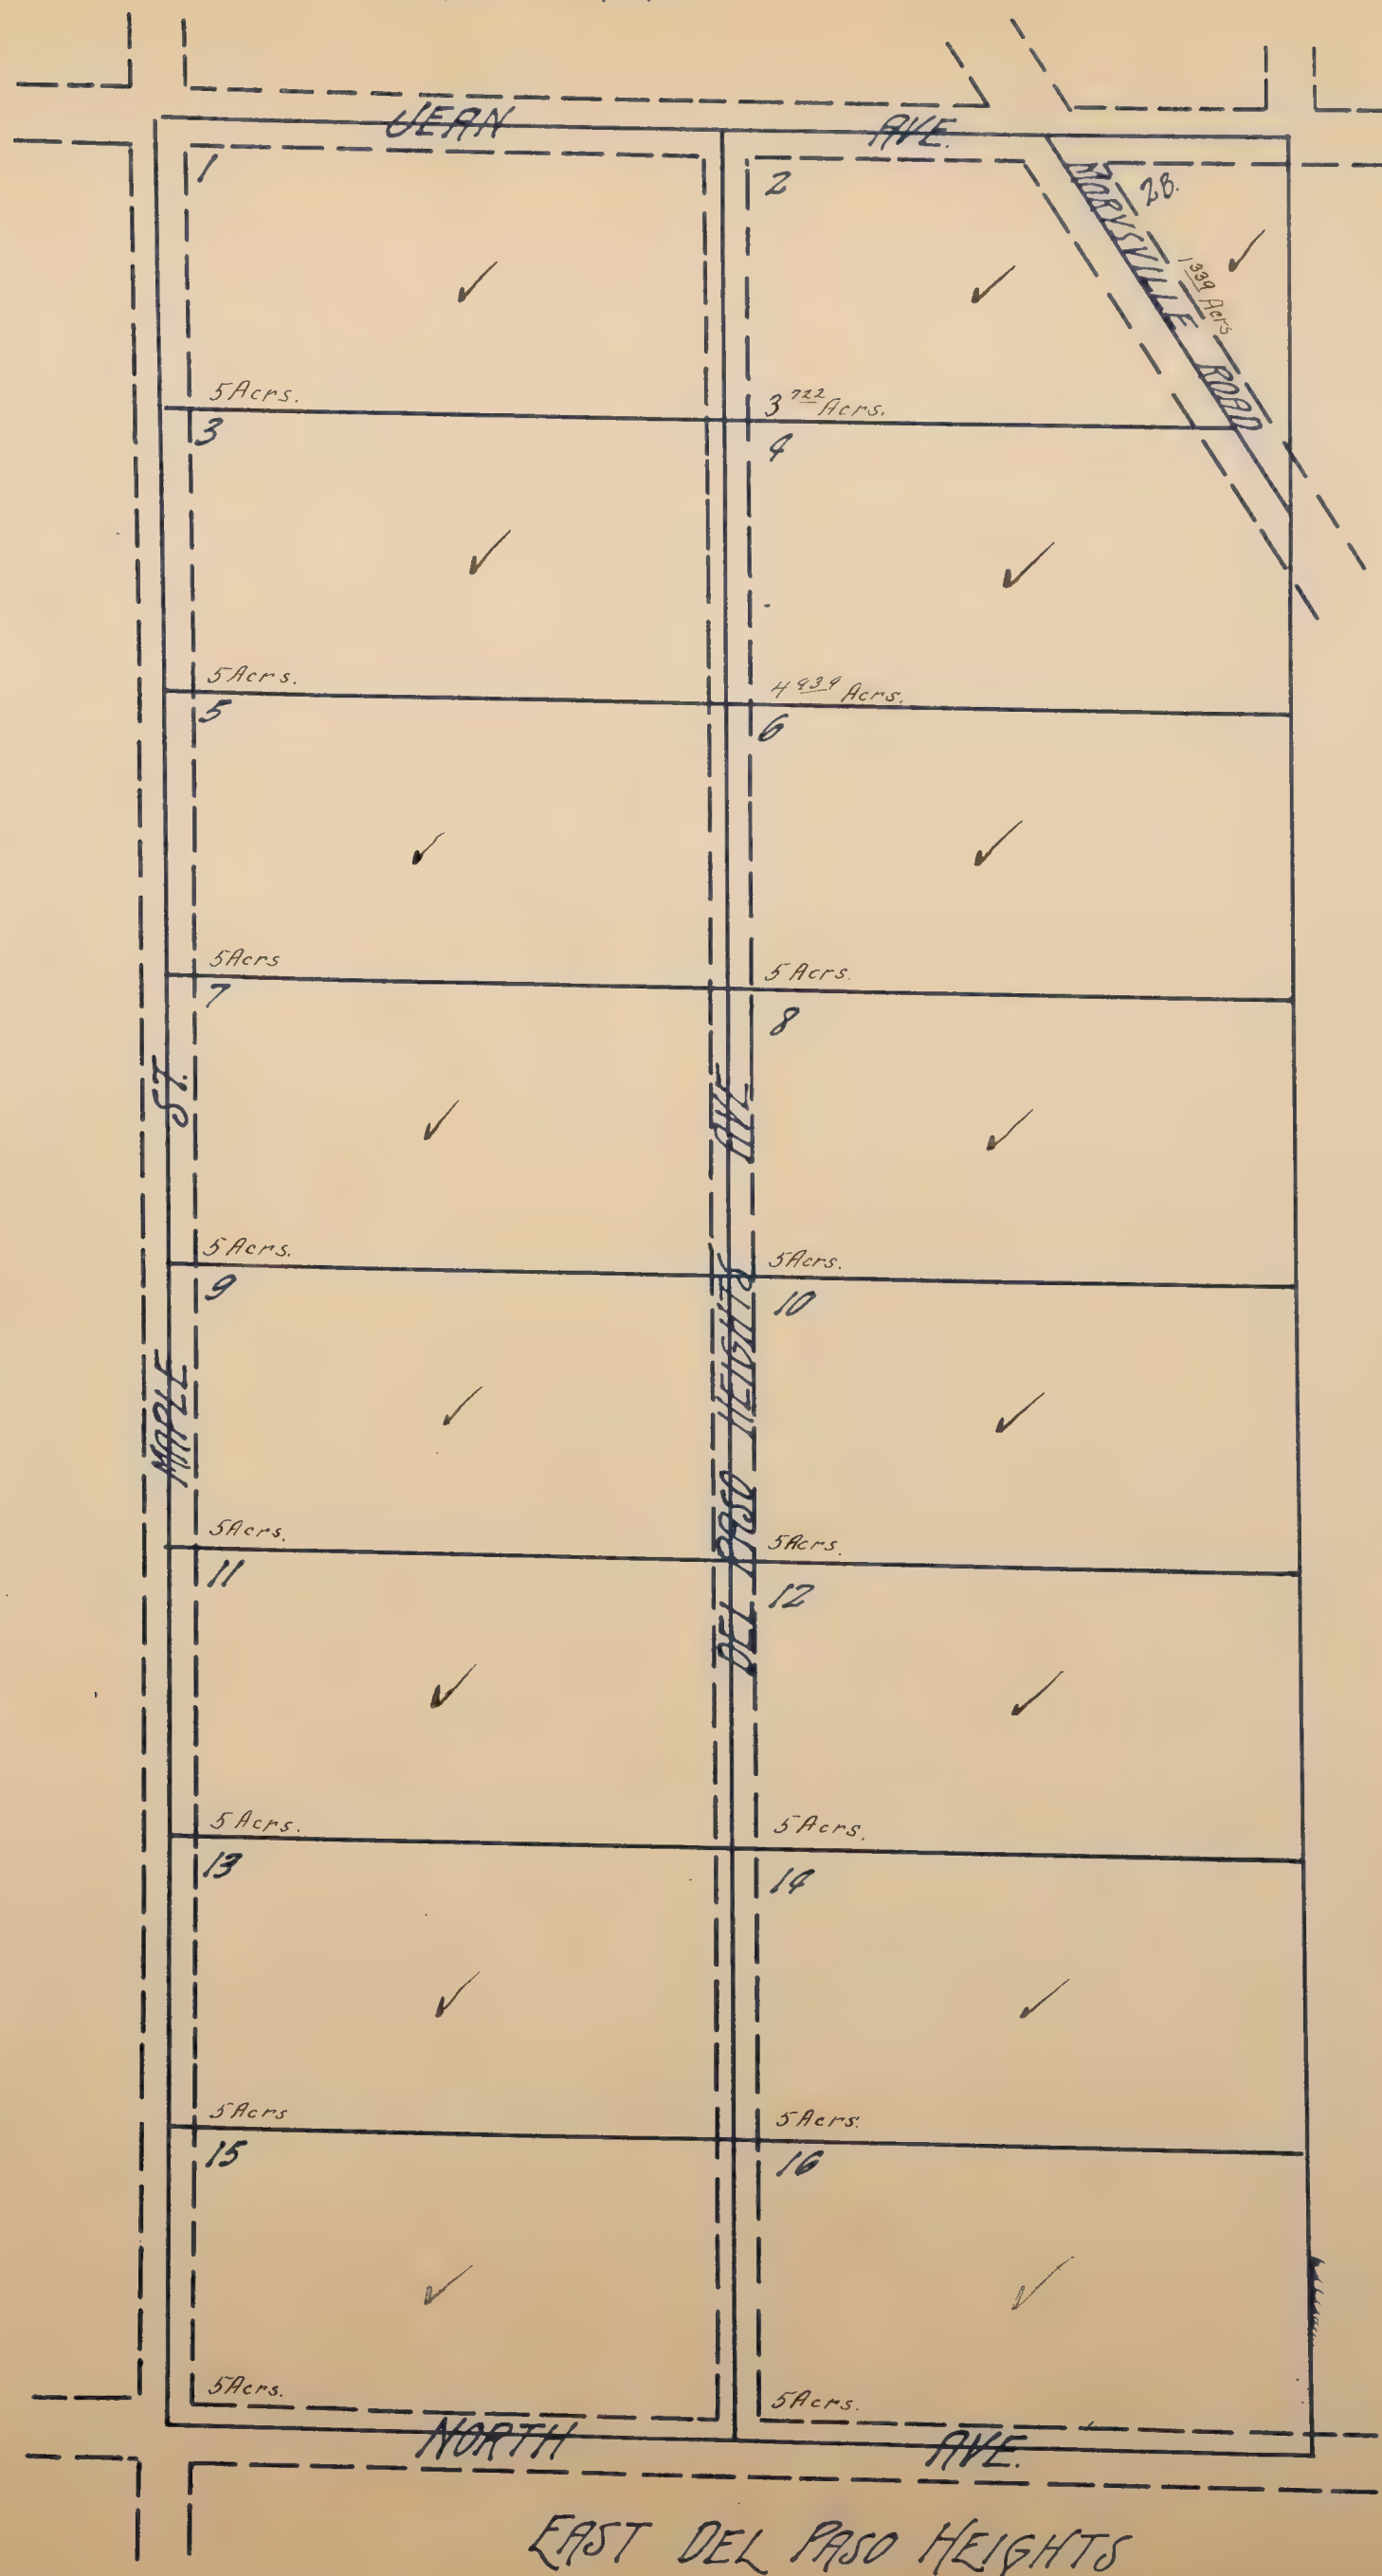

COPE SUB'DN. NO. 11

located in
Rancho Del Paso
Scale: 1" = 3 chains

Oak Grove S.D.

All blanks assessed to L. A. Harman ✓

125

LOCATED IN
SECTION 31 T8 N R 5 E

Pacific S.D.

[illegible]


CORDOVA TOWNSITE

LOCATED IN
SECTION 31 T 8 N R 5 E

Scale 120 feet = 1 inch.

All blanks below assessed to Hickman Coleman Co.

Pacific S.D.

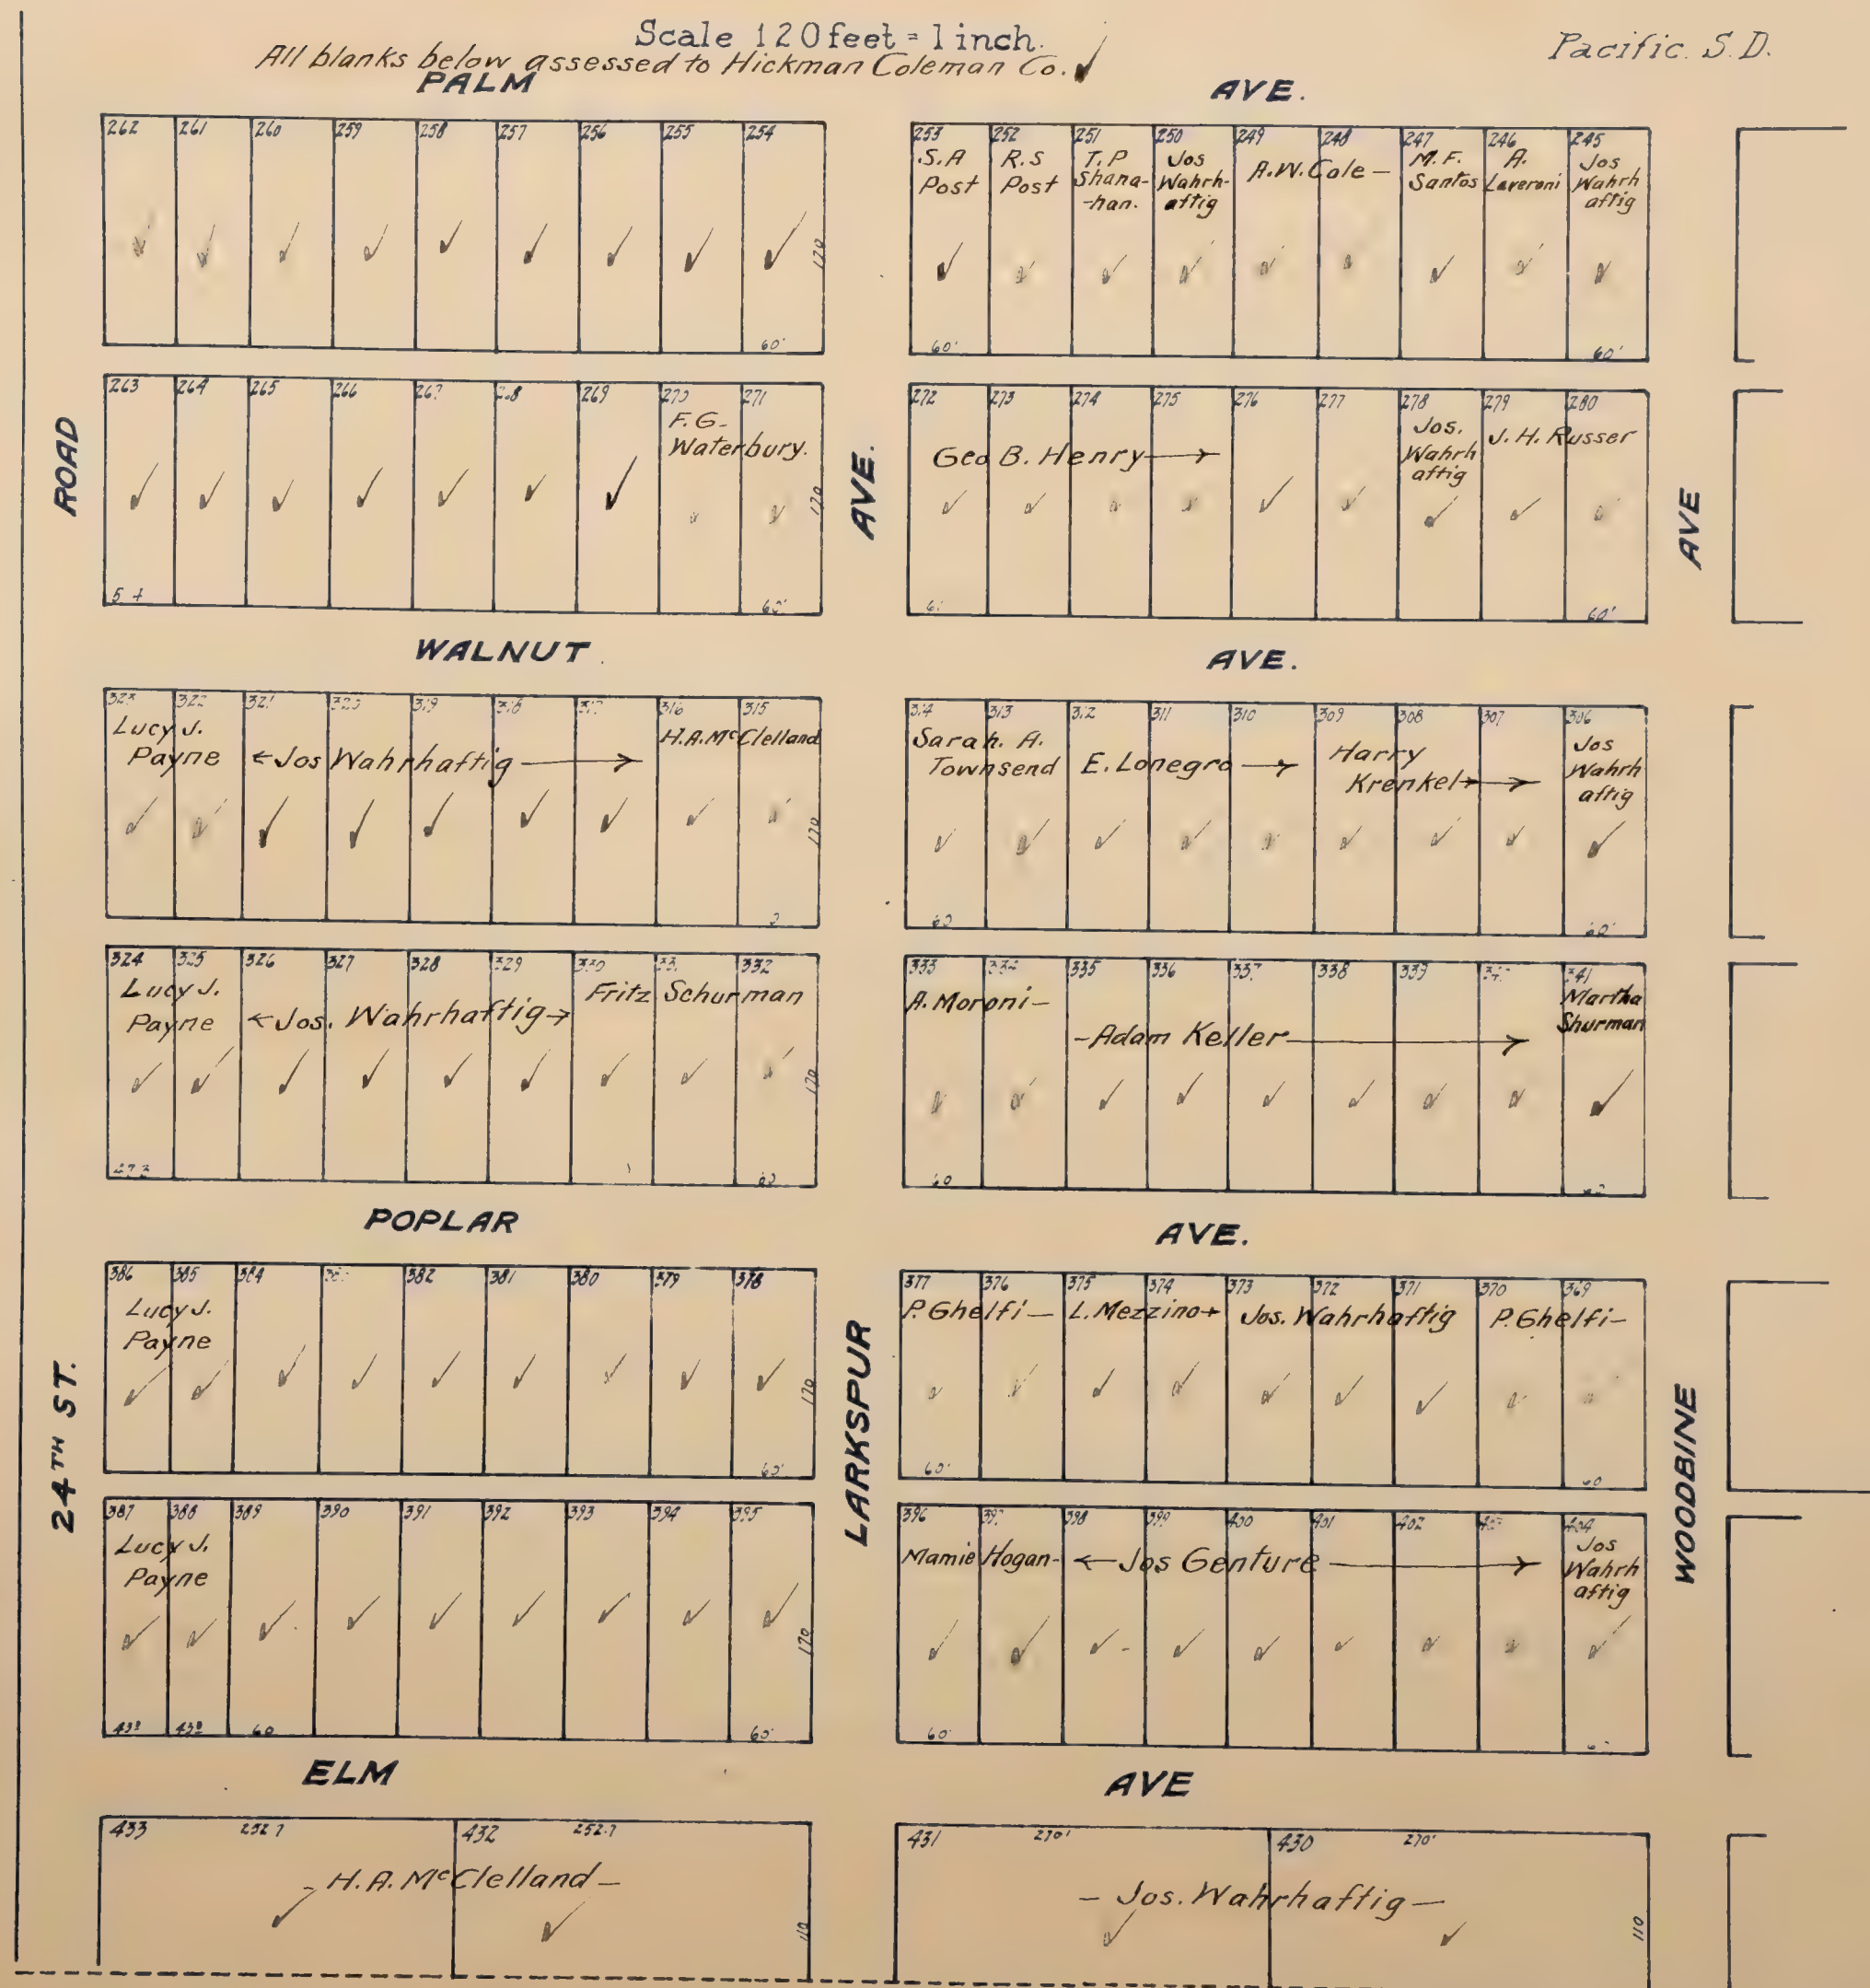

CORDOVA TOWNSITE.

LOCATED IN
SECTION 31 T 8 N R 5 E.

Scale 120 feet = 1 inch

All blanks below assessed to Hickman-Coleman Co. ✓



CORDOVA TOWNSITE.

LOCATED IN
SECTION 31 T 8 N R 5 E.


Pacific S.D.

All blanks below assessed to Hickman-Coleman Co. Scale 120 feet = 1 inch.



PALM




AVE.

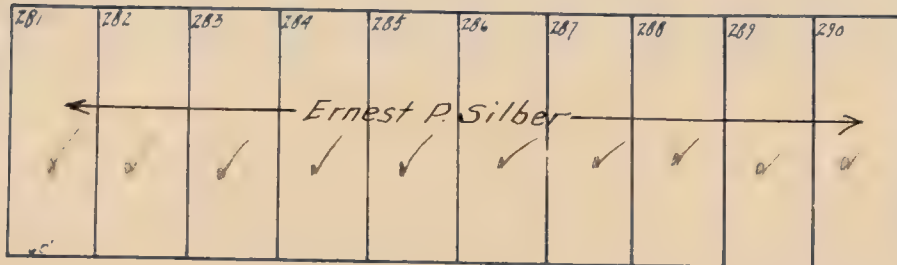


WALNUT

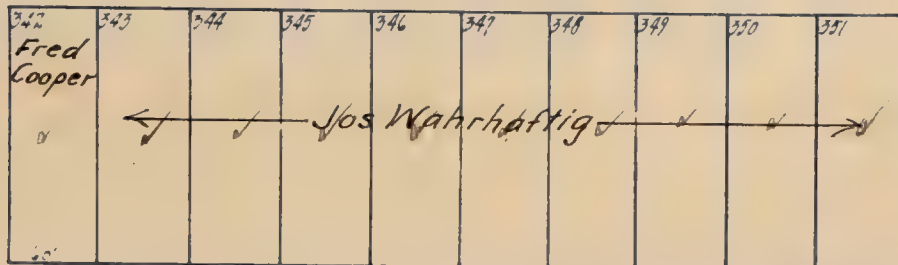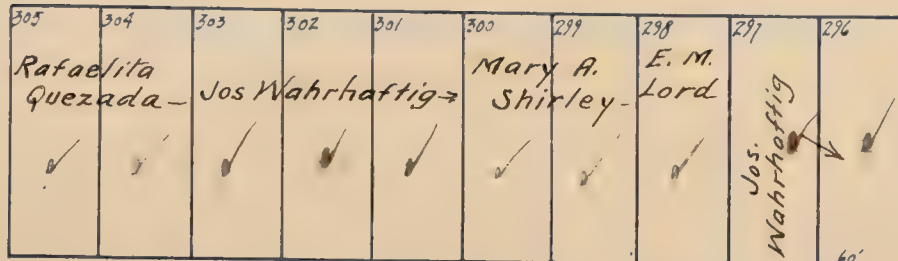


POPLAR

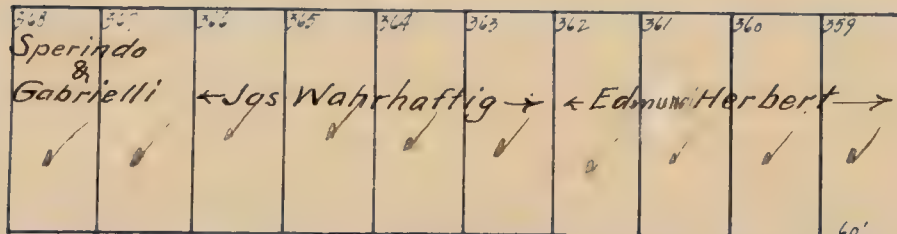



WOODBINE

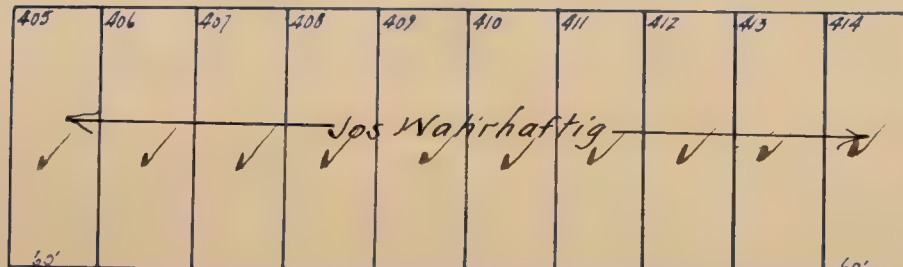


ELM

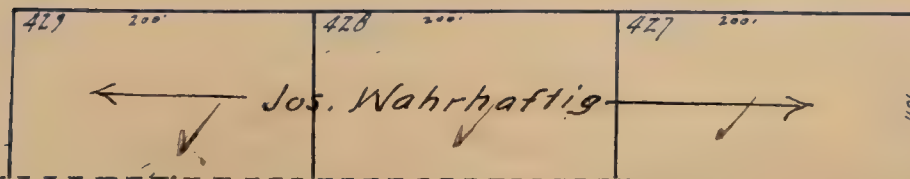


AVE.

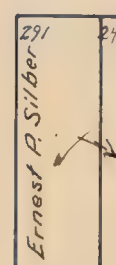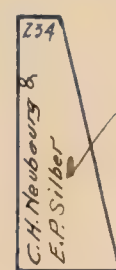


AVE.

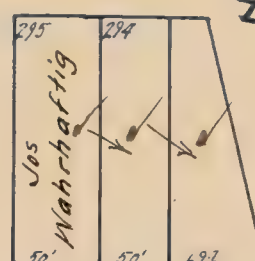


AVE.

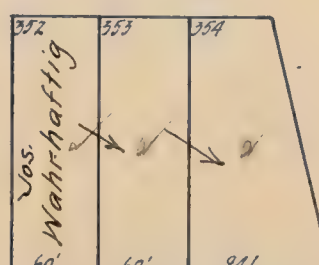



AVE.

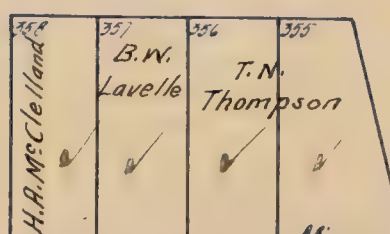


MOSS

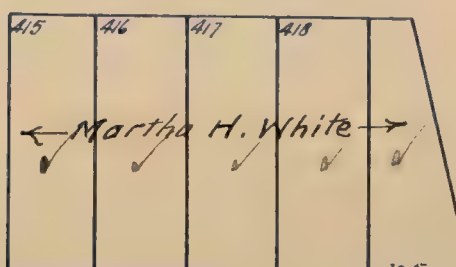



AVE.

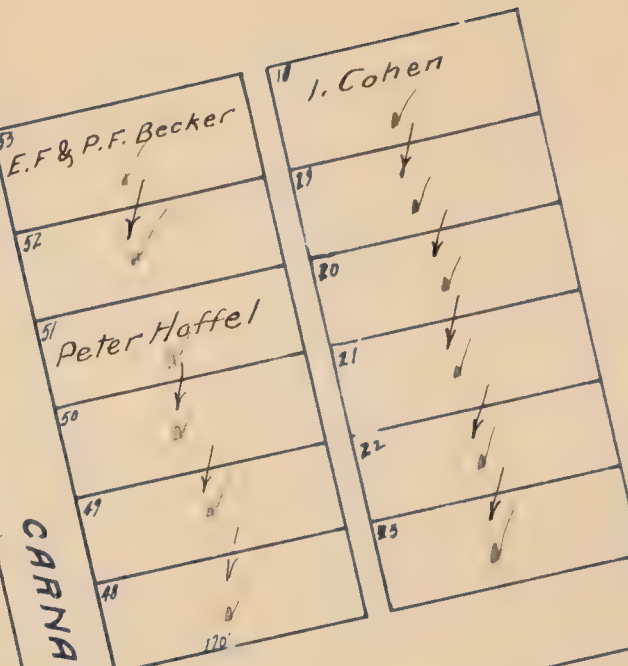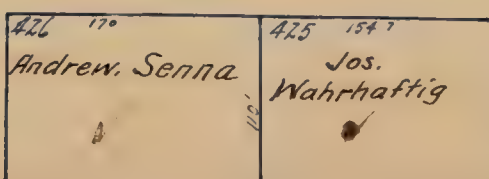

CARNATION

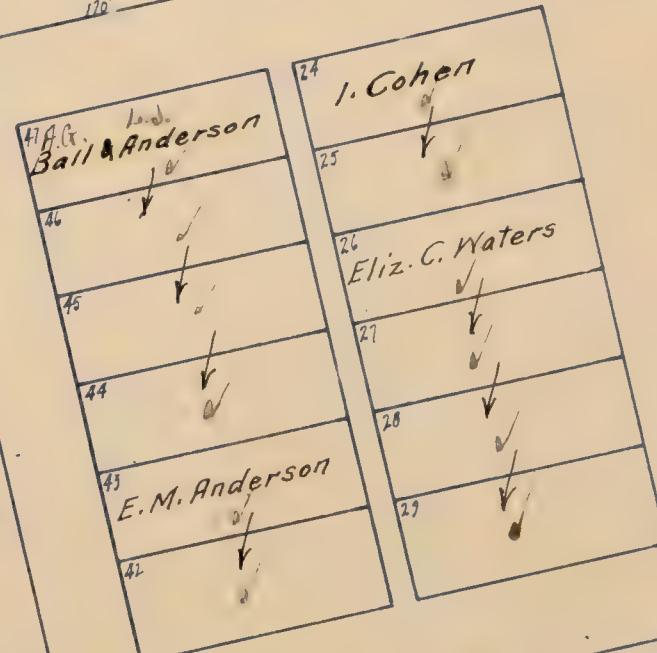

AVE.

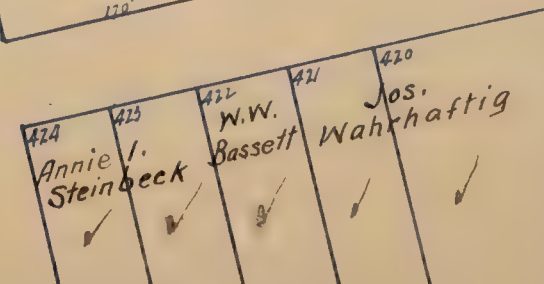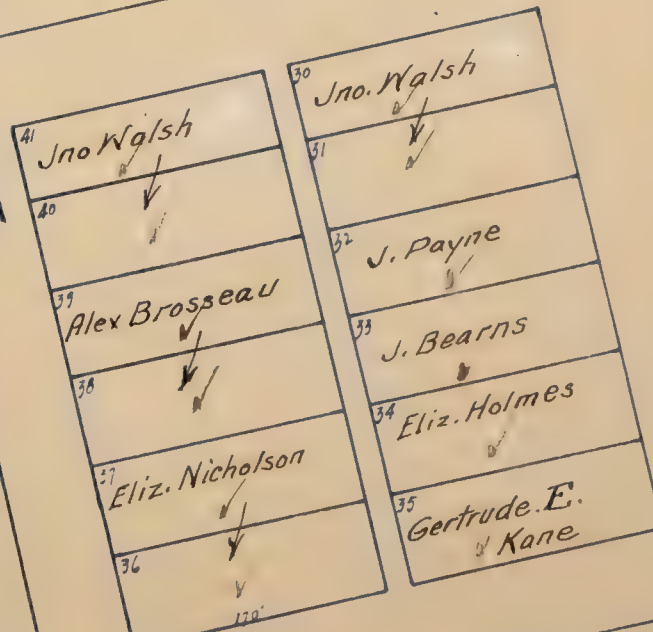

EL PARADERO


Western Pacific Railway
Center line Western Pacific R.R.

Map

COURTLAND

Scale 100 feet = 1 inch

Onisbo S.D.

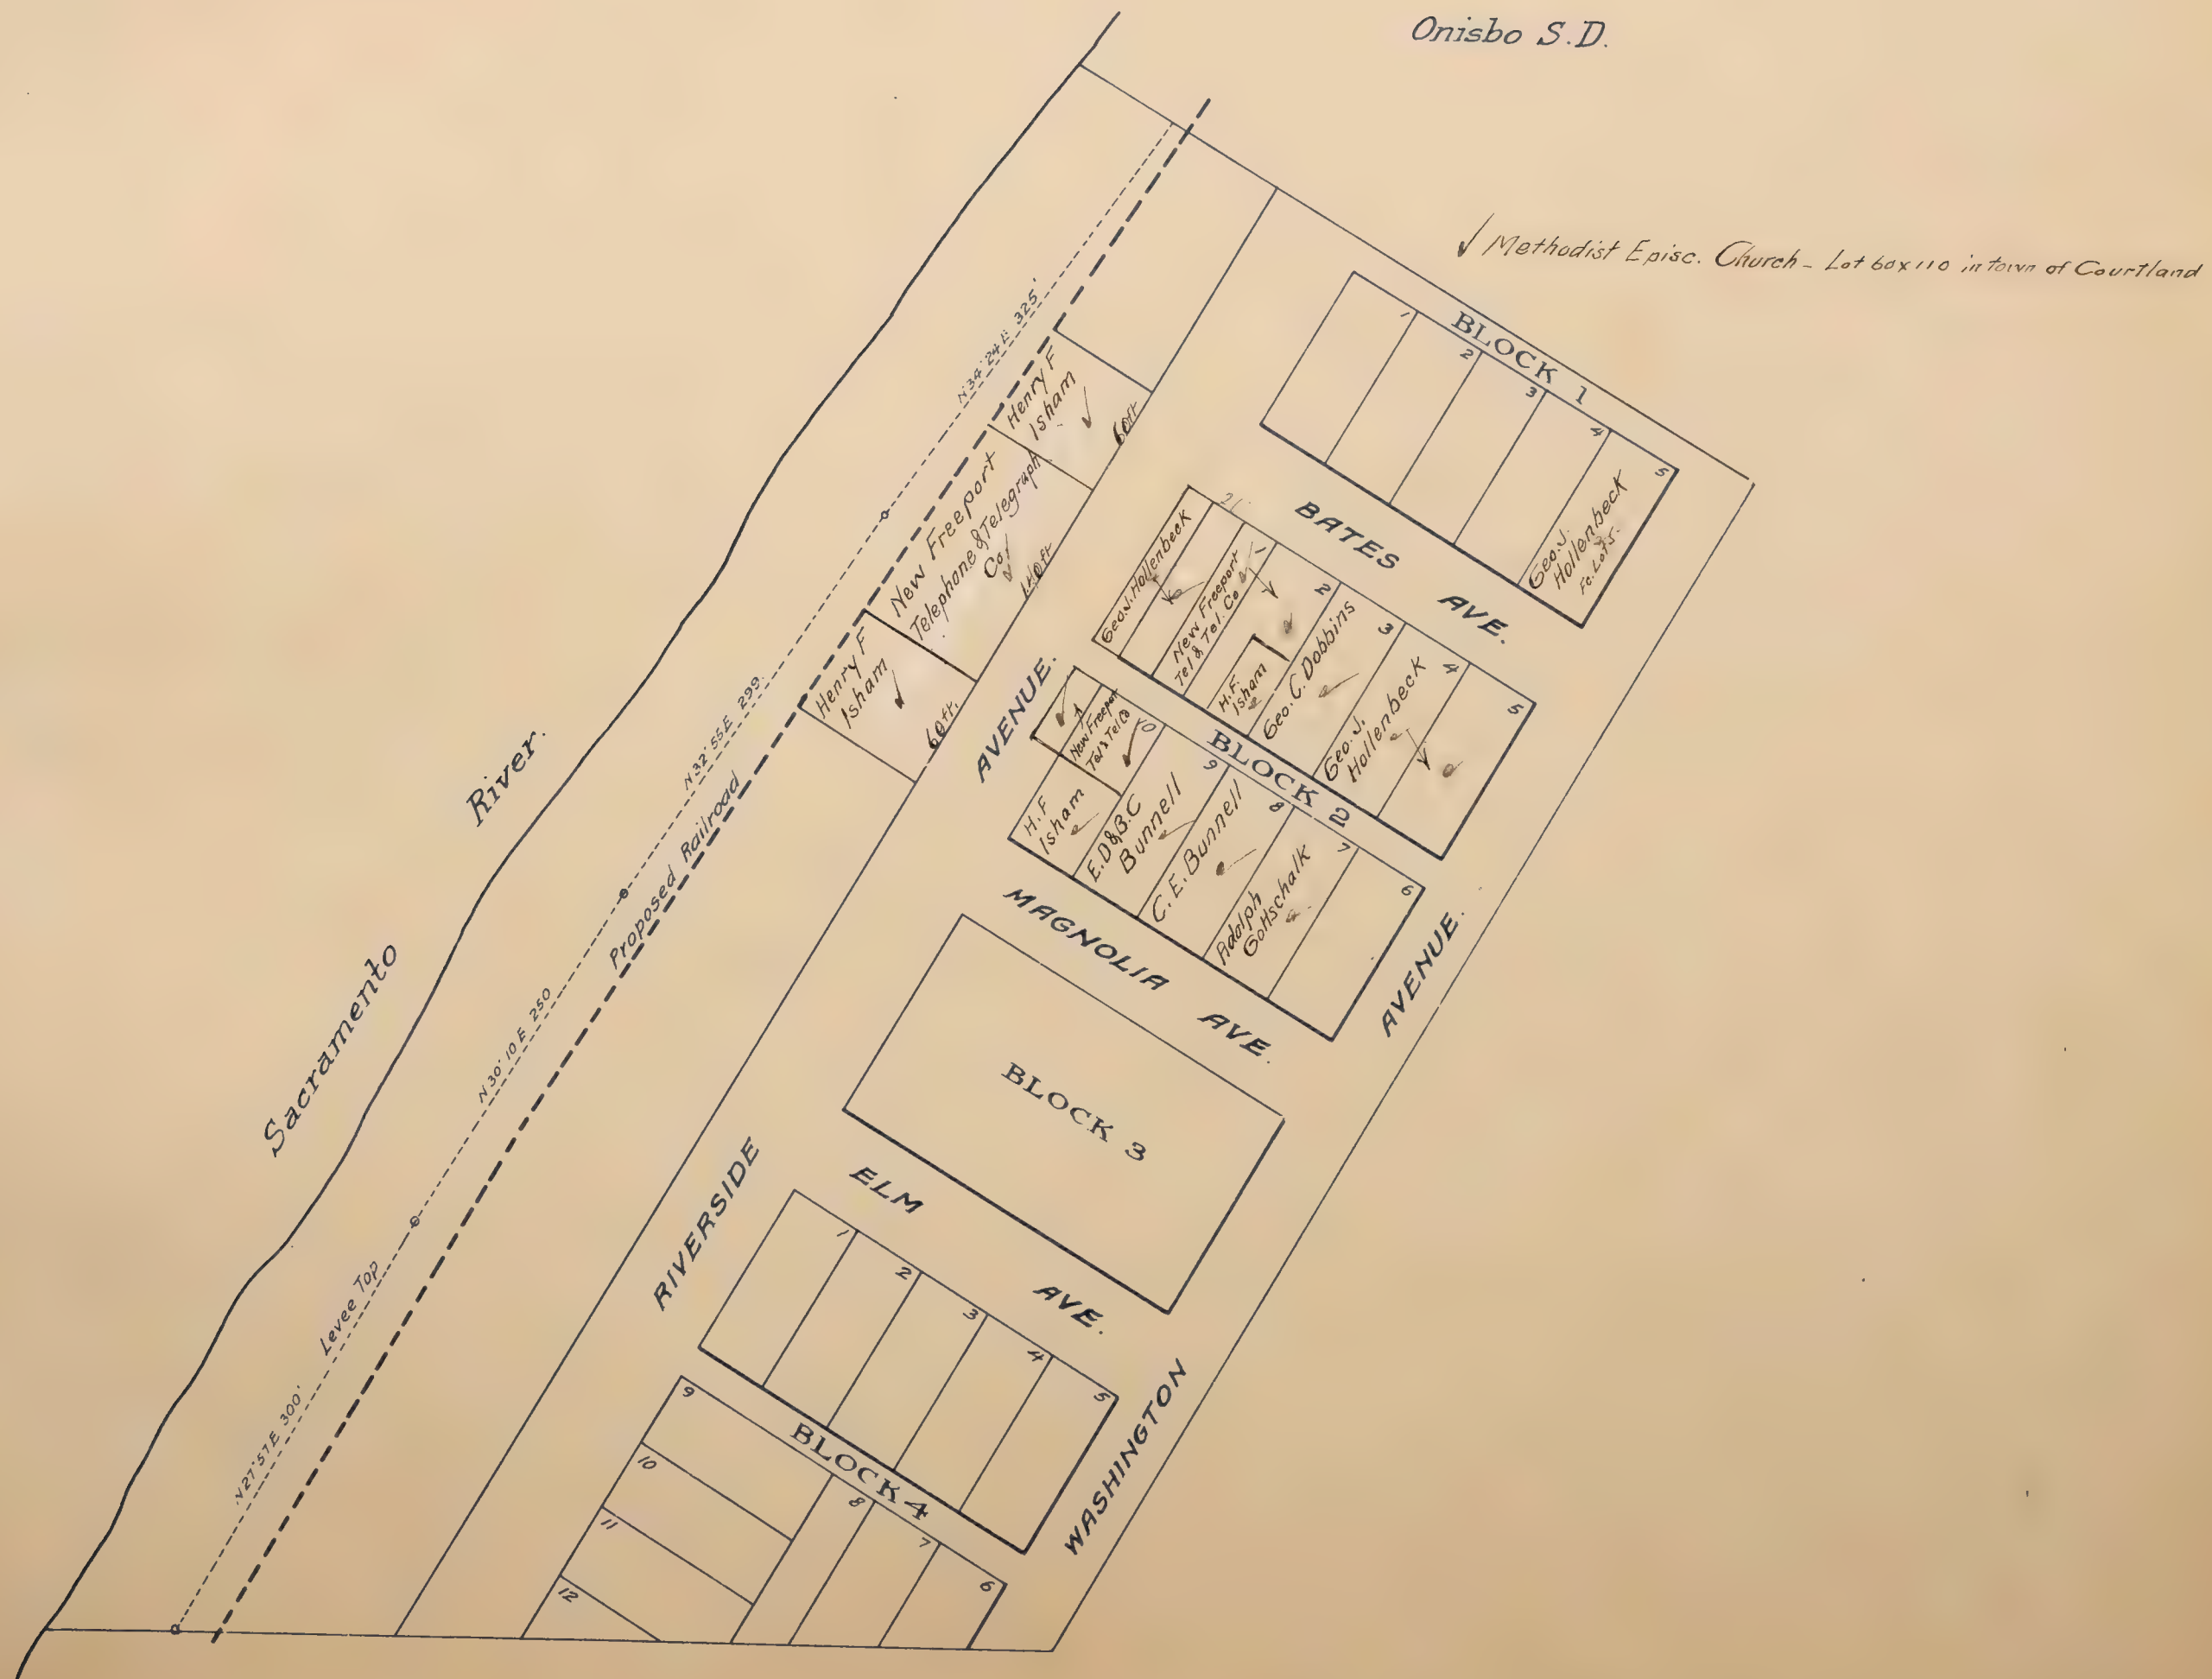

CROSS

150

Dry Creek S.D.

All blanks below assessed to Cross Invest Co. and W.E. & Ida Hyde ✓

Dry Creek S.D.

[illegible]

Mapped.

DAVIS

LOCATED IN SEC 15 T8 N R5 E.

Scale 4 chains = 1 inch.

Junction S.D.

G.M. & C. Spahn 5 Acres. 1	2
Edw. Bachli 5 Acres 4	3 MIRA VISTA
Louis Schadt 5 Acres 5	R. P. N. Dreyer 6
W. G. Randolph 5 Acres 8	10 Acres 7
A. J. Schmittgen 5 Acres 9	Mabel Beskeen 5 Acres 10
A. P. McBraye 2 Acres 12	E. L. Hart 2 Acres 11
Hickman Coleman Co do 12	John E. Schubert 11
G. Kuwamoto 13	8 Acres 14
10 Acres 16	C. F. Kipp 5 Acres 15


DAVIS

Maplewood

Scale: 600' = 1"

Sherman Isl. SD

All blanks below assessed to D.W. Carmichael ✓

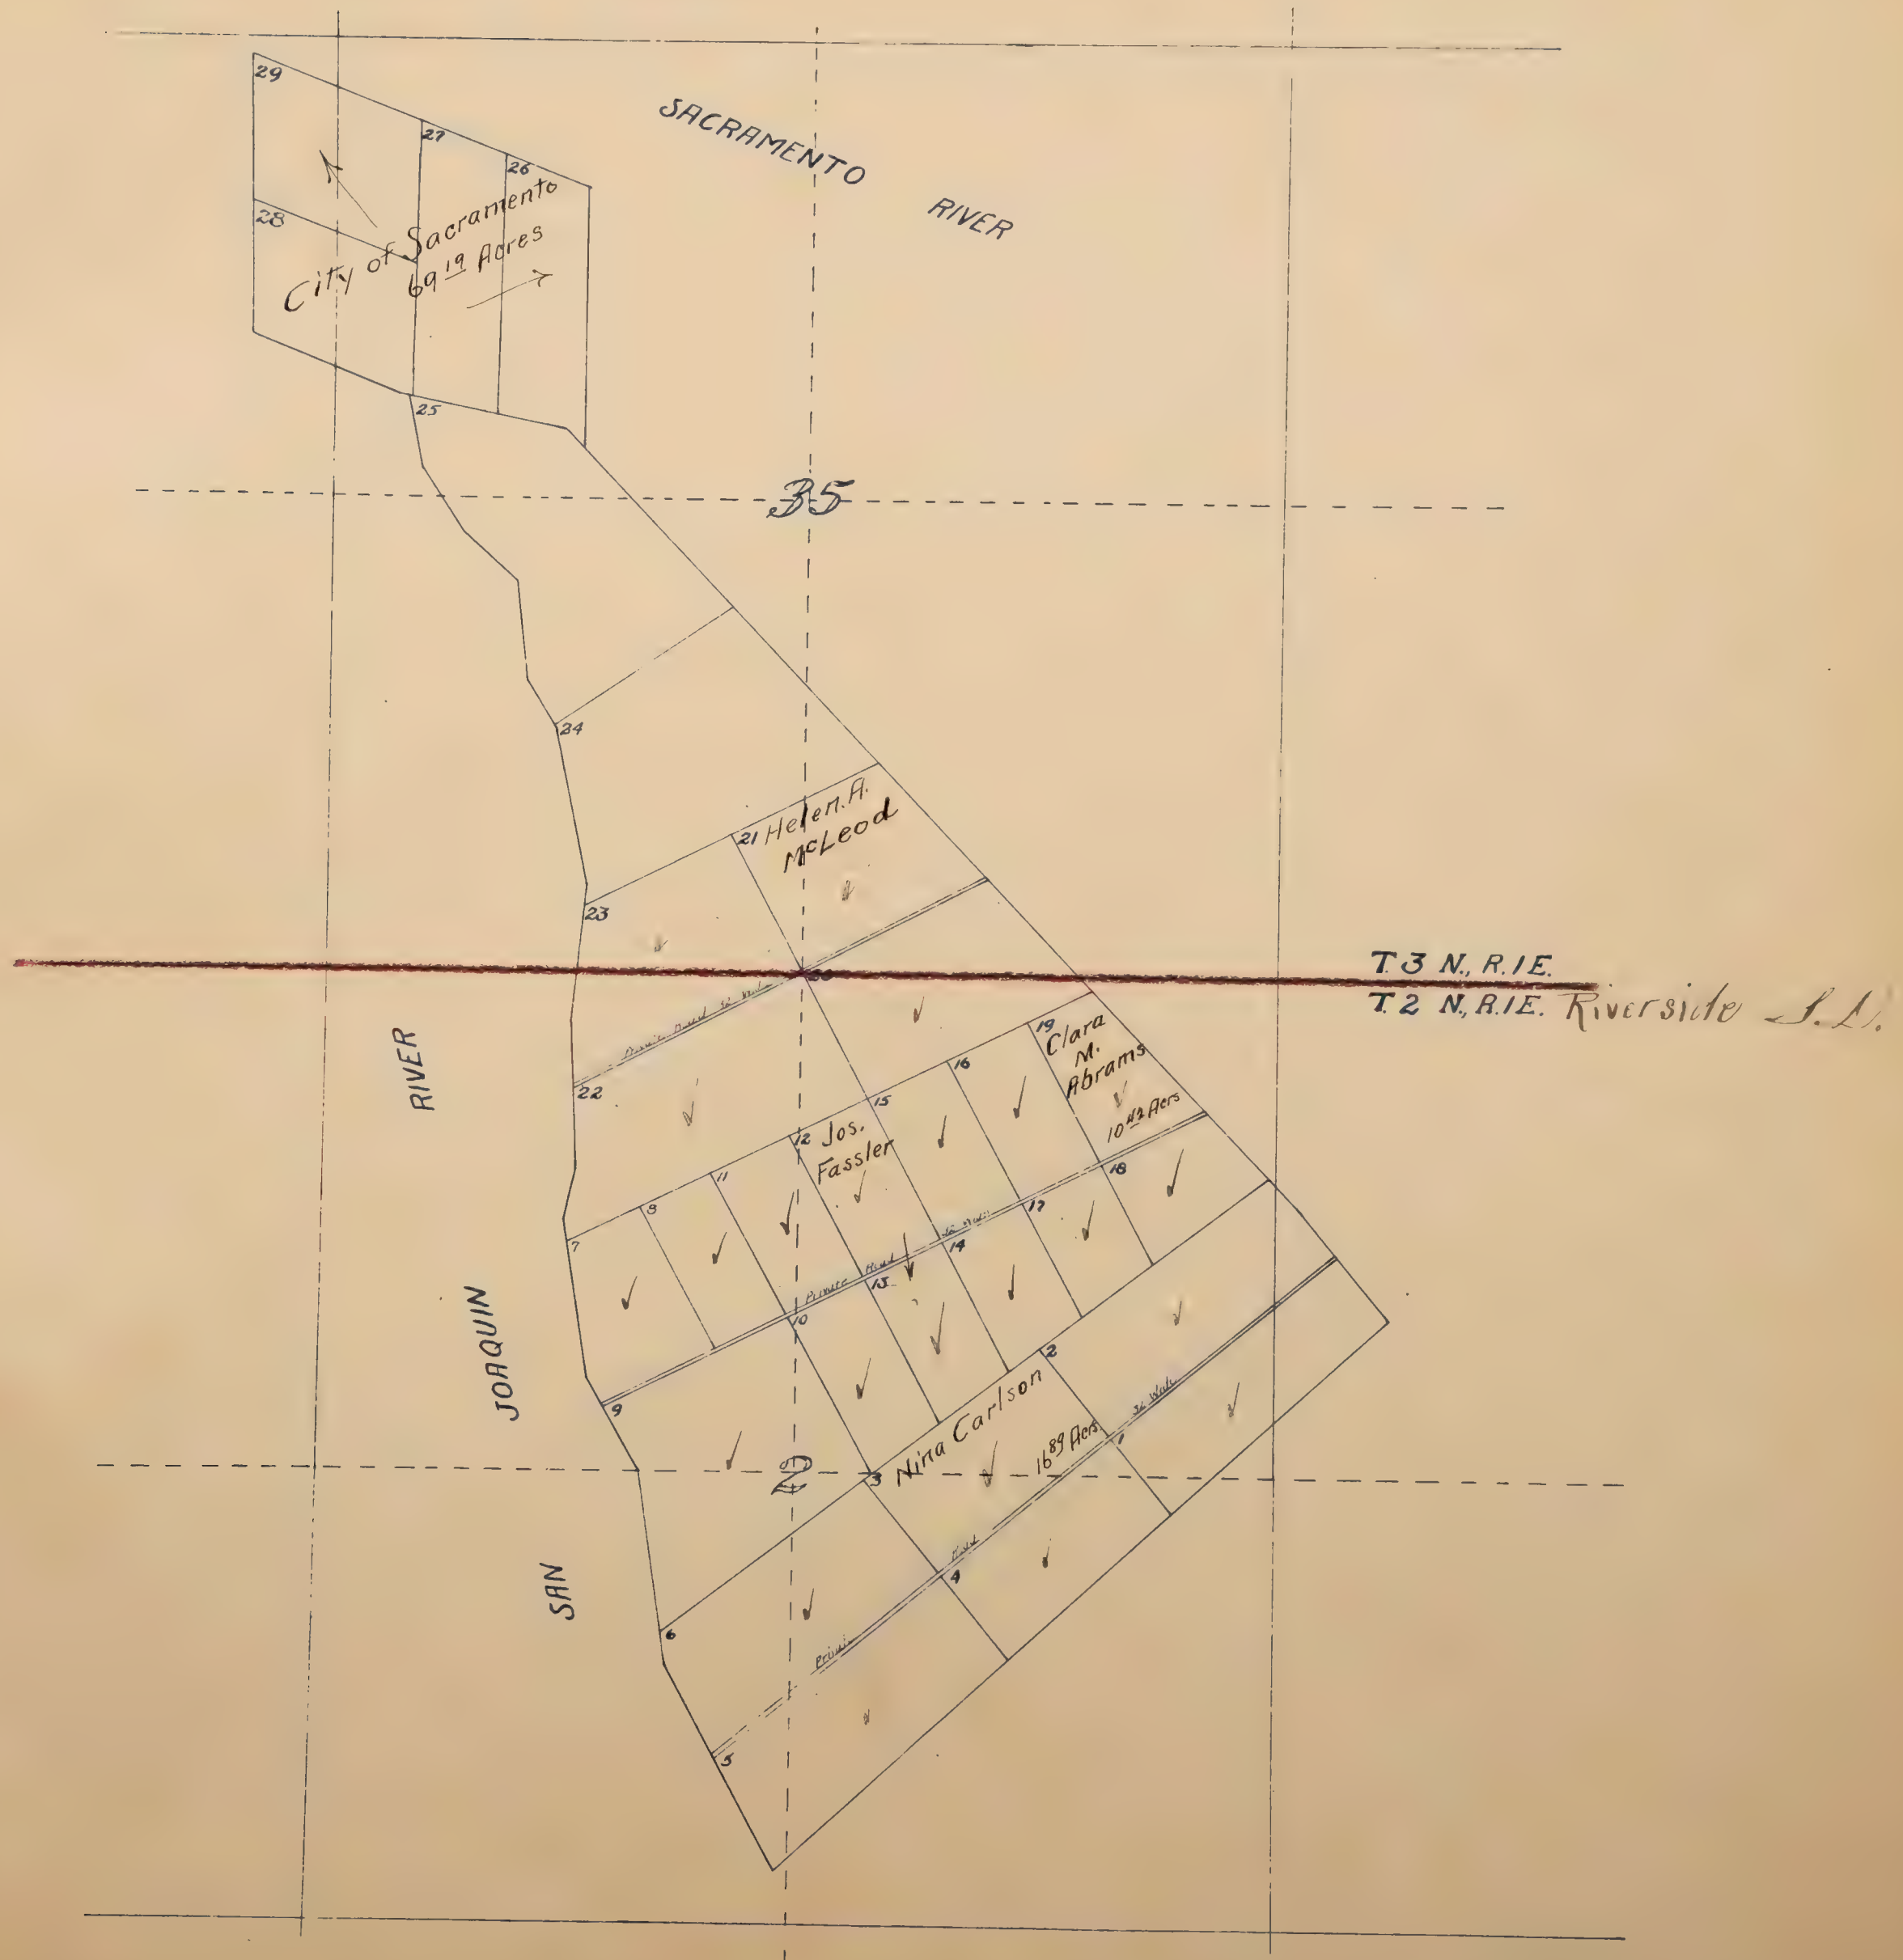

DOS RIOS

Mapped.

DEL PASO HEIGHTS

LOCATED IN
Section 12 Rancho Del Paso
Scale: 1 inch 100 feet
All blanks below assessed to C. M. Goethe V


Del Paso Hts
Del Paso S.D.

STREET		GRAND AVENUE		STREET		STREET		STREET	
PARK	24 ✓	✓	24 ✓	✓	✓	✓	✓	✓	✓
	23 ✓	✓	23 ✓	✓	✓	✓	✓	✓	✓
	22 ✓	✓	22 ✓	✓	✓	✓	✓	✓	✓
	21 ✓	✓	21 ✓	✓	✓	✓	✓	✓	✓
	20 ✓	✓	20 ✓	✓	✓	✓	✓	✓	✓
	19 ✓	✓	19 ✓	✓	✓	✓	✓	✓	✓
	18 ✓	✓	18 ✓	✓	✓	✓	✓	✓	✓
	17 ✓	✓	17 ✓	✓	✓	✓	✓	✓	✓
	16 ✓	✓	16 ✓	✓	✓	✓	✓	✓	✓
	15 ✓	✓	15 ✓	✓	✓	✓	✓	✓	✓
	14 ✓	✓	14 ✓	✓	✓	✓	✓	✓	✓
	13 ✓	✓	13 ✓	✓	✓	✓	✓	✓	✓
ORANGE		AVENUE		STREET		STREET		STREET	
ROSE	24 ✓	✓	24 ✓	✓	✓	✓	✓	✓	✓
	23 ✓	✓	23 ✓	✓	✓	✓	✓	✓	✓
	22 ✓	✓	22 ✓	✓	✓	✓	✓	✓	✓
	21 ✓	✓	21 ✓	✓	✓	✓	✓	✓	✓
	20 ✓	✓	20 ✓	✓	✓	✓	✓	✓	✓
	19 ✓	✓	19 ✓	✓	✓	✓	✓	✓	✓
	18 ✓	✓	18 ✓	✓	✓	✓	✓	✓	✓
	17 ✓	✓	17 ✓	✓	✓	✓	✓	✓	✓
	16 ✓	✓	16 ✓	✓	✓	✓	✓	✓	✓
	15 ✓	✓	15 ✓	✓	✓	✓	✓	✓	✓
	14 ✓	✓	14 ✓	✓	✓	✓	✓	✓	✓
	13 ✓	✓	13 ✓	✓	✓	✓	✓	✓	✓
PALMETTO		AVENUE		STREET		STREET		STREET	
CYPRESS	24 ✓	✓	24 ✓	✓	✓	✓	✓	✓	✓
	23 ✓	✓	23 ✓	✓	✓	✓	✓	✓	✓
	22 ✓	✓	22 ✓	✓	✓	✓	✓	✓	✓
	21 ✓	✓	21 ✓	✓	✓	✓	✓	✓	✓
	20 ✓	✓	20 ✓	✓	✓	✓	✓	✓	✓
	19 ✓	✓	19 ✓	✓	✓	✓	✓	✓	✓
	18 ✓	✓	18 ✓	✓	✓	✓	✓	✓	✓
	17 ✓	✓	17 ✓	✓	✓	✓	✓	✓	✓
	16 ✓	✓	16 ✓	✓	✓	✓	✓	✓	✓
	15 ✓	✓	15 ✓	✓	✓	✓	✓	✓	✓
	14 ✓	✓	14 ✓	✓	✓	✓	✓	✓	✓
	13 ✓	✓	13 ✓	✓	✓	✓	✓	✓	✓
Palm		AVENUE		STREET		STREET		STREET	
CEDAR	24 ✓	✓	24 ✓	✓	✓	✓	✓	✓	✓
	23 ✓	✓	23 ✓	✓	✓	✓	✓	✓	✓
	22 ✓	✓	22 ✓	✓	✓	✓	✓	✓	✓
	21 ✓	✓	21 ✓	✓	✓	✓	✓	✓	✓
	20 ✓	✓	20 ✓	✓	✓	✓	✓	✓	✓
	19 ✓	✓	19 ✓	✓	✓	✓	✓	✓	✓
	18 ✓	✓	18 ✓	✓	✓	✓	✓	✓	✓
	17 ✓	✓	17 ✓	✓	✓	✓	✓	✓	✓
	16 ✓	✓	16 ✓	✓	✓	✓	✓	✓	✓
	15 ✓	✓	15 ✓	✓	✓	✓	✓	✓	✓
	14 ✓	✓	14 ✓	✓	✓	✓	✓	✓	✓
	13 ✓	✓	13 ✓	✓	✓	✓	✓	✓	✓

Maped.
DEL PASO HEIGHTS

LOCATED IN
Section 12 Rancho Del Paso
Scale 1 inch = 100 feet


Del. Paso Hts, S.D.

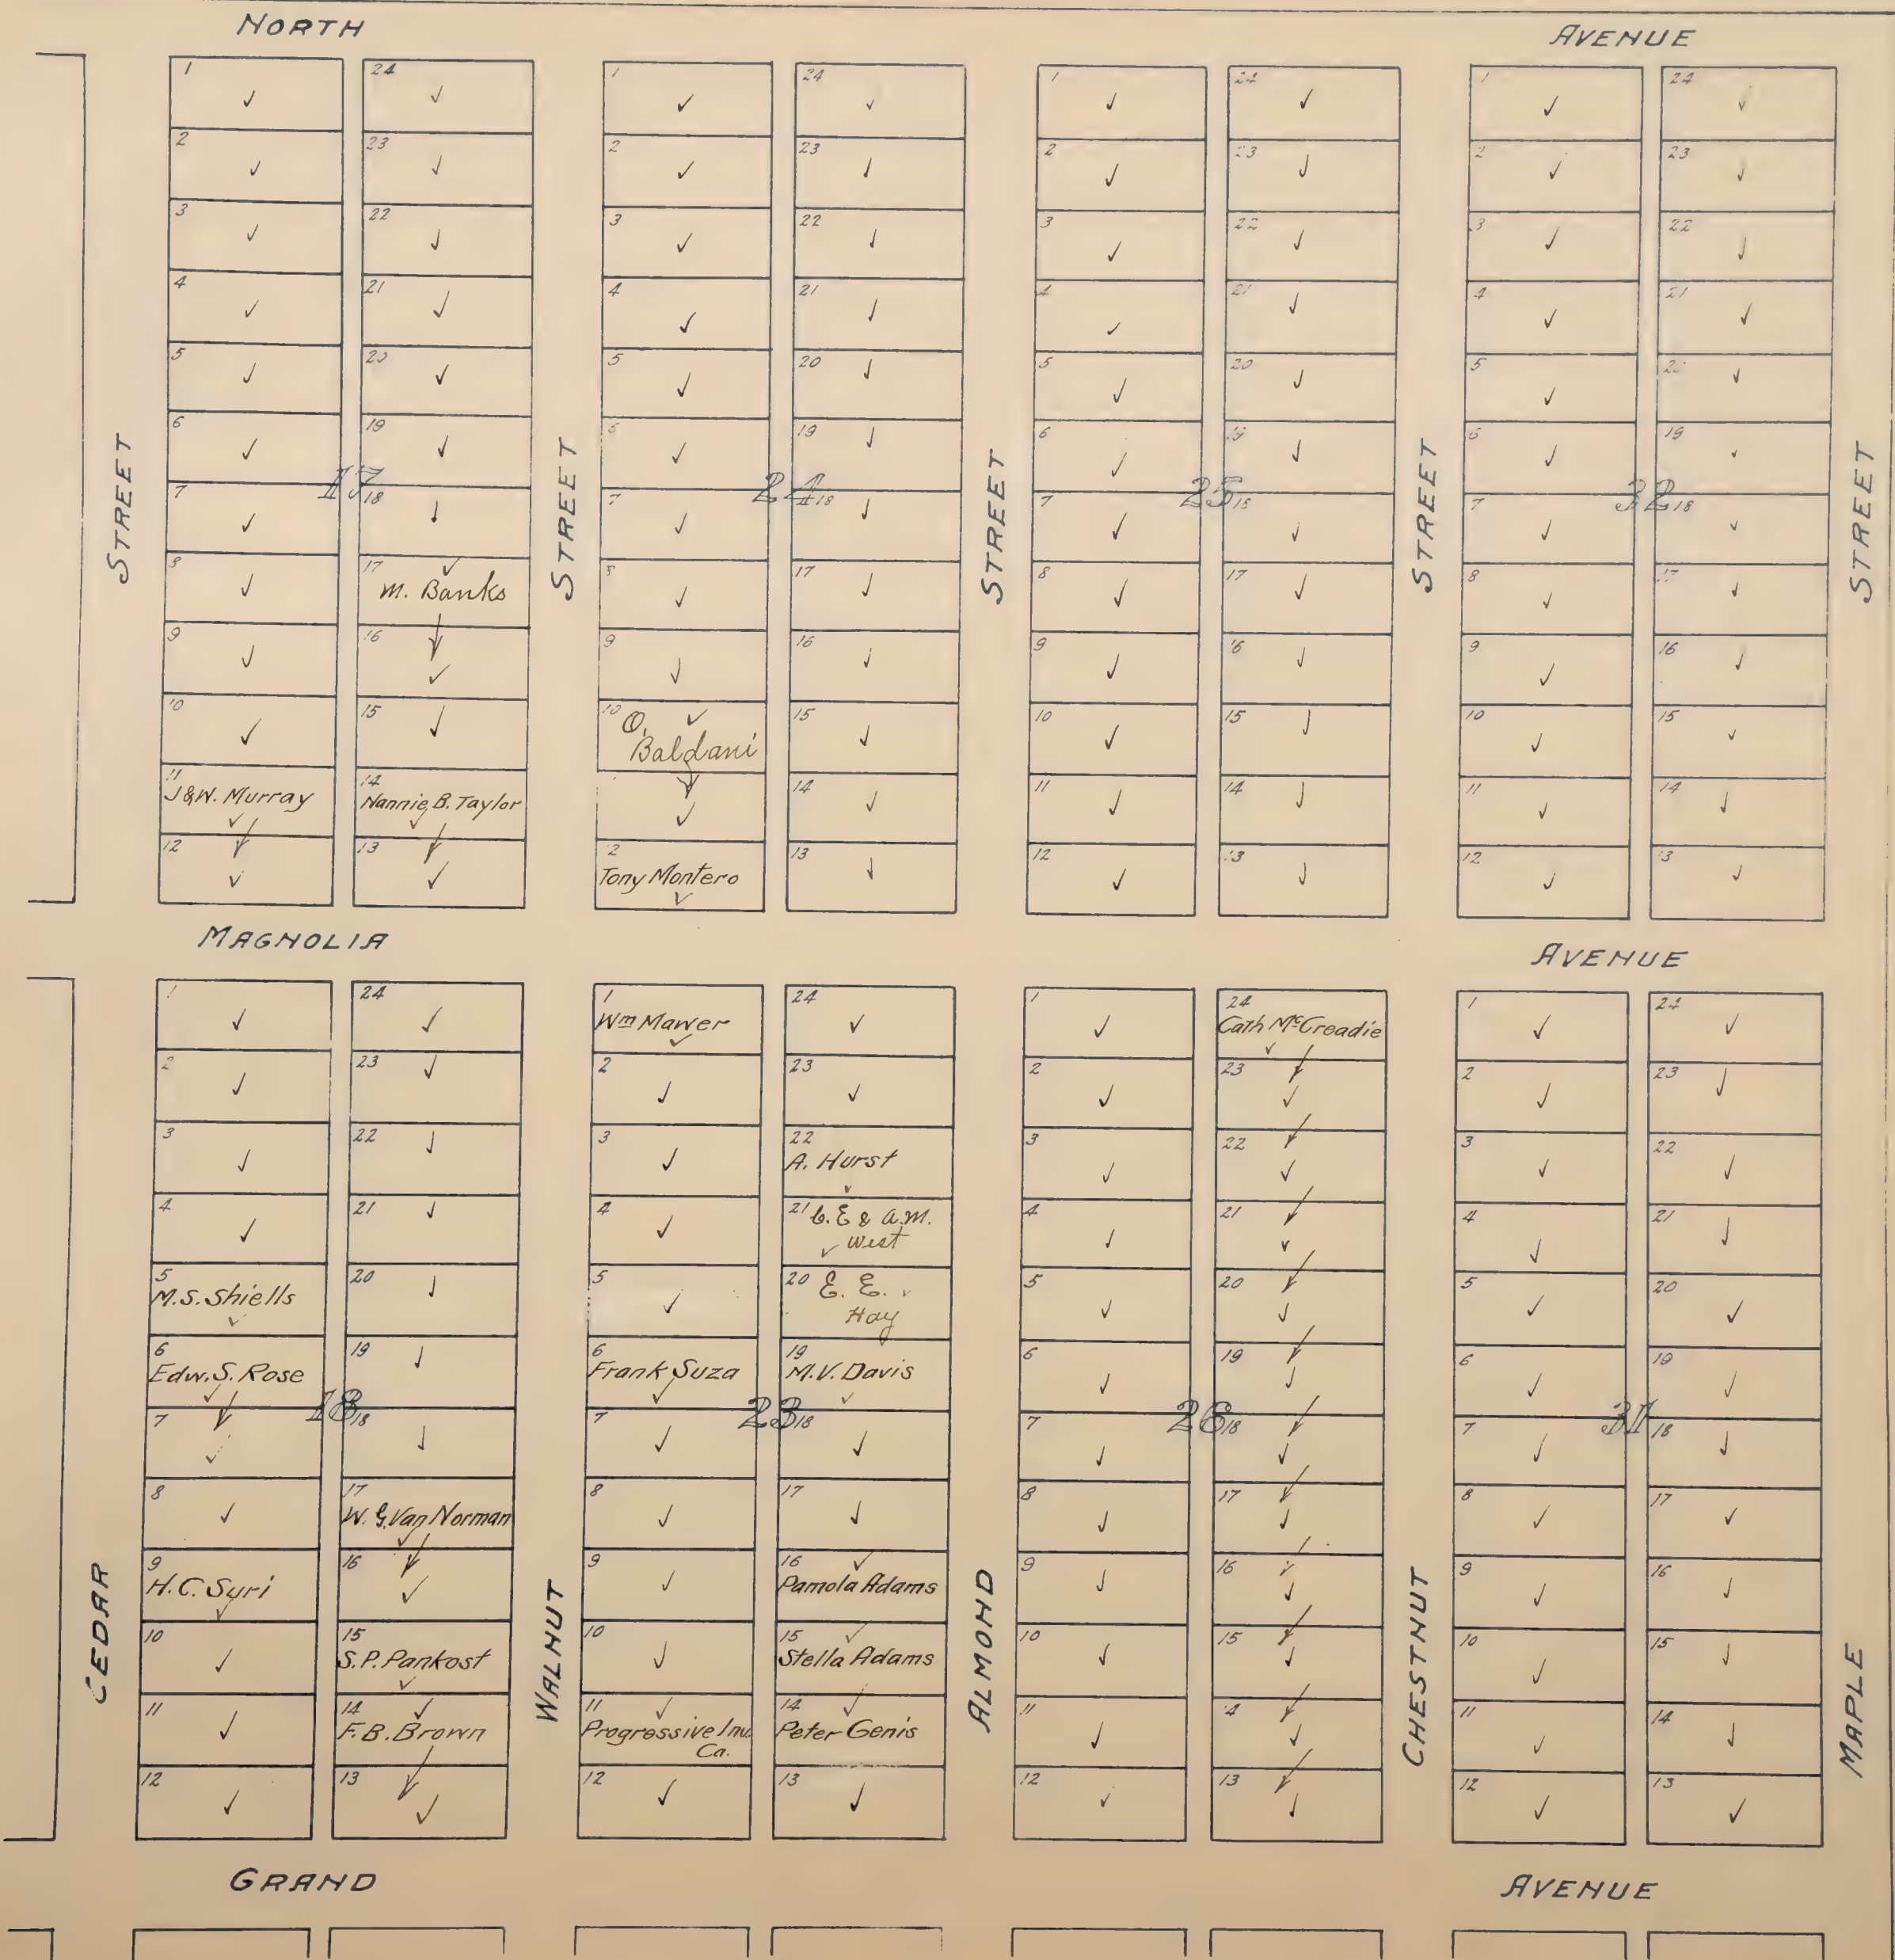

45

LOCATED IN

Scale: 1 inch = 100 feet.

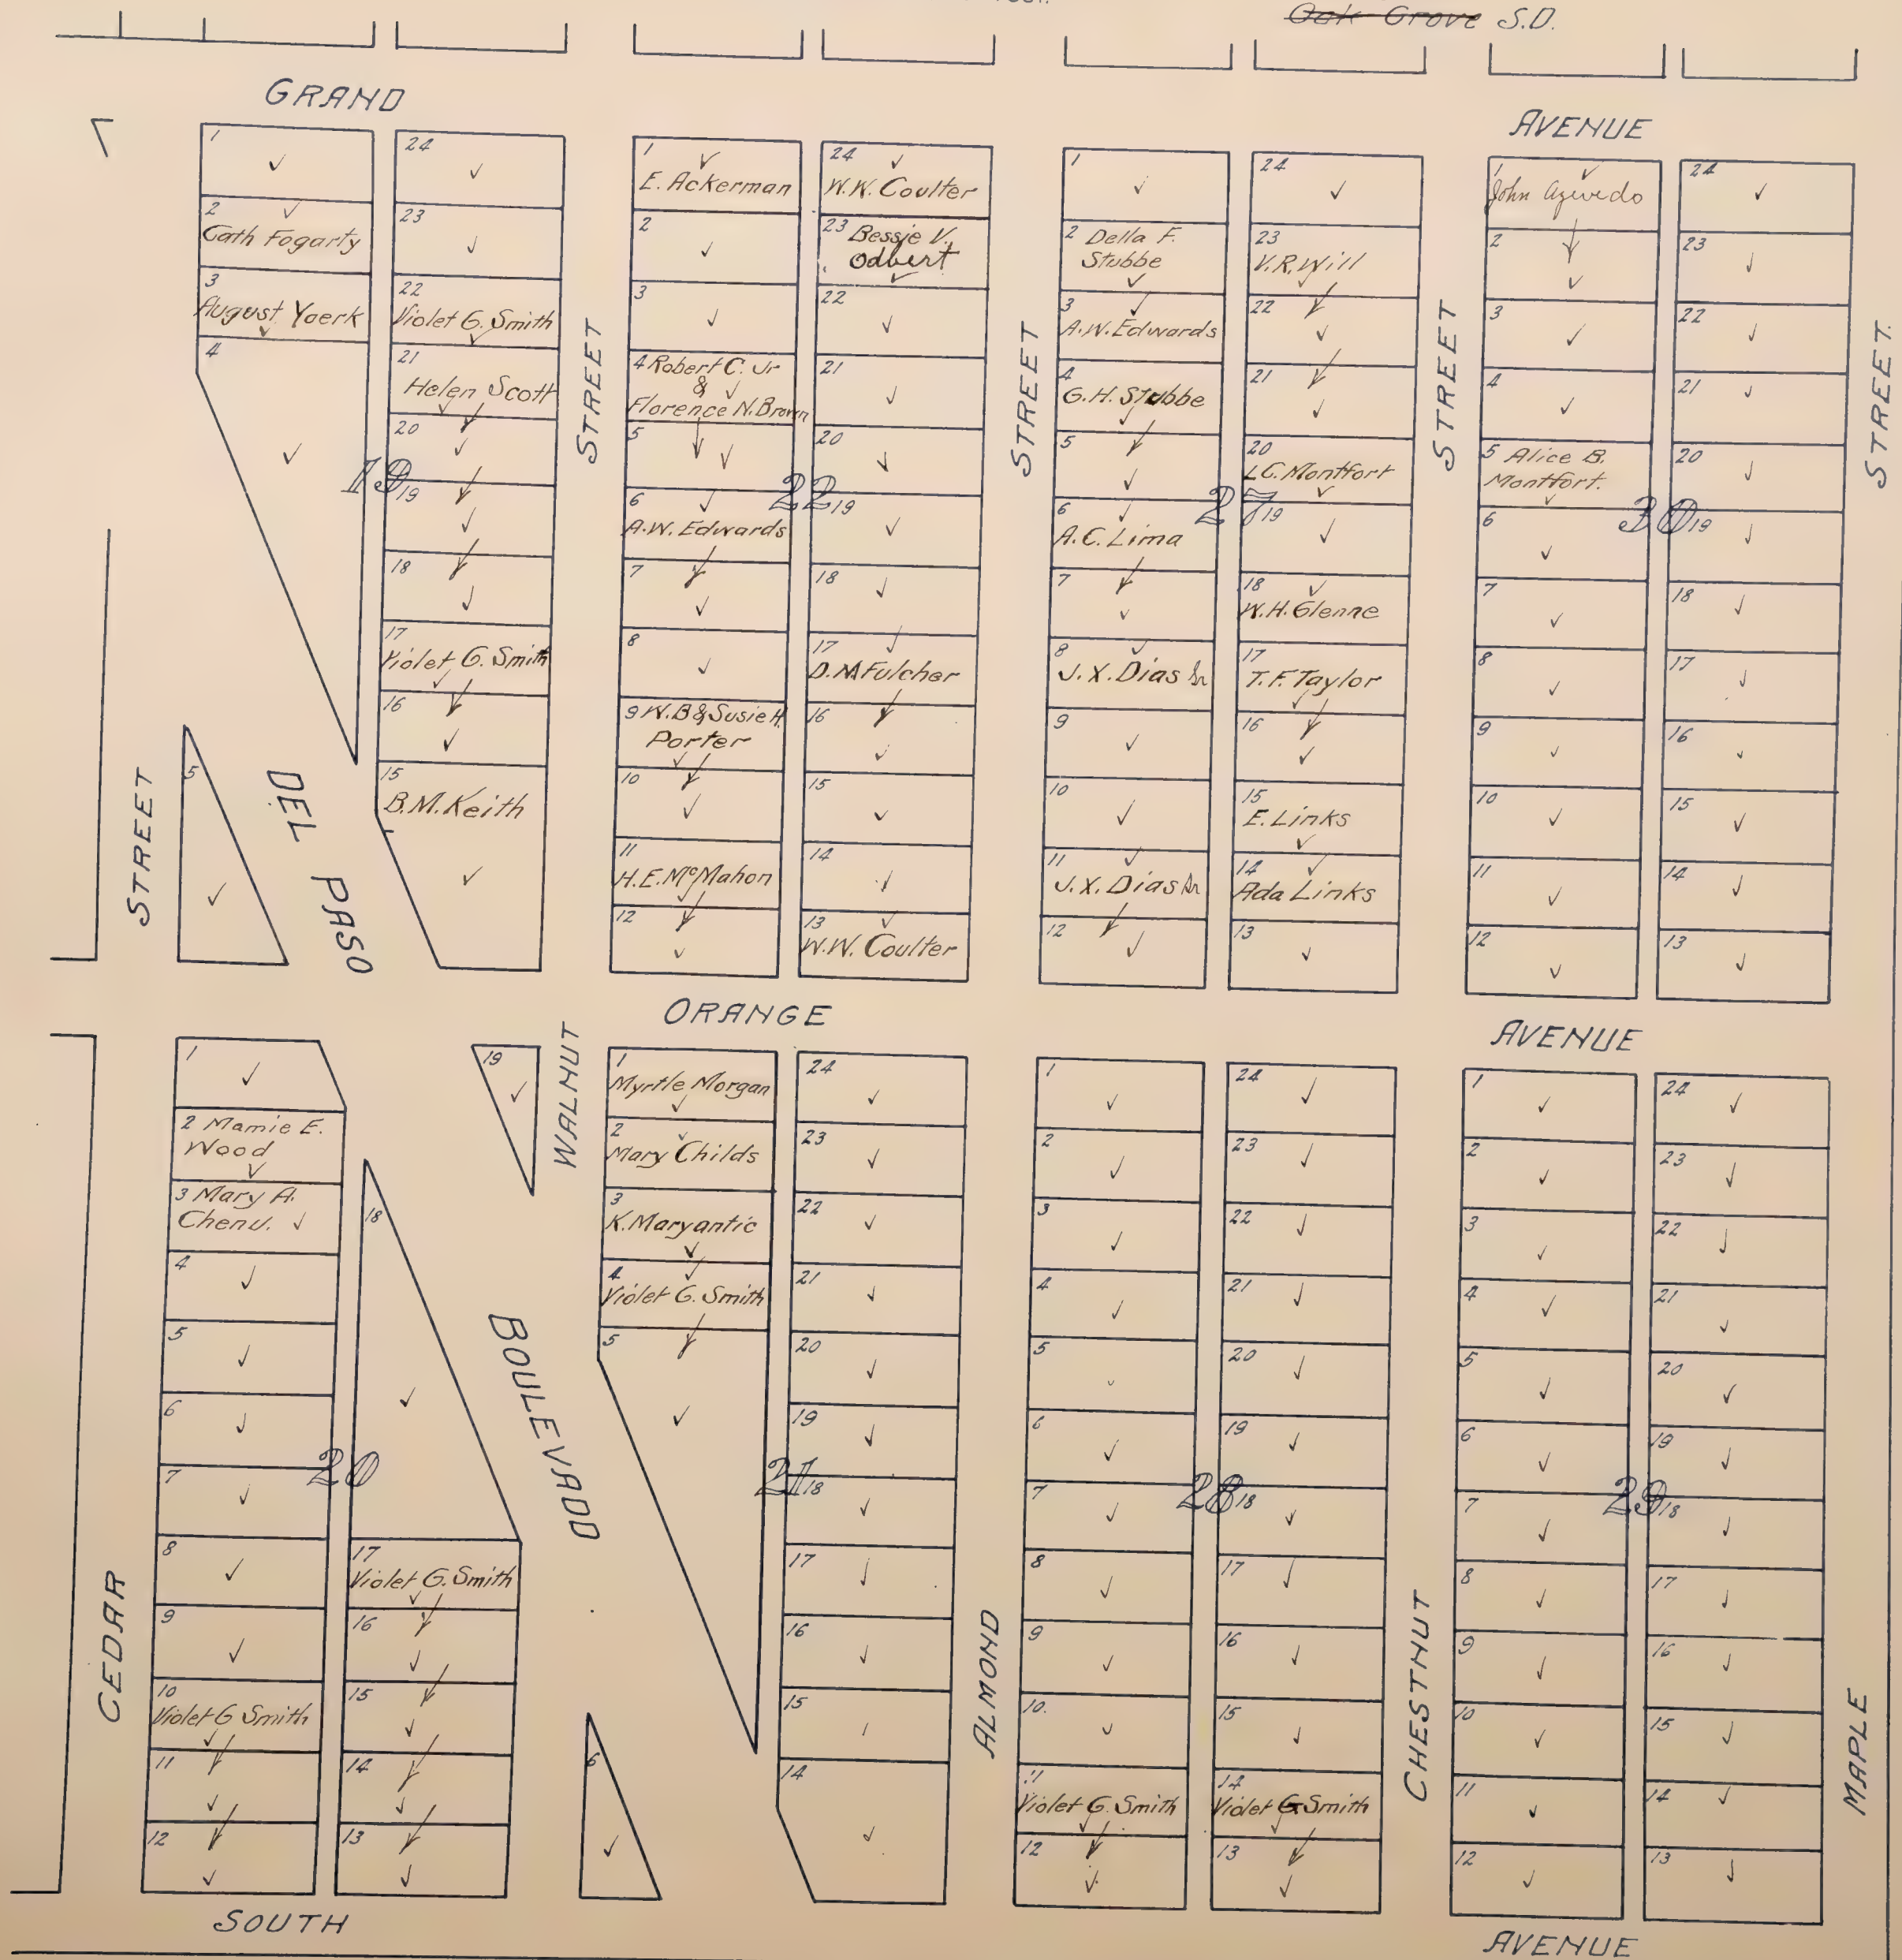~~Gek Grove S.D.~~

DEL PASO HEIGHTS


LOCATED IN
Section 12 Rancho Del Paso
Scale: 1 inch = 100 feet.

Oak Grove S.D.



152

Continued on p. 2

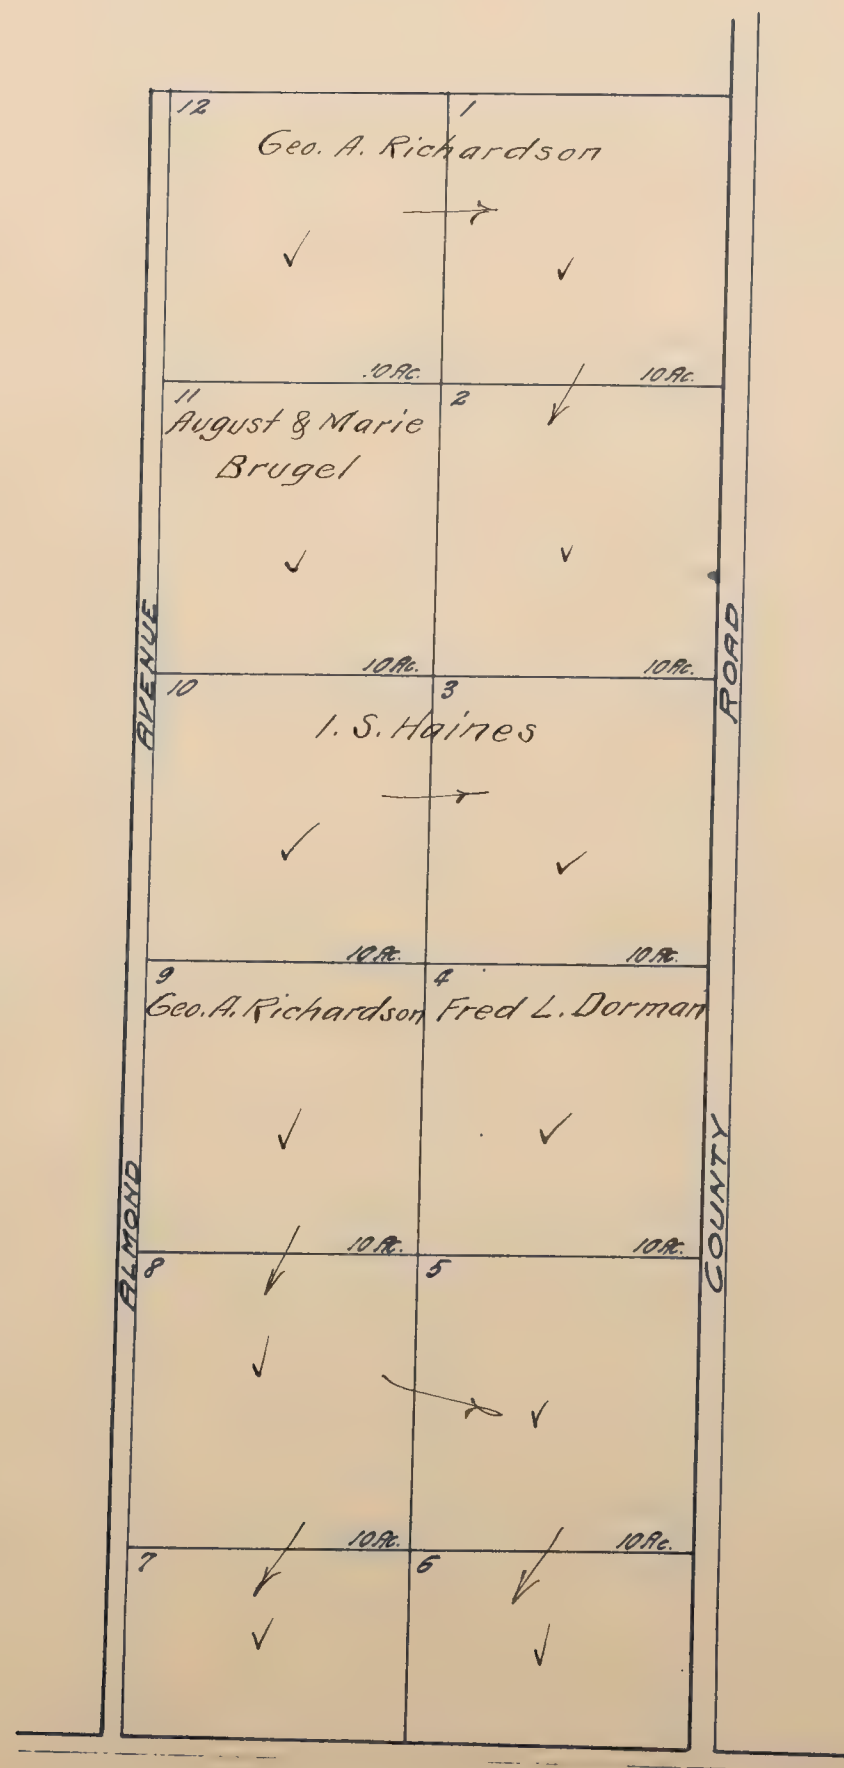

located in
Sec's, 26-27-31T9N.R.5E.
Scale: 1"=600ft.

All blanks below assessed to Sacto Valley Col. Co No 7. ✓



457

located in

Sec's 27 & 30 Rancho Del Paso

Scale: 1" = 600'


Arcade S.D.

All blanks below assessed to Sacto. Valley Col. Co. No. 7. ✓
TRAST No. 1

VIEW

PARK

DEL PASO

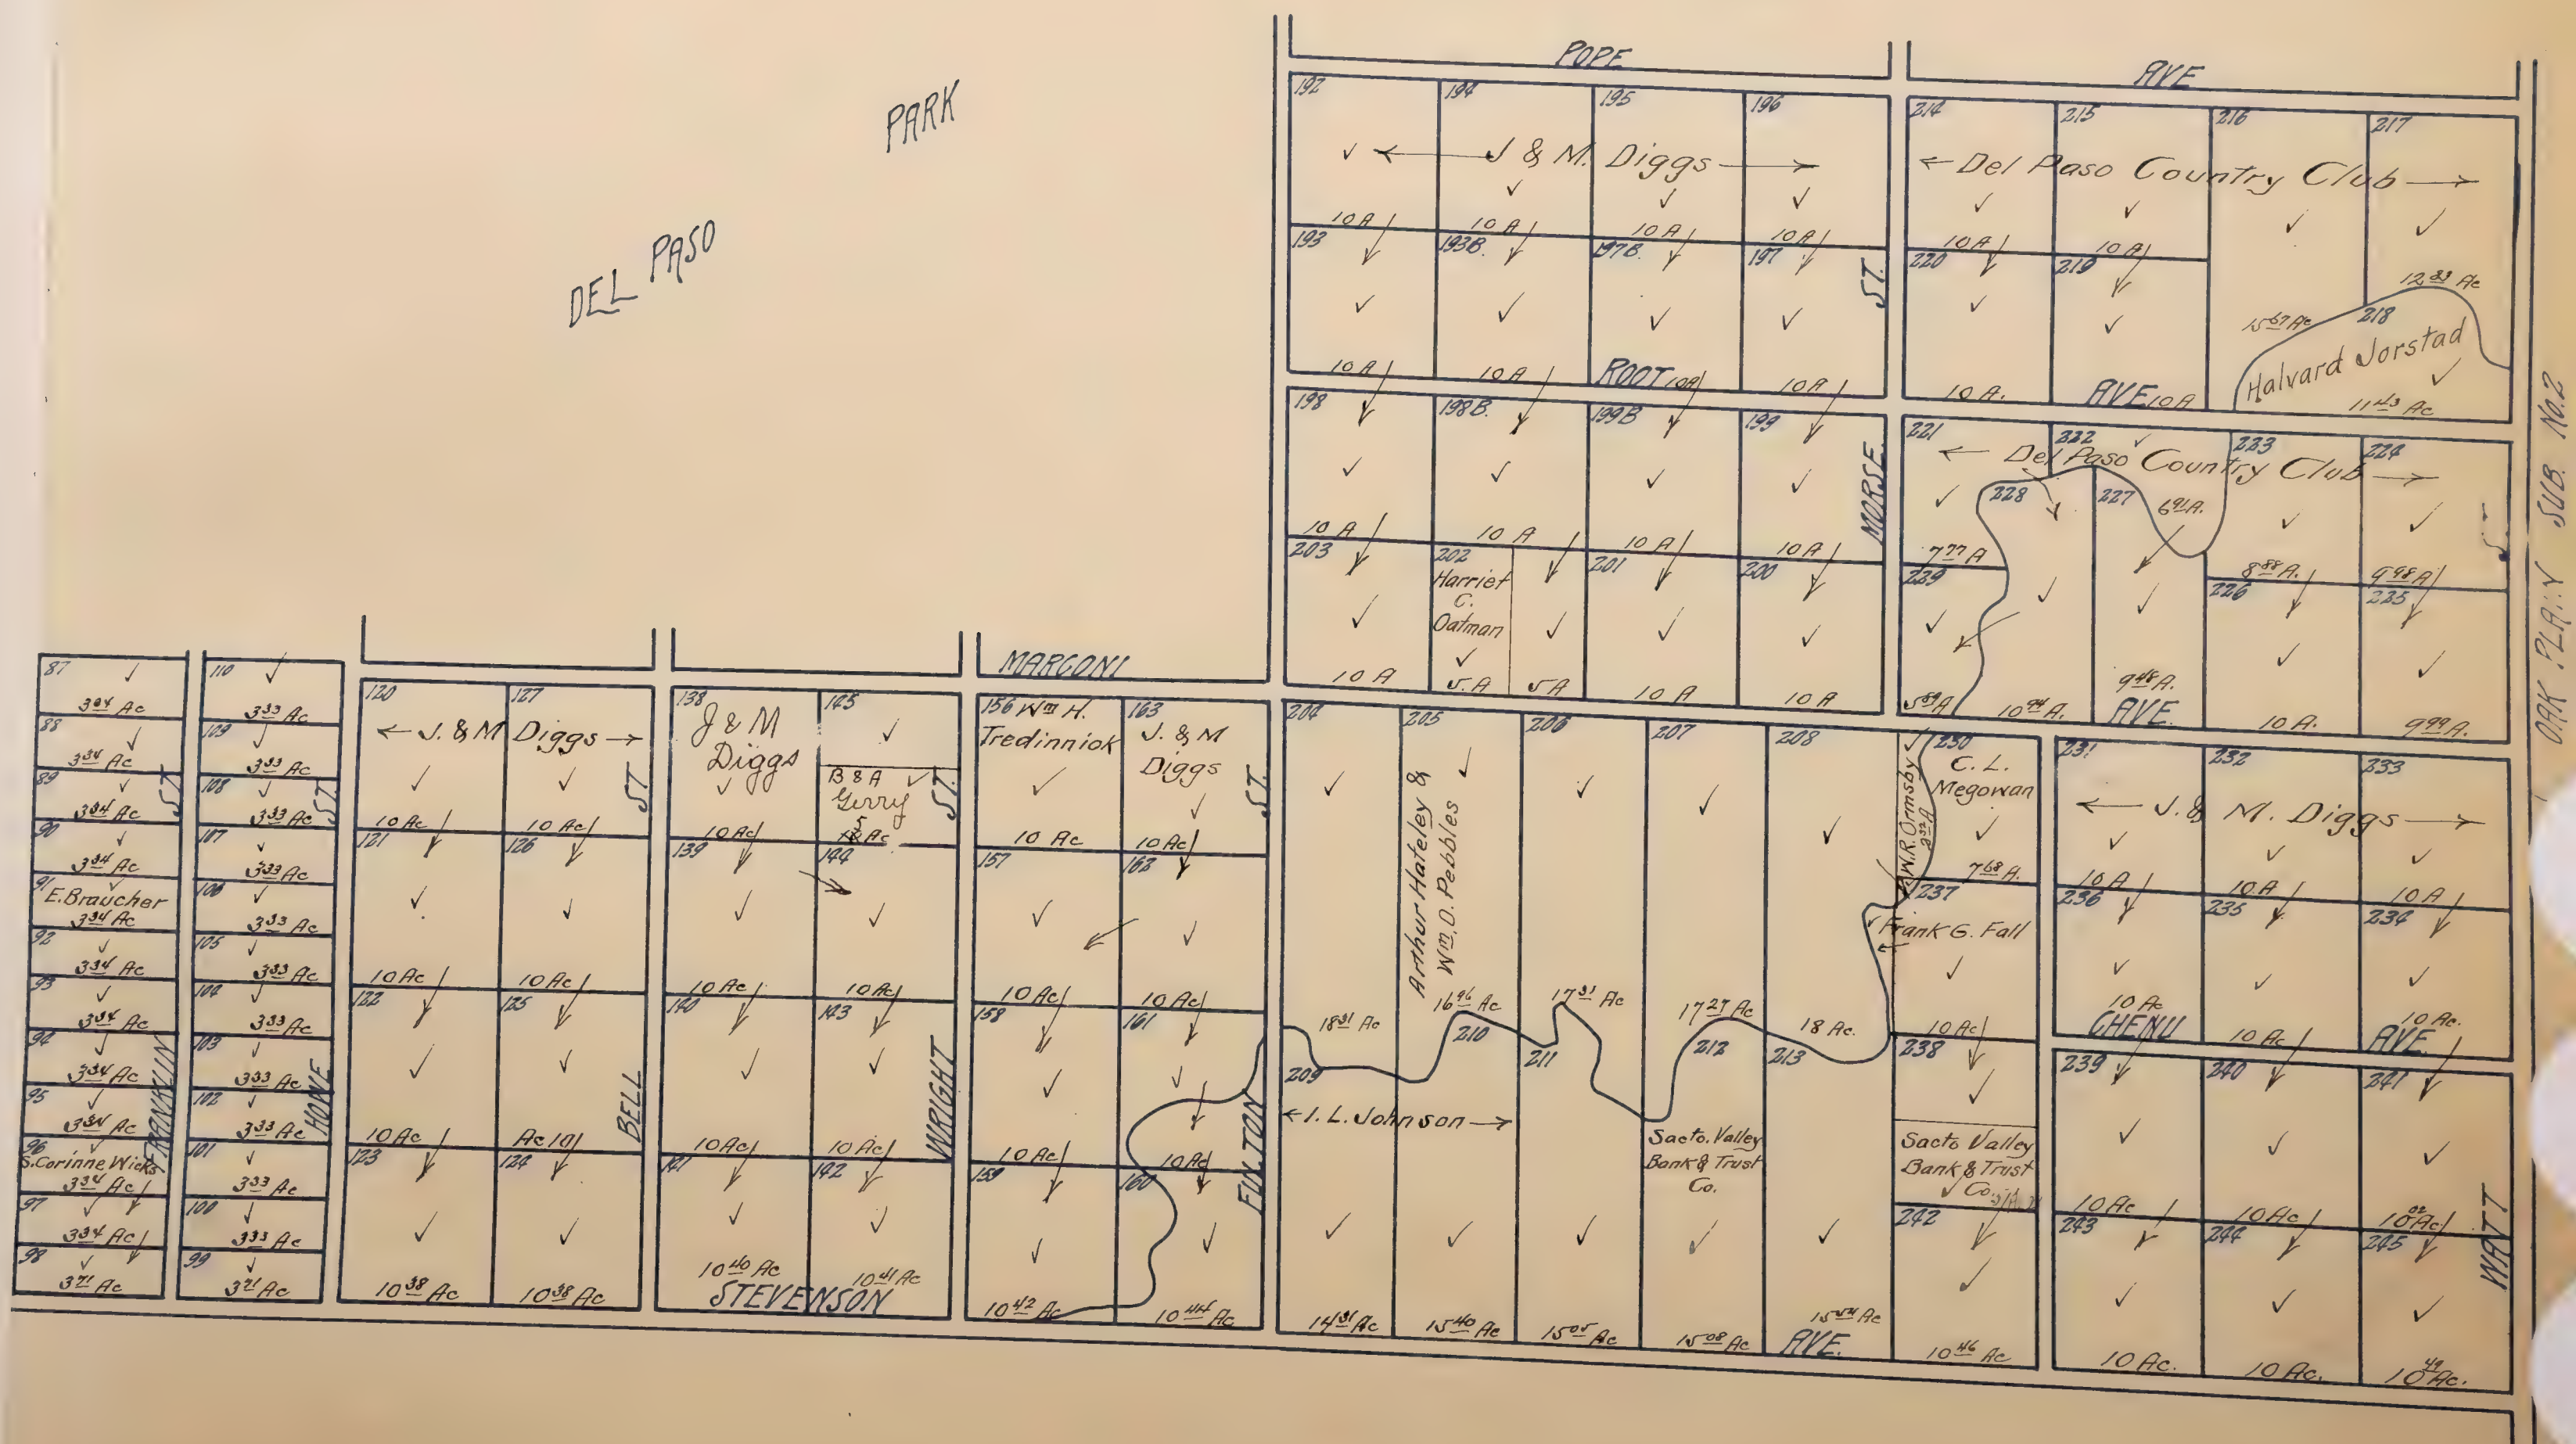


Mapped.

460

DEL PASO VALE
LOCATED IN
Sec's. 46-52-53 of Rancho Del Paso
Scale = 1 in. = 8 chs.

All blanks assessed to Sacto Valley Colonization Co. No 2. ✓

ArCADE S.D.

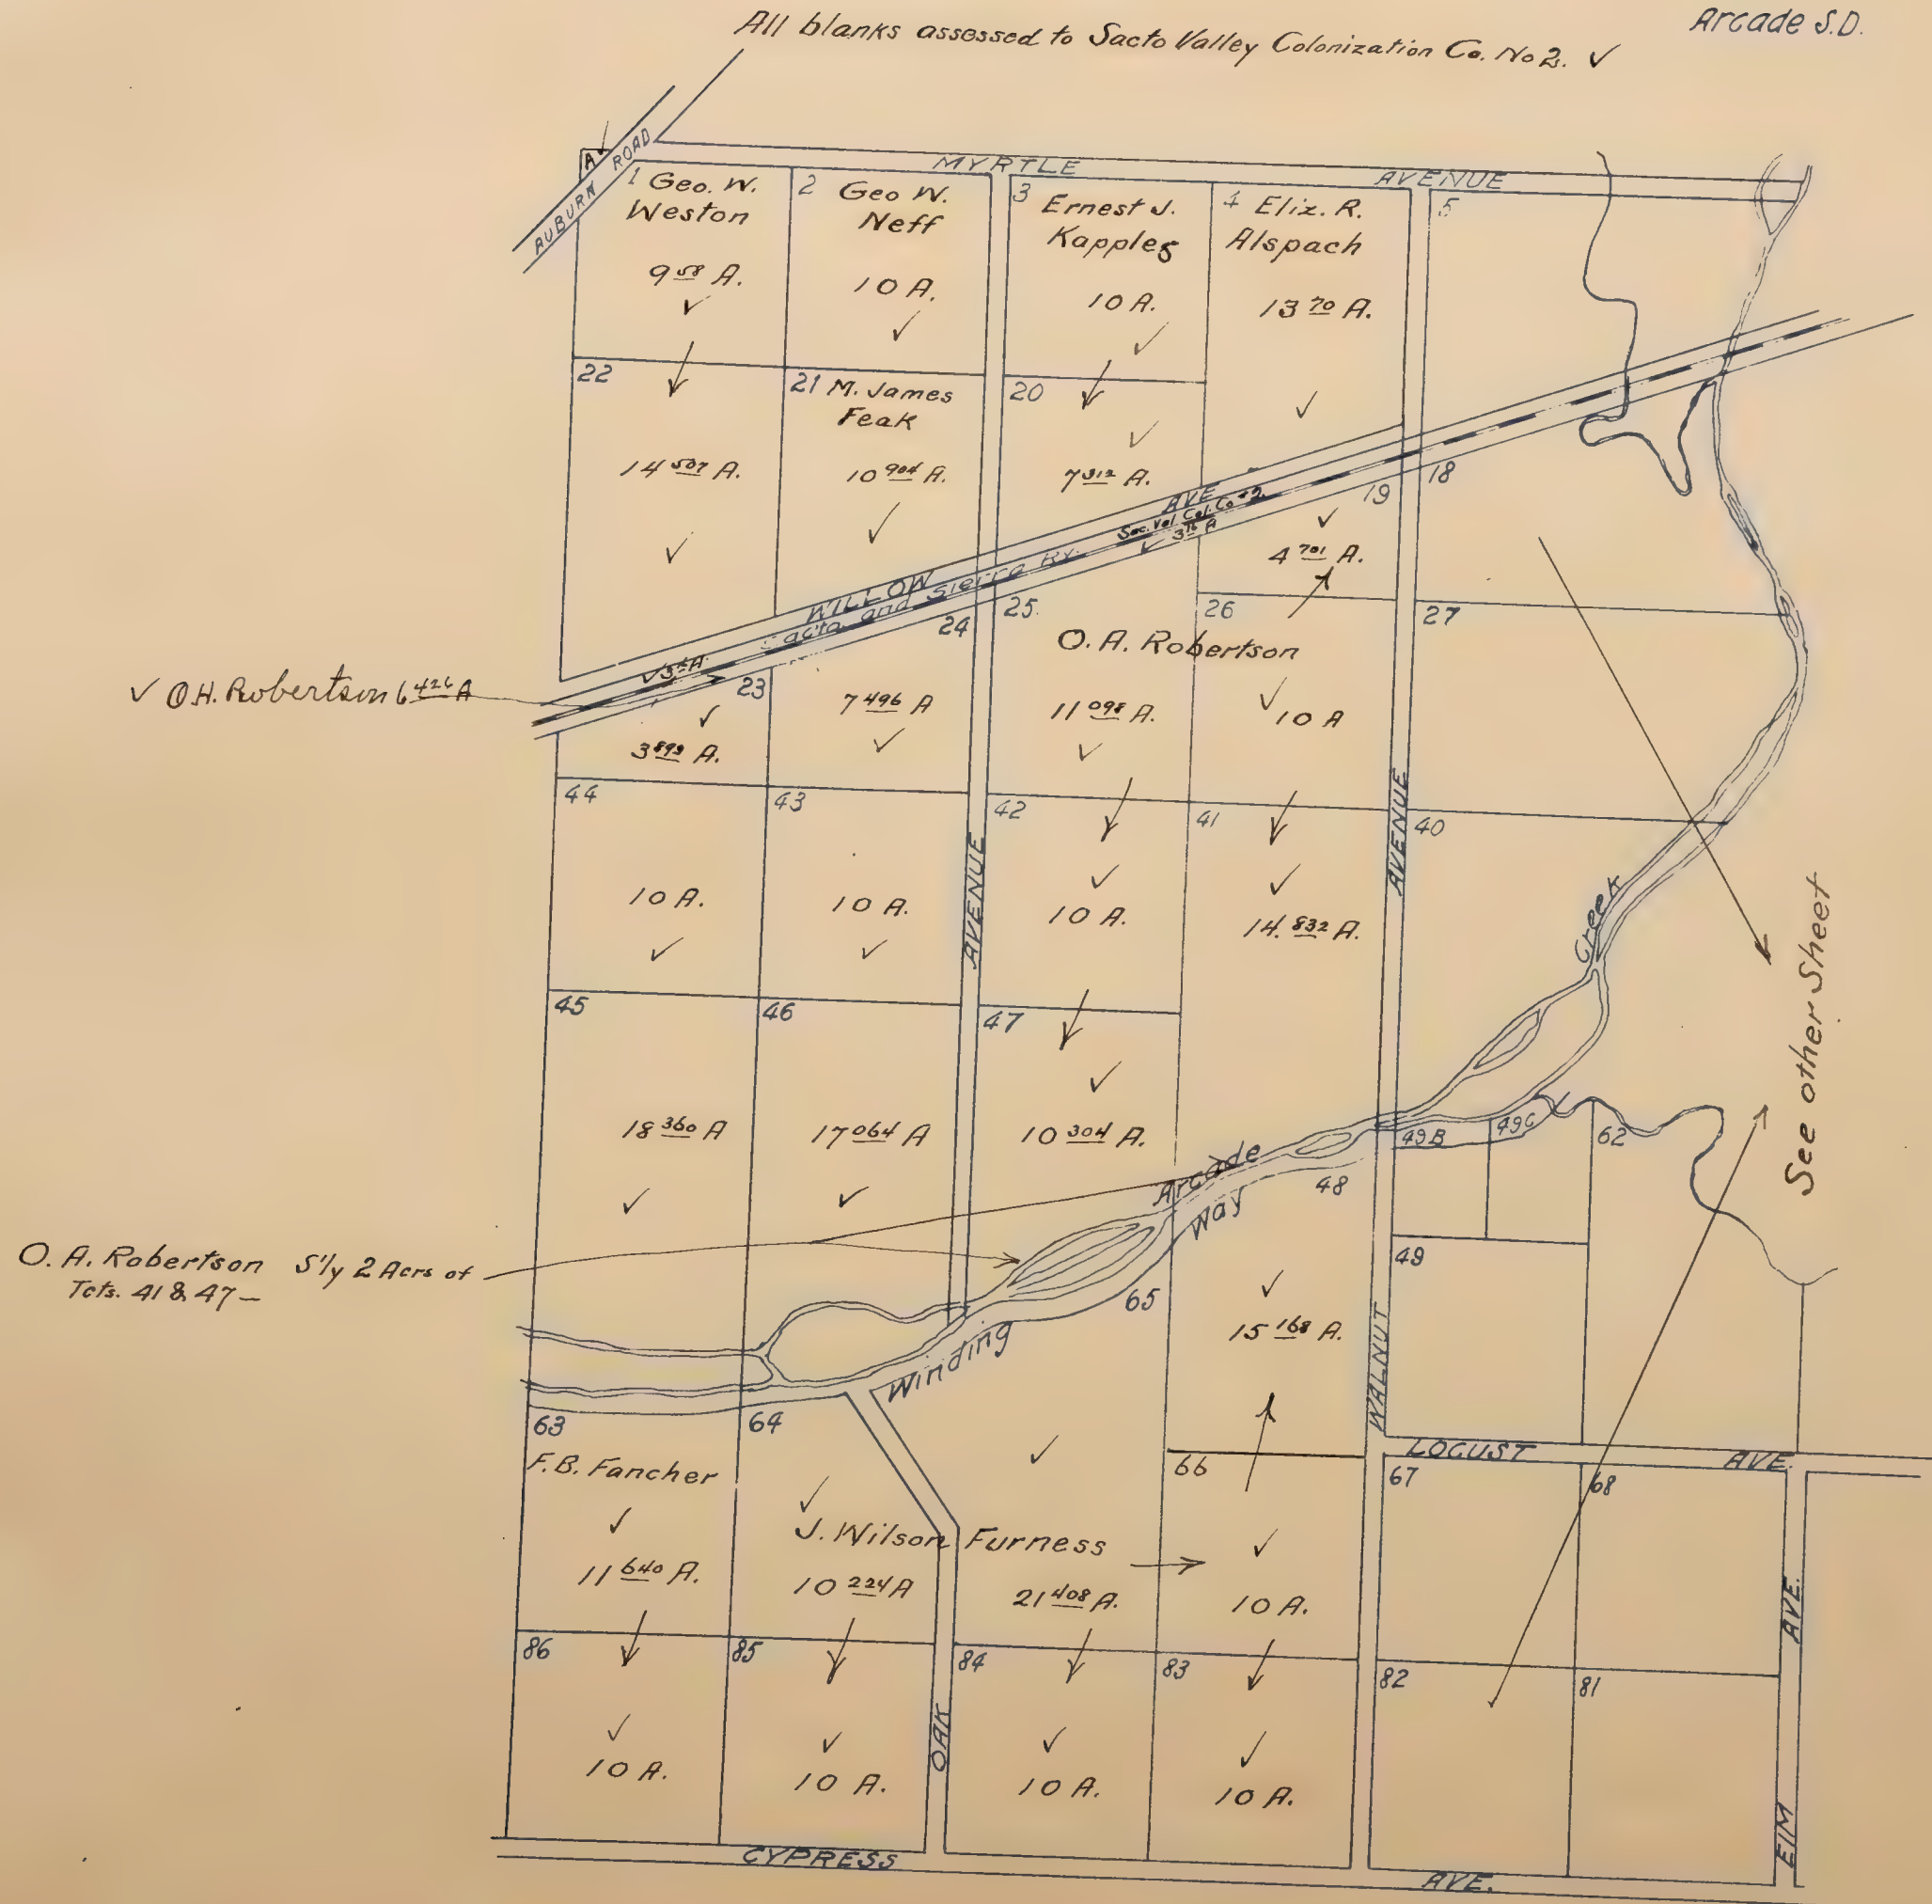

Mapped.

DEL PASO VALE


LOCATED IN

Sec's, 46-52-53 of Rancho Del Paso

Scale = 1 in. = 8 chs.

All blanks assessed to Sacto. Valley Colonization Co. No. 2 ✓

San Juan S.D.

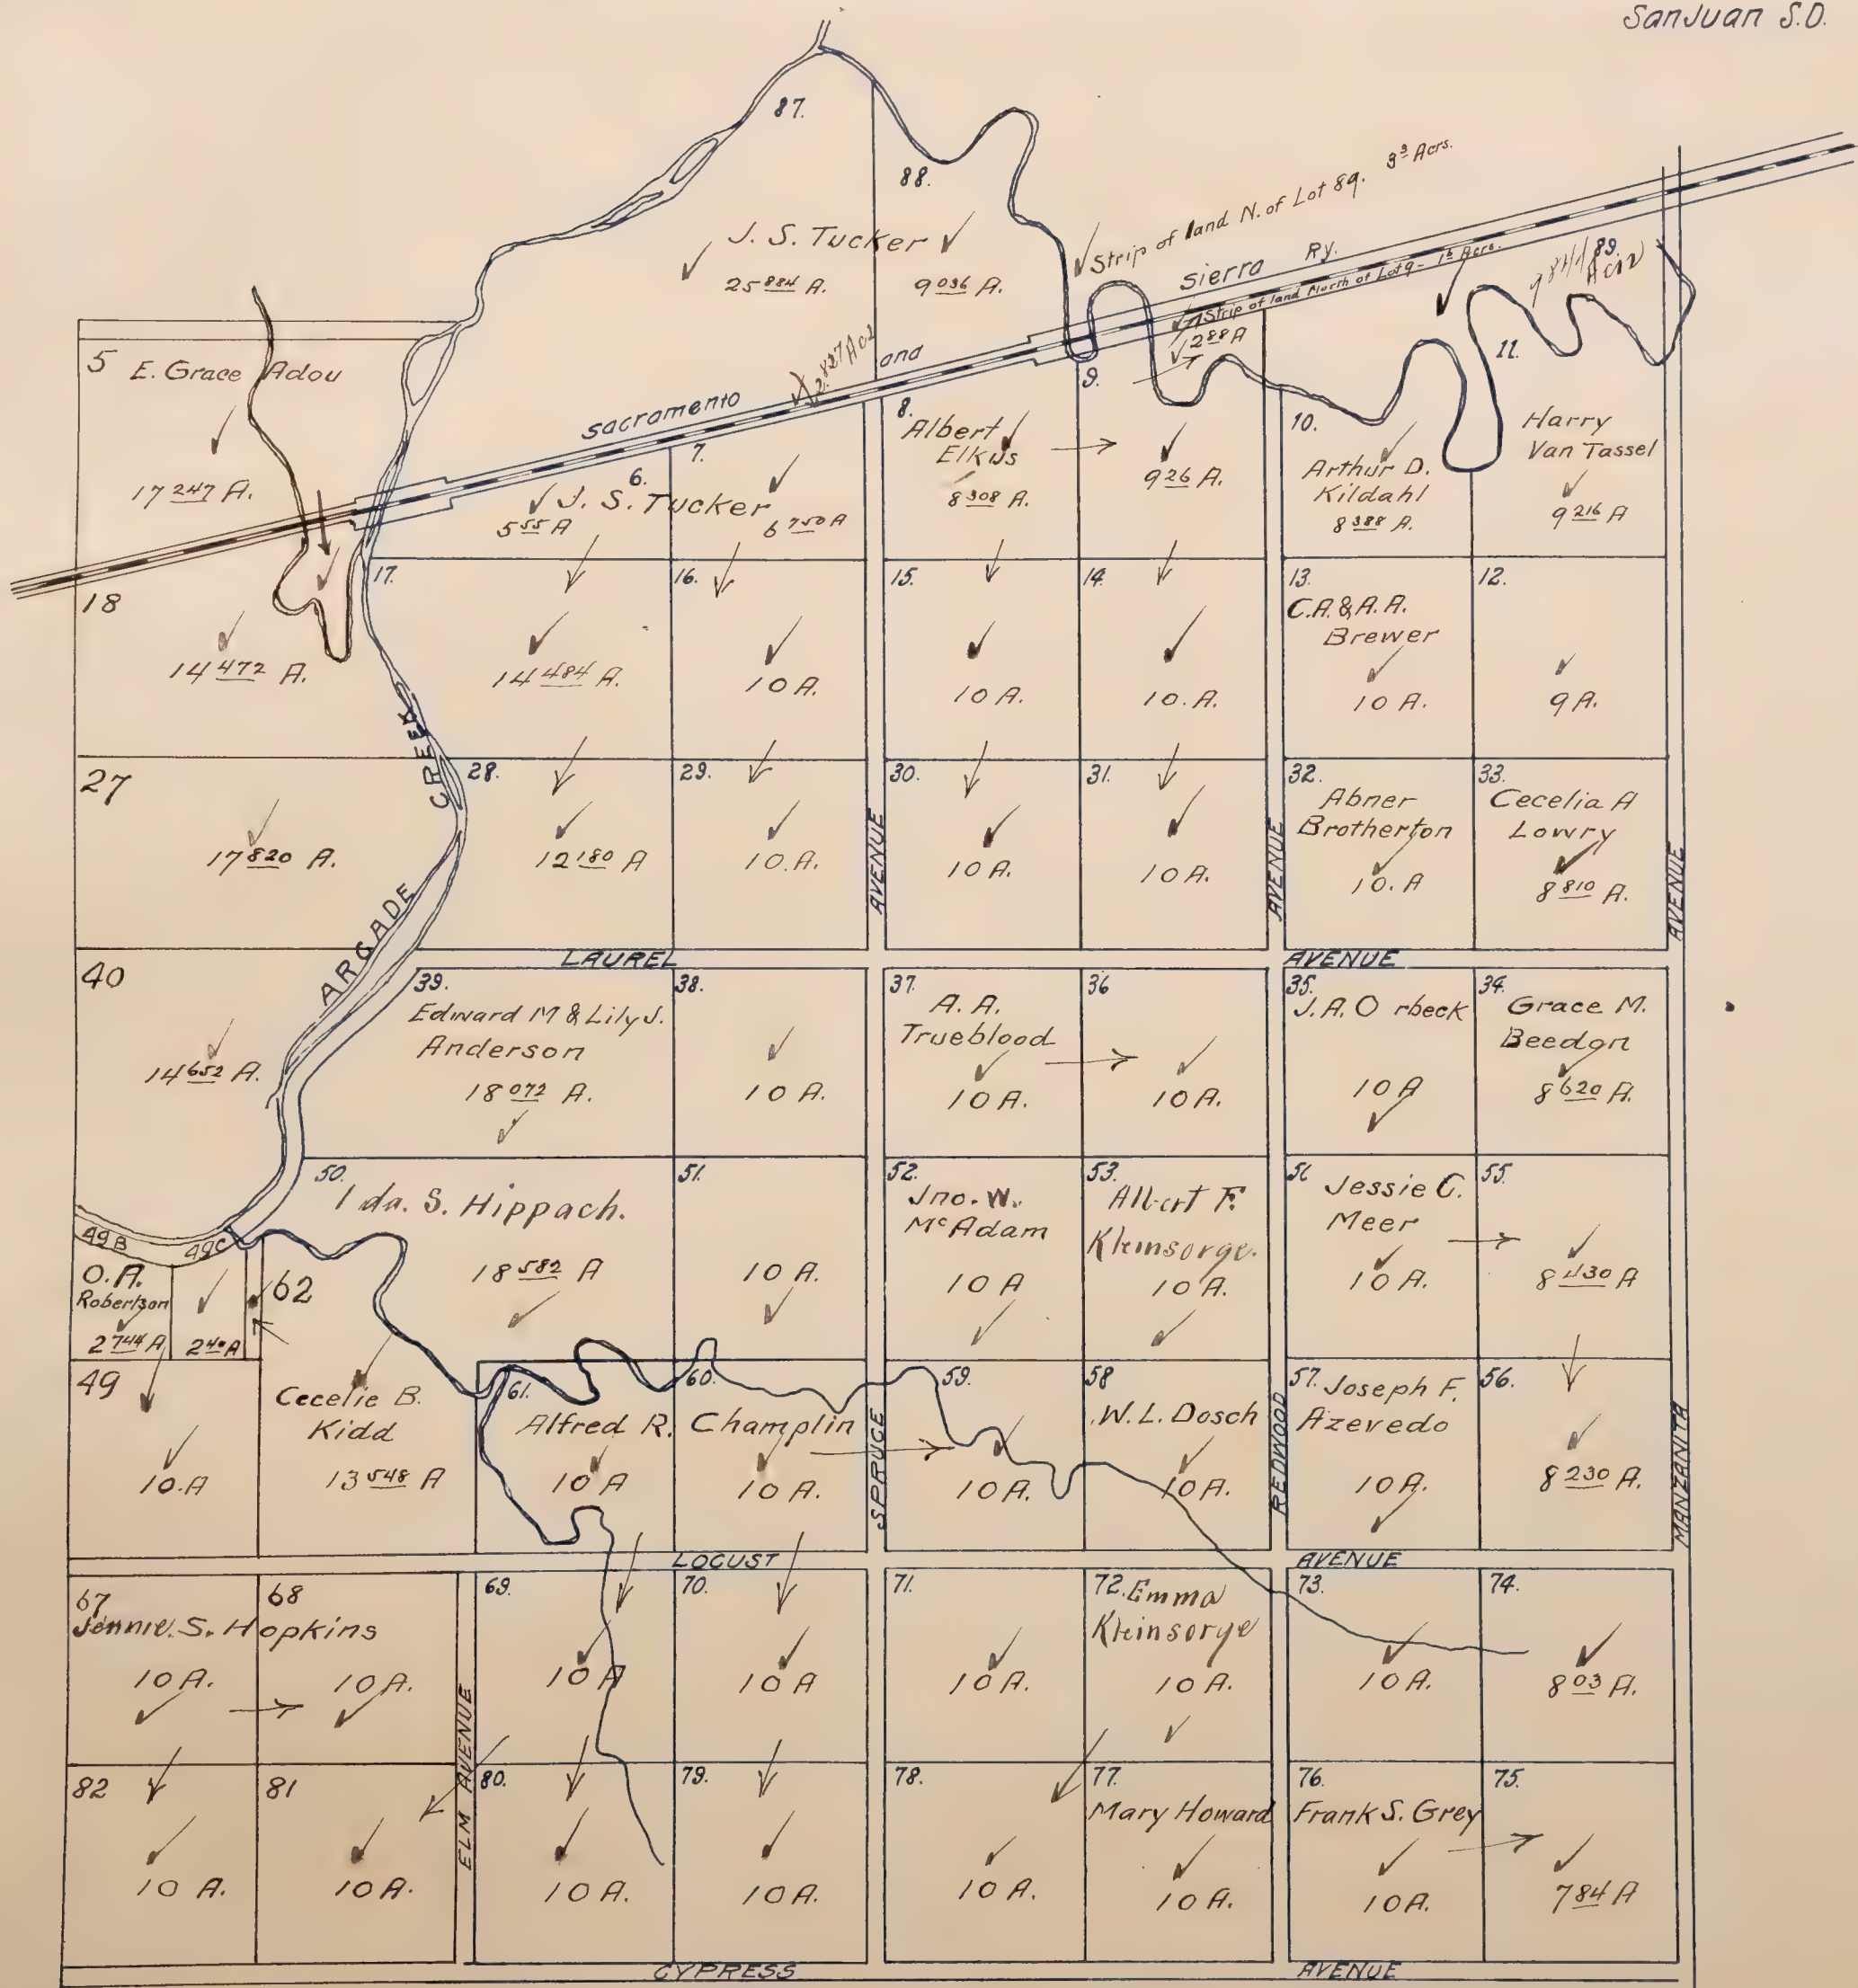

DEL RIO JUNCTION

LOCATED IN
S.W. 1/4 SEC. 30. T8N. R5E
Scale: 100' = 1"

Pacific S.D.

All blanks below assessed to L.S. Upson ✓



DEL RIO JUNCTION

LOCATED IN
S.W. 1/4 SEC. 30 T. 8 N. R. 5 E.

Scale: 100ft. = 1 in.

All blanks below assessed to L.S. Upson

Pacific S.D.

SONOMA

270 ✓	271 ✓
272 ✓	
273 Kath Haggerty	
274 ✓	
275 ✓	
276 ✓	
277 ✓	
278 ✓	
279 ✓	
280 ✓	281 ✓
282 ✓	

242 ✓	243 ✓ W.W. Case
	244 ✓
245 ✓	
246 ✓	
247 ✓	
248 ✓	
249 ✓	
250 ✓	
251 ✓	
252 ✓	253 ✓ W.B. Campbell
254 ✓	
255 ✓	
Mapped


DON RAY COLONY NO. 1

NEAR GALT

Scale: 1 inch = 150 feet.

All blanks below assessed to Don Ray Col. ✓

Lee S.D.

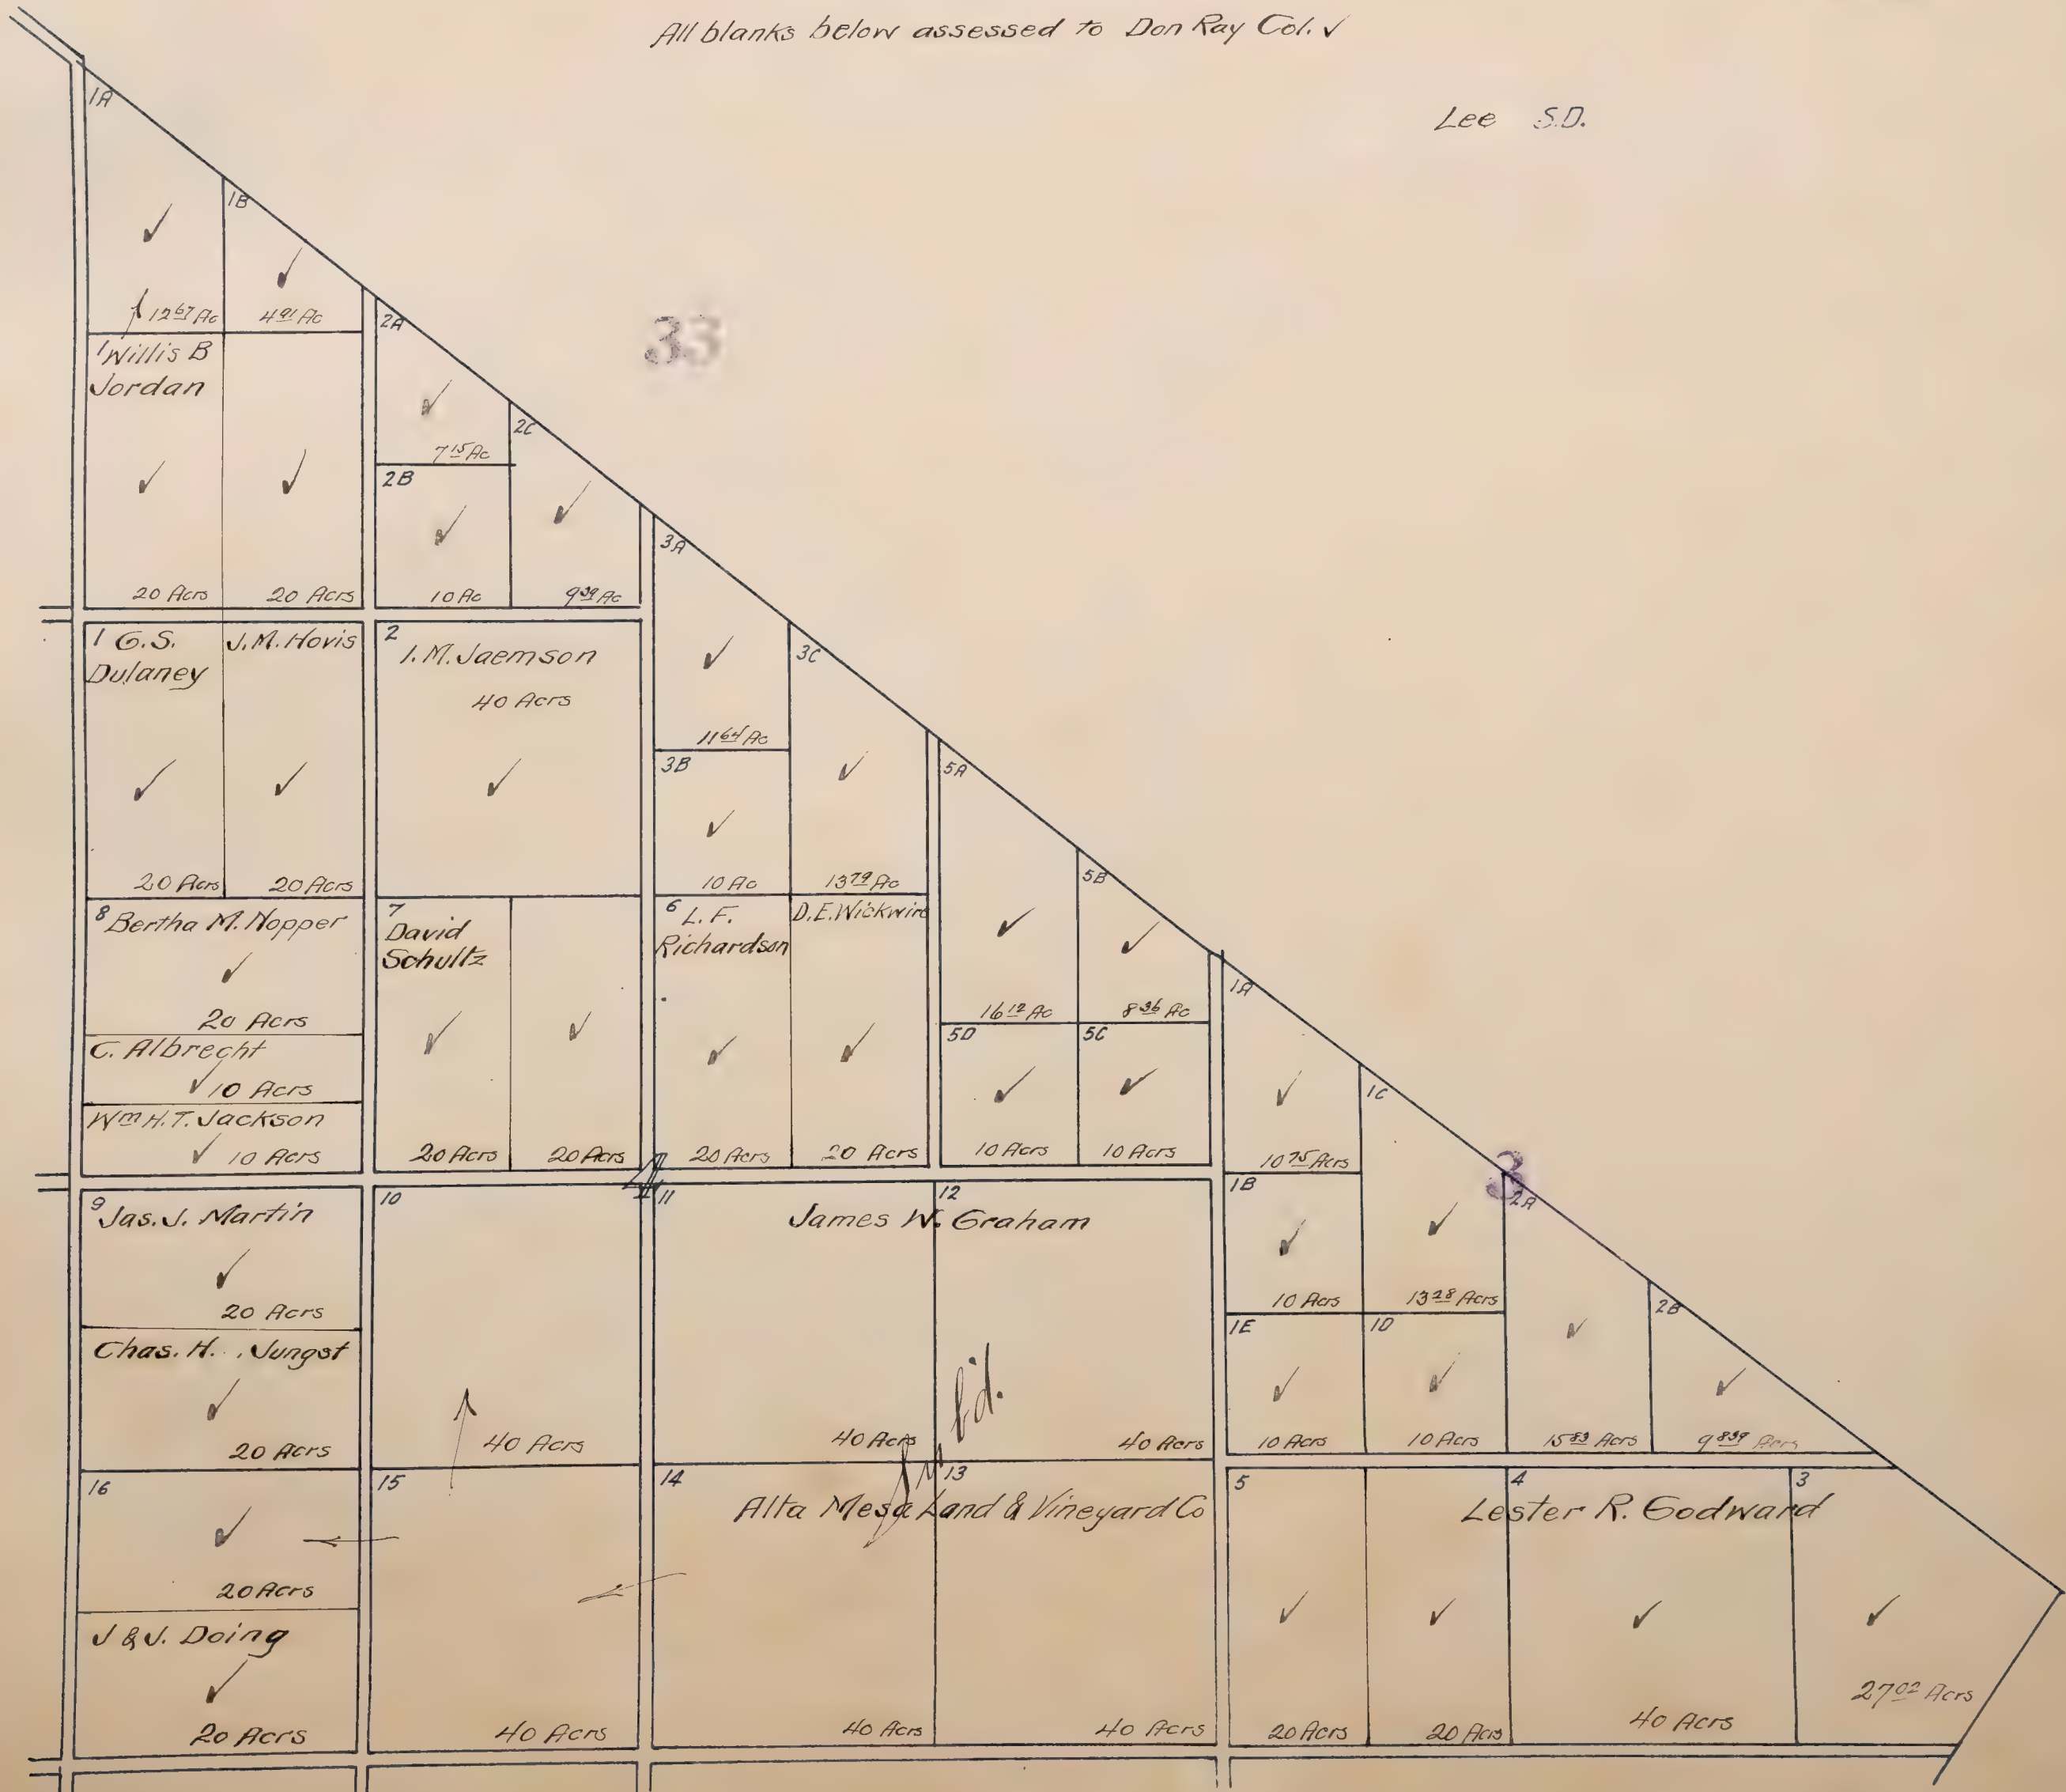

DON RAY COLONY NO. 1

LOCATED
Near Galt
Scale: 1 inch = 150 feet.

Colony S.D.

All blanks below assessed to Don Ray Col. ✓


³ Frank Aniolzbehere ✓ 10 A		⁶ D & L Mattoon ✓ 20 A		⁴ Emma J. Qualls ✓ 40 A		⁷ Stella Rising ✓ 10 A Wesley Spikes ✓ 10 A		² Maud P & R.H. Latshaw ✓ 20 A		¹ Stephen D. Davis ✓ 20 A		⁵ L. C. Swartz ✓ 20 A	
¹⁰ Helen G. Tagney ✓ 10 A		⁹ Geo. H. Graham ✓ 5 A		⁸ E. L. Young ✓ 5 A		¹¹ Omar L. Babcock ✓ 40 A		¹² Phillip E. & Cecil O. Conner ✓ 20 A		¹³ J. A. Webb ✓ 20 A		¹⁴ Kathryn Rarick ✓ 40 A	
¹⁵ J. Shepperd ✓ 10 A		¹⁶ J. W. Klein ✓ 5 A		¹⁷ O. A. Mayer ✓ 10 A		¹⁸ W. H. Nicholson ✓ 10 A		¹⁹ Jas. L. Williams ✓ 10 A		²⁰ Mabel H. Bray ✓ 10 A		²¹ S. R. Thomas ✓ 20 A	
²² A. Earnst Dalde ✓ 10 A		²³ John Bastwick ✓ 5 A		²⁴ H. H. George ✓ 5 A		²⁵ Jos. J. Delaney ✓ 10 A		²⁶ W. N. & H. E. Burton ✓ 10 A		²⁷ W. L. Thornton ✓ 10 A		²⁸ S. R. Thomas ✓ 20 A	
²⁹ F. D. Varley ✓ 20 A		³⁰ C. C. Black ✓ 10 A		³¹ Joseph B. Robinson ✓ 20 A		³² Edith A. & Jas. H. Porter ✓ 10 A		³³ W. L. Thornton ✓ 10 A		³⁴ S. R. Thomas ✓ 20 A		³⁵ S. R. Thomas ✓ 40 A	
³⁶ N. R. Ewing ✓ 20 A		³⁷ J. E. Jackson ✓ 20 A		³⁸ J. E. & E. T. Hennessey ✓ 20 A		³⁹ Joe J. Rebord ✓ 10 A Emma C. Rebord ✓ 10 A		⁴⁰ W. J. Roberts ✓ 10 A		⁴¹ Fred C. Hyer ✓ 20 A		⁴² Henry W. Barnes ✓ 10 A	
⁴³ Luella A. Roberts ✓ 10 A		⁴⁴ J. E. Jackson ✓ 20 A		⁴⁵ J. E. & E. T. Hennessey ✓ 20 A		⁴⁶ Joe J. Rebord ✓ 10 A		⁴⁷ W. J. Roberts ✓ 10 A		⁴⁸ Fred C. Hyer ✓ 20 A		⁴⁹ Henry W. Barnes ✓ 10 A	

DON RAY COLONY NO. 1

NEAR GALT
Scale: 1 inch = 150 feet.

Lee SD.

All blanks below assessed to Don Ray Col. V

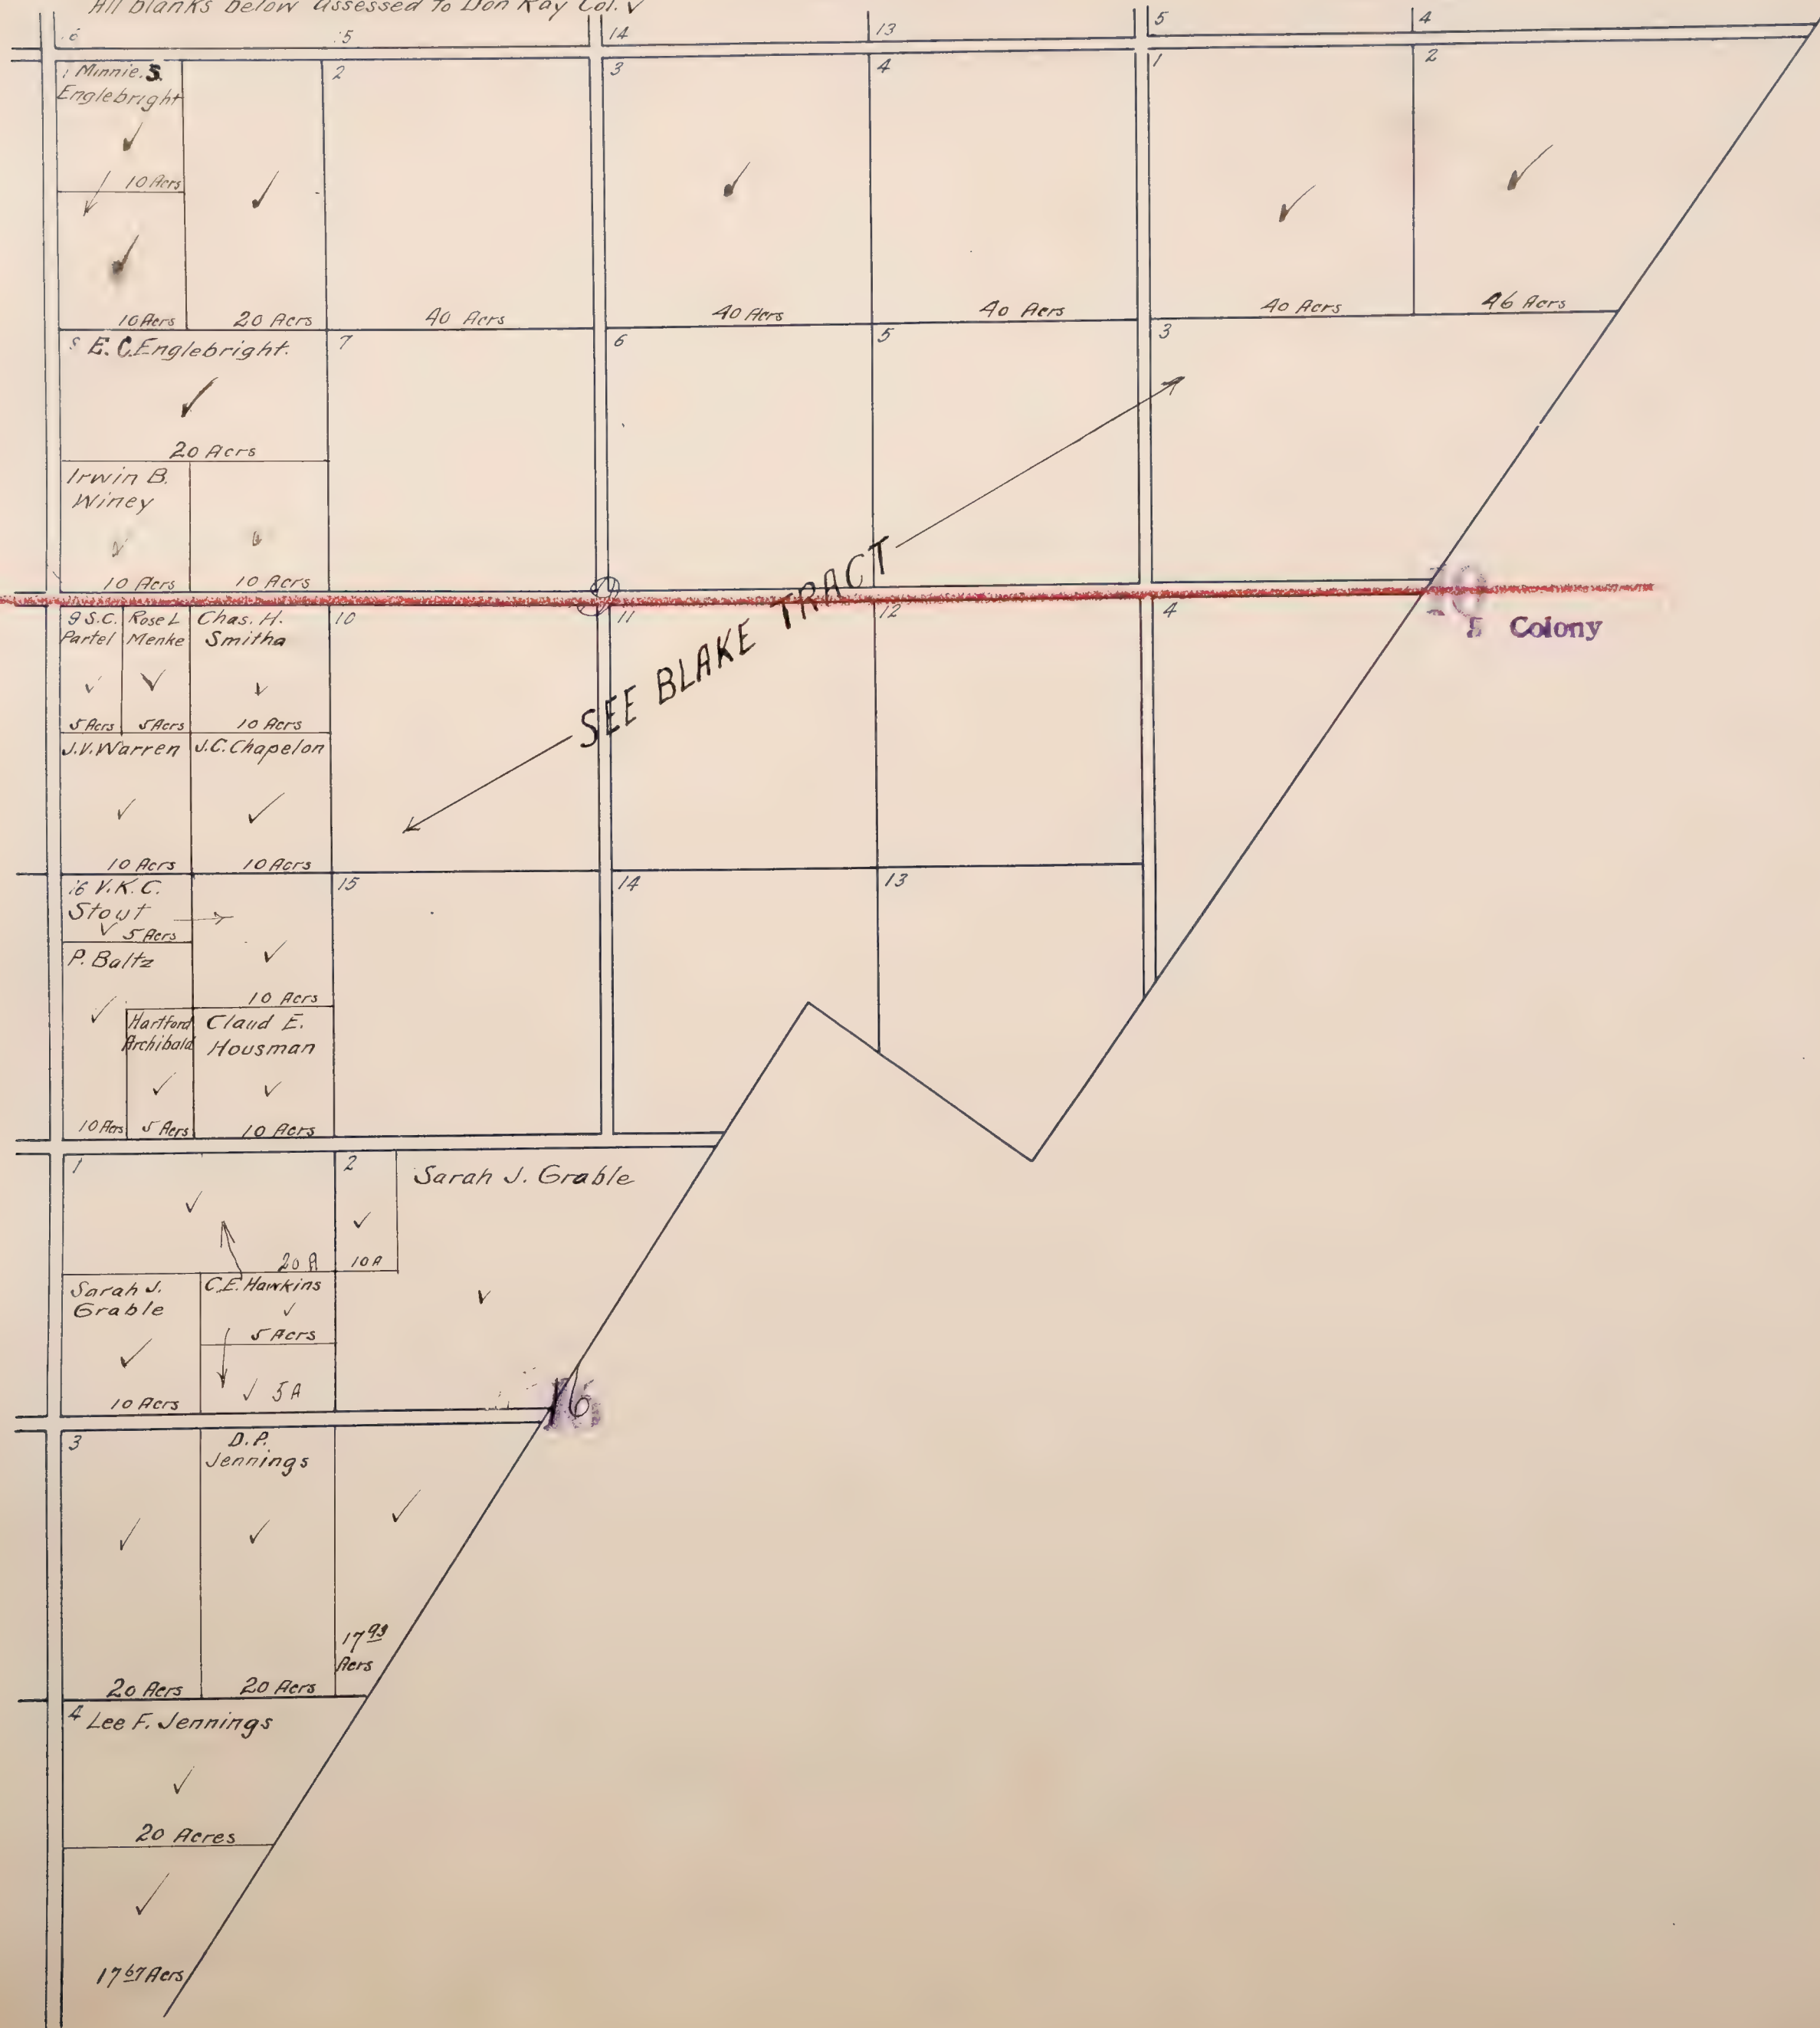

Mapped

DON RAY COLONY NO. 1

NEAR GALT
Scale: 1 inch = 150 feet.

Dillard
Lee S.D.

All blanks below assessed to Don Ray Col. V



Mapped

DON RAY COLONY NO. 1

NEAR GALT

All blanks below assessed to Don Ray Co. scale: 1 inch = 150 feet.

9 16 ✓ 30 Aers		10 15 ← Galt Vineyard & Wine Co → 90 Acres See 17		11 14 Wm D. Eshenbaugh ✓ 20 Aers Edw. L. Bell ✓ 20 Aers		12 13 Colony S.D.	
1 ✓ 30 Aers		2 ↓ J. W. Wray 180 Acres		3 ↓ Lyle Owen ✓ 10 Aers Lerame E & Chas W. Snapp. ✓ 20 Aers		4 Anna A. Foster ✓ 20 Aers Ed. C. Voss ✓ 40 Acres	
8 ✓ 30 Aers		7 ↓		5 ✓ Jos. E. Bell ✓ 10 Aers Antone Enos ✓ 15 Aers		6 Harry Smith ✓ 10 Aers Louis P. Brandel ✓ 20 Aers Erick Lundberg ✓ 20 Aers W. J. Murphy ✓ 10 Aers A. R. Stephens ✓ 10 Aers	
9 Sadie B. Manvell ✓ 10 Aers Nels. Olsen 30 Aers ✓		10 H. T. Wood ✓ 40 Acres		11 W. S. Taylor ✓ 16 Aers E. W. Clark ✓ 23 1/2 Aers		12 J. E. Furneaux ✓ 5 Aers J. D. Bernard ✓ 5 Aers Harold Bird ✓ 5 Aers Ivan Rosser ✓ 5 Aers	
Mr & Mrs J. N. Ripple ✓ 10 Aers		15 Henry B. Haugh ✓ 20 Aers		14 ✓ 20 Aers		13 P. A. Soderberg ✓ 20 Aers	
T. A. Waldron ✓ 8 Aers		Lorenz Paudulich ✓ 12 Aers		Arthur Newton ✓ 20 Aers		16 E. L. & W. D. Bell ✓ 20 Aers	
1 ✓ 15 Aers Sanford N. Dutcher ✓ 25 Aers		2 ✓ 15 Aers Fred O'Brien ✓ 20 Aers		3 ✓ 20 Aers Jacob Stern ✓ 20 Aers		4 ✓ 20 Aers C. F. Shepherd ✓ 20 Aers	
8 E. J. Halford ✓ 20 Aers		James Cronin ✓ 10 Aers		Geo & Sam Spacie ✓ 20 Aers		5 Jas. Tyren ✓ 20 Aers	
C. E. Stingley ✓ 20 Aers		10 Aers		H. C. Frakes ✓ 10 Aers		Thos. Nuttall ✓ 10 Aers	
✓ 20 Aers		✓ 10 Aers		E. Denton ✓ 10 Aers		J. F. Zink ✓ 20 Aers	
✓ 20 Aers		✓ 20 Aers		✓ 20 Aers		W. H. Jones & Rasmus Johannesson ✓ 20 Aers	
✓ 20 Aers		✓ 20 Aers		✓ 20 Aers		✓ 20 Aers	

(L. G. Baldwin
C. N. Adams &
H. T. Wood


28

DON RAY COLONY NO. 1

Note - Fill blanks below assessed to NEAR GALT
Don Ray Col. ✓ Scale: 1 inch = 150 feet.

Davis
Colony
Dillard S.D.

269

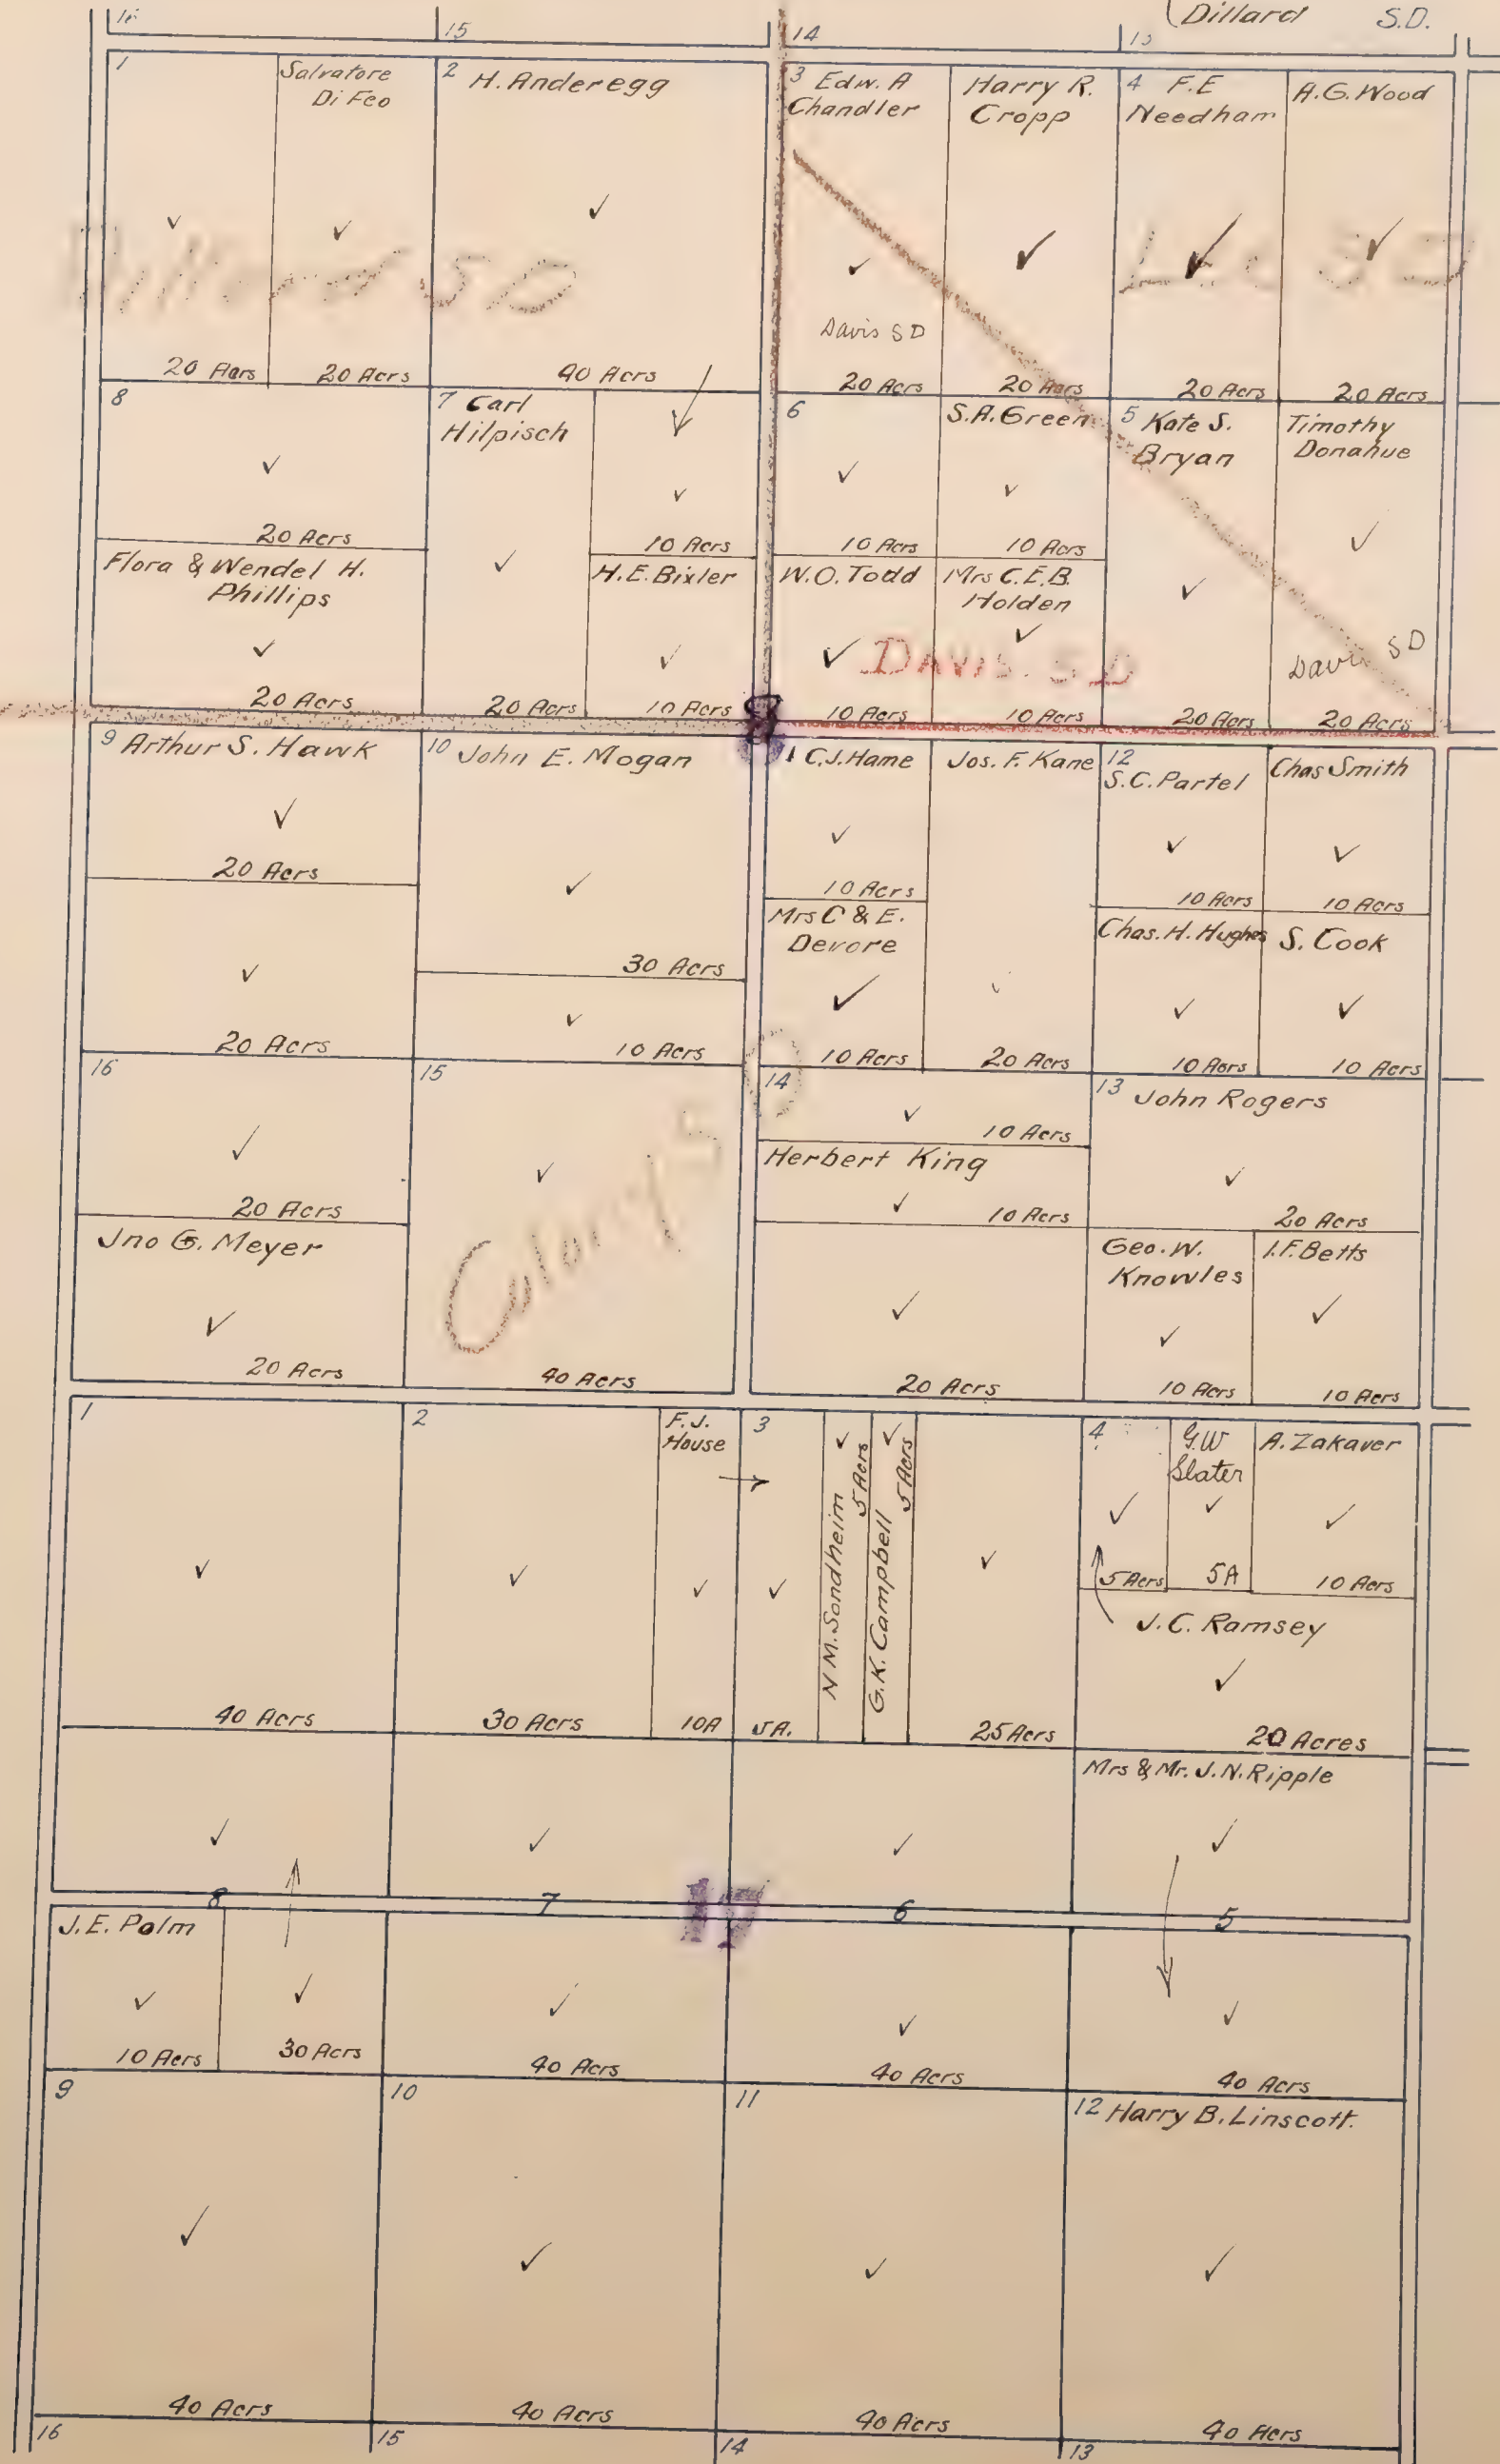


DYER TRACT

located in
S.W. 1/4 Sec. 30 T.8 N. R.5 E.
Scale: 1 in = 100 feet.

Pacific S.D.

All blanks below assessed to Phillip S. Driver.

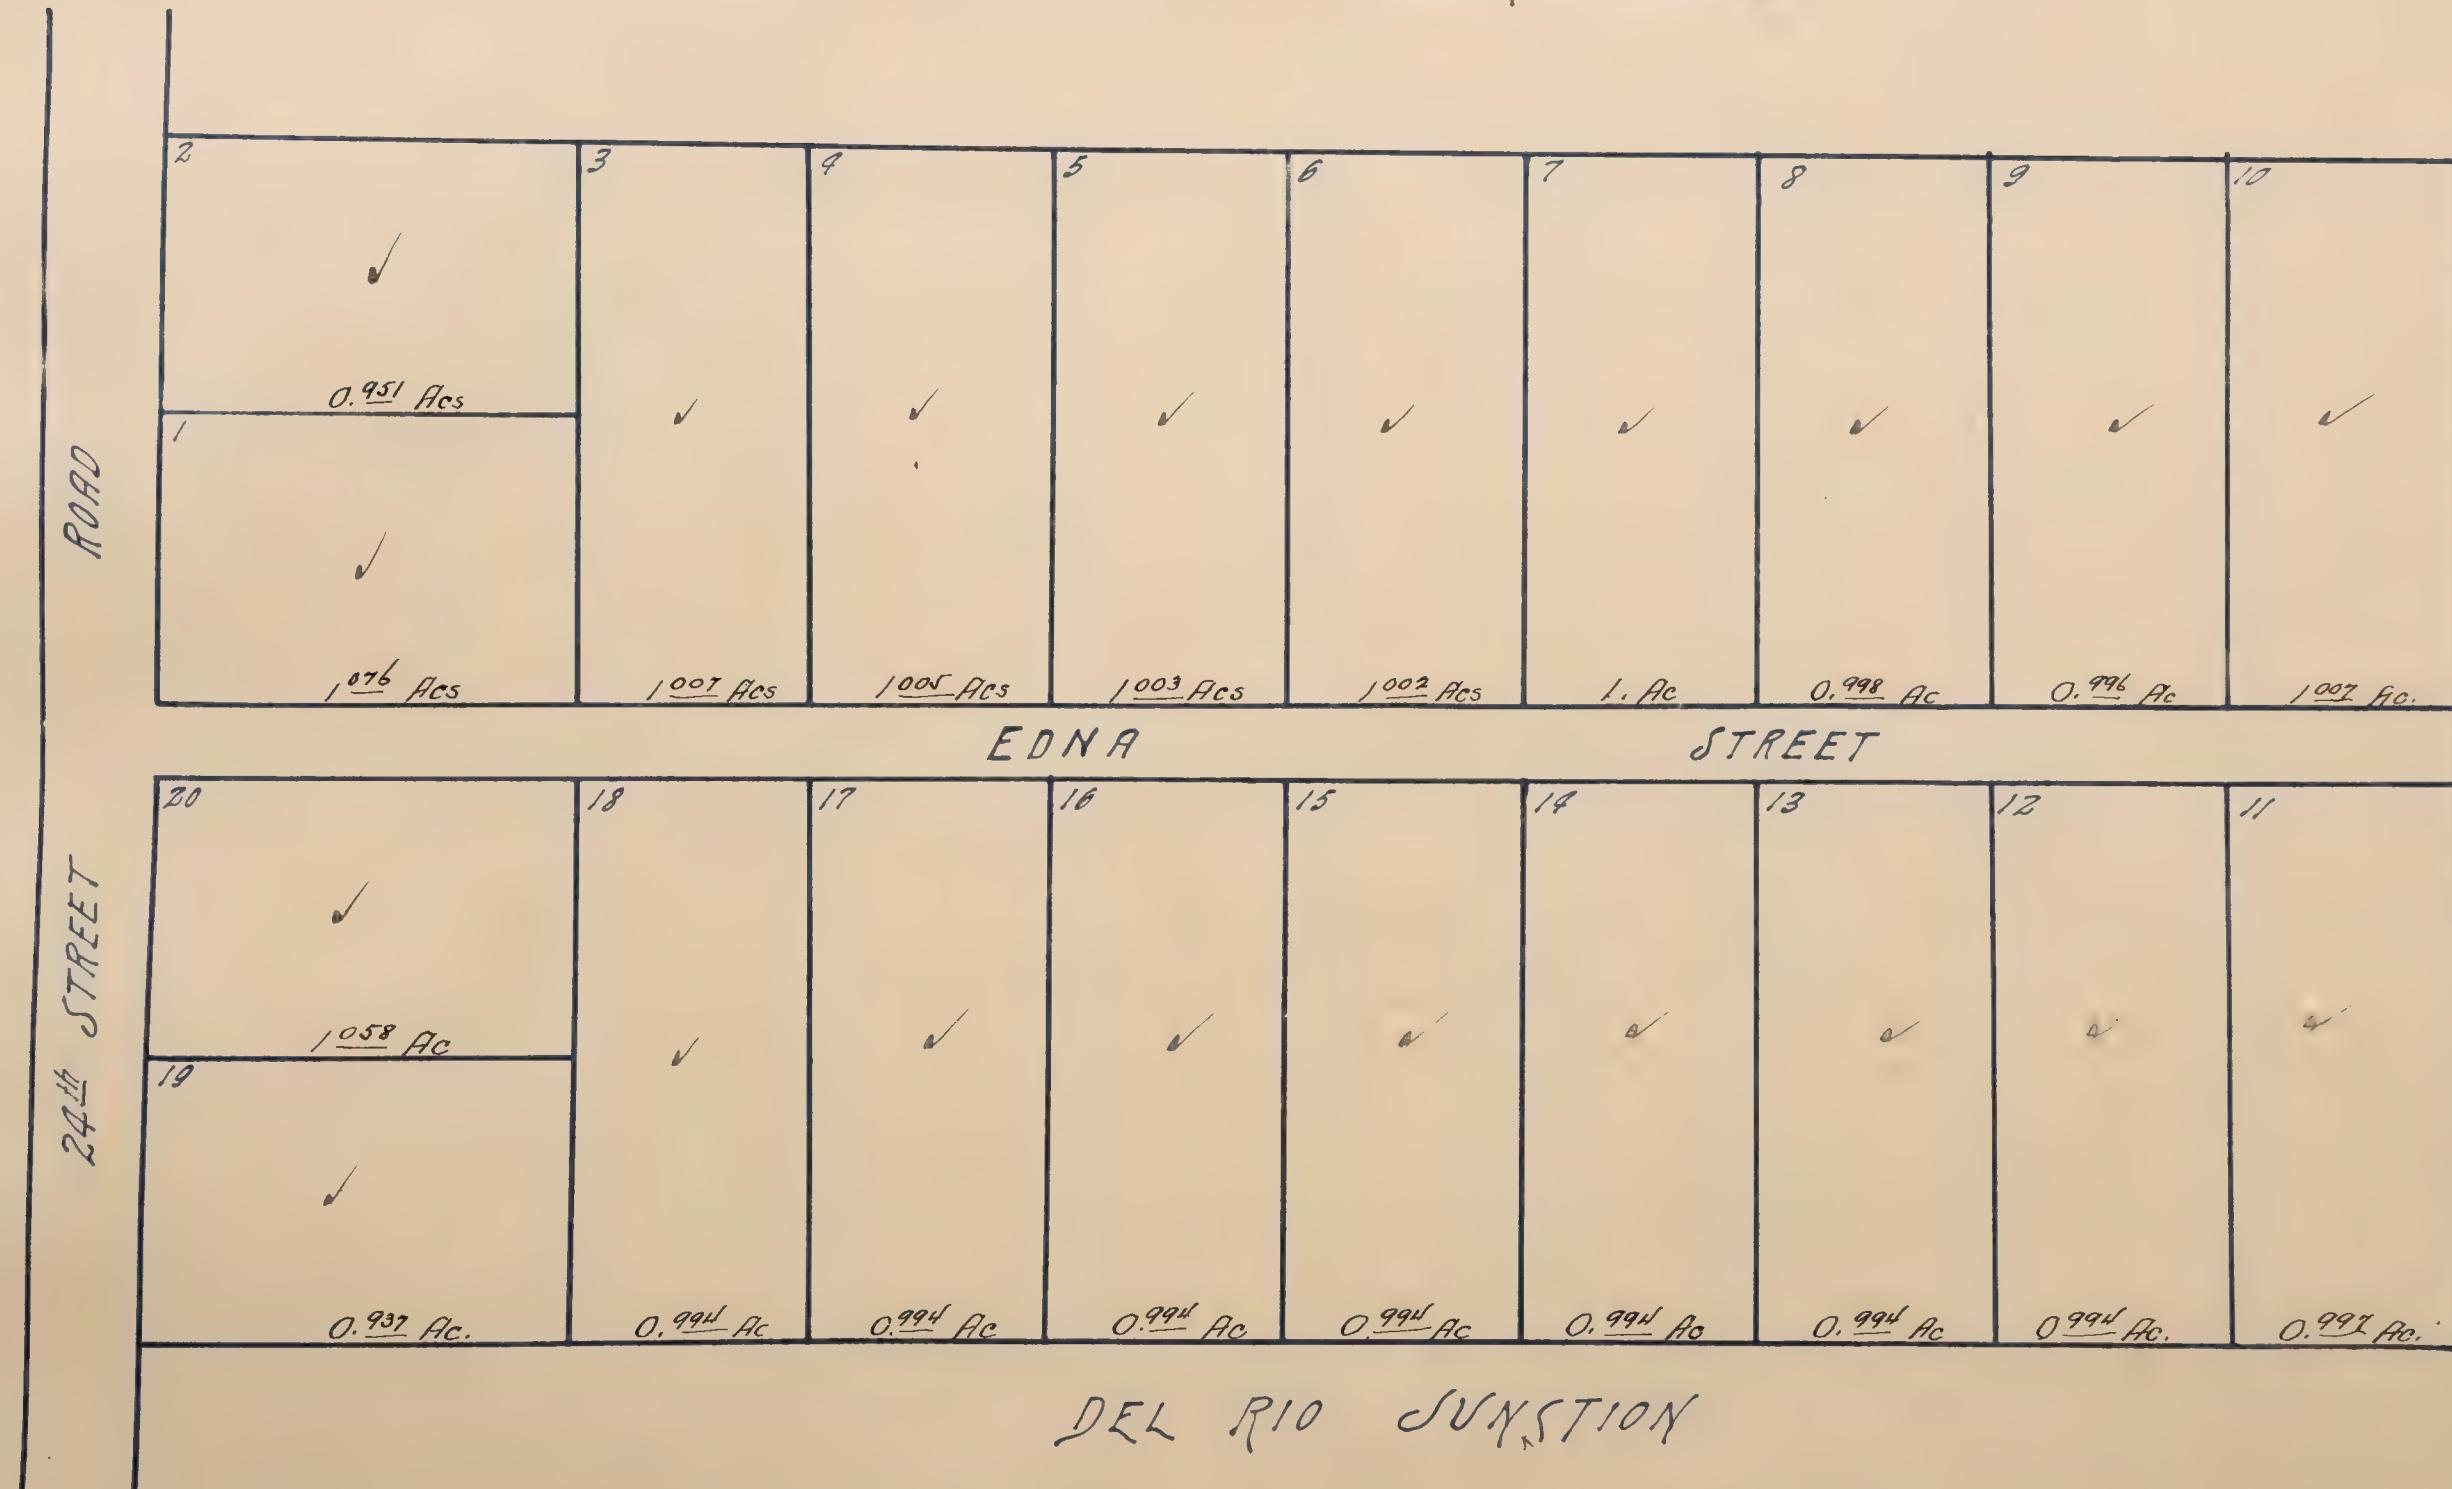

EAST DEL PASO HEIGHTS

Located in
All blanks below assessed to East Del Paso Heights Sec. 17 Rancho Del Paso.
Scale: 1" = 100ft.

North Sacto S.D.

NORTH								AVE.	
1	✓	24	✓	1	✓	24	✓	1	✓
2	✓	23	✓	2	✓	23	✓	2	✓
3	✓	22	✓	3	✓	22	✓	3	✓
4	✓	21	✓	4	✓	21	✓	4	✓
5	✓	20	✓	5	✓	20	✓	5	✓
6	✓	19	✓	6	✓	19	✓	6	✓
7	✓	18	✓	7	✓	18	✓	7	✓
8	✓	17	✓	8	✓	17	✓	8	✓
9	✓	16	✓	9	✓	16	✓	9	✓
10	✓	15	✓	10	✓	15	✓	10	✓
11	✓	14	✓	11	✓	14	✓	11	✓
12	✓	13	✓	12	✓	13	✓	12	✓

MAGNOLIA						AVE.	
1	✓	26	✓	1	✓	26	✓
2	✓	25	✓	2	✓	25	✓
3	✓	24	✓	3	✓	24	✓
4	✓	23	✓	4	✓	23	✓
5	✓	22	✓	5	✓	22	✓
6	✓	21	✓	6	✓	21	✓
7	✓	20	✓	7	✓	20	✓
8	✓	19	✓	8	✓	19	✓
9	✓	18	✓	9	✓	18	✓
10	✓	17	✓	10	✓	17	✓
11	✓	16	✓	11	✓	16	✓
12	✓	15	✓	12	✓	15	✓
13	✓	14	✓	13	✓	14	✓

DATE

492

Located in

Scale: 1" = 100ft.

North Sacto S.D.

[illegible]

EAST DEL PASO HEIGHTS


Located in

Sec 17 Rancho Del Paso

Scale: 1" = 100 ft.

All blanks below assessed to East Del Paso Heights ✓


North Arrow

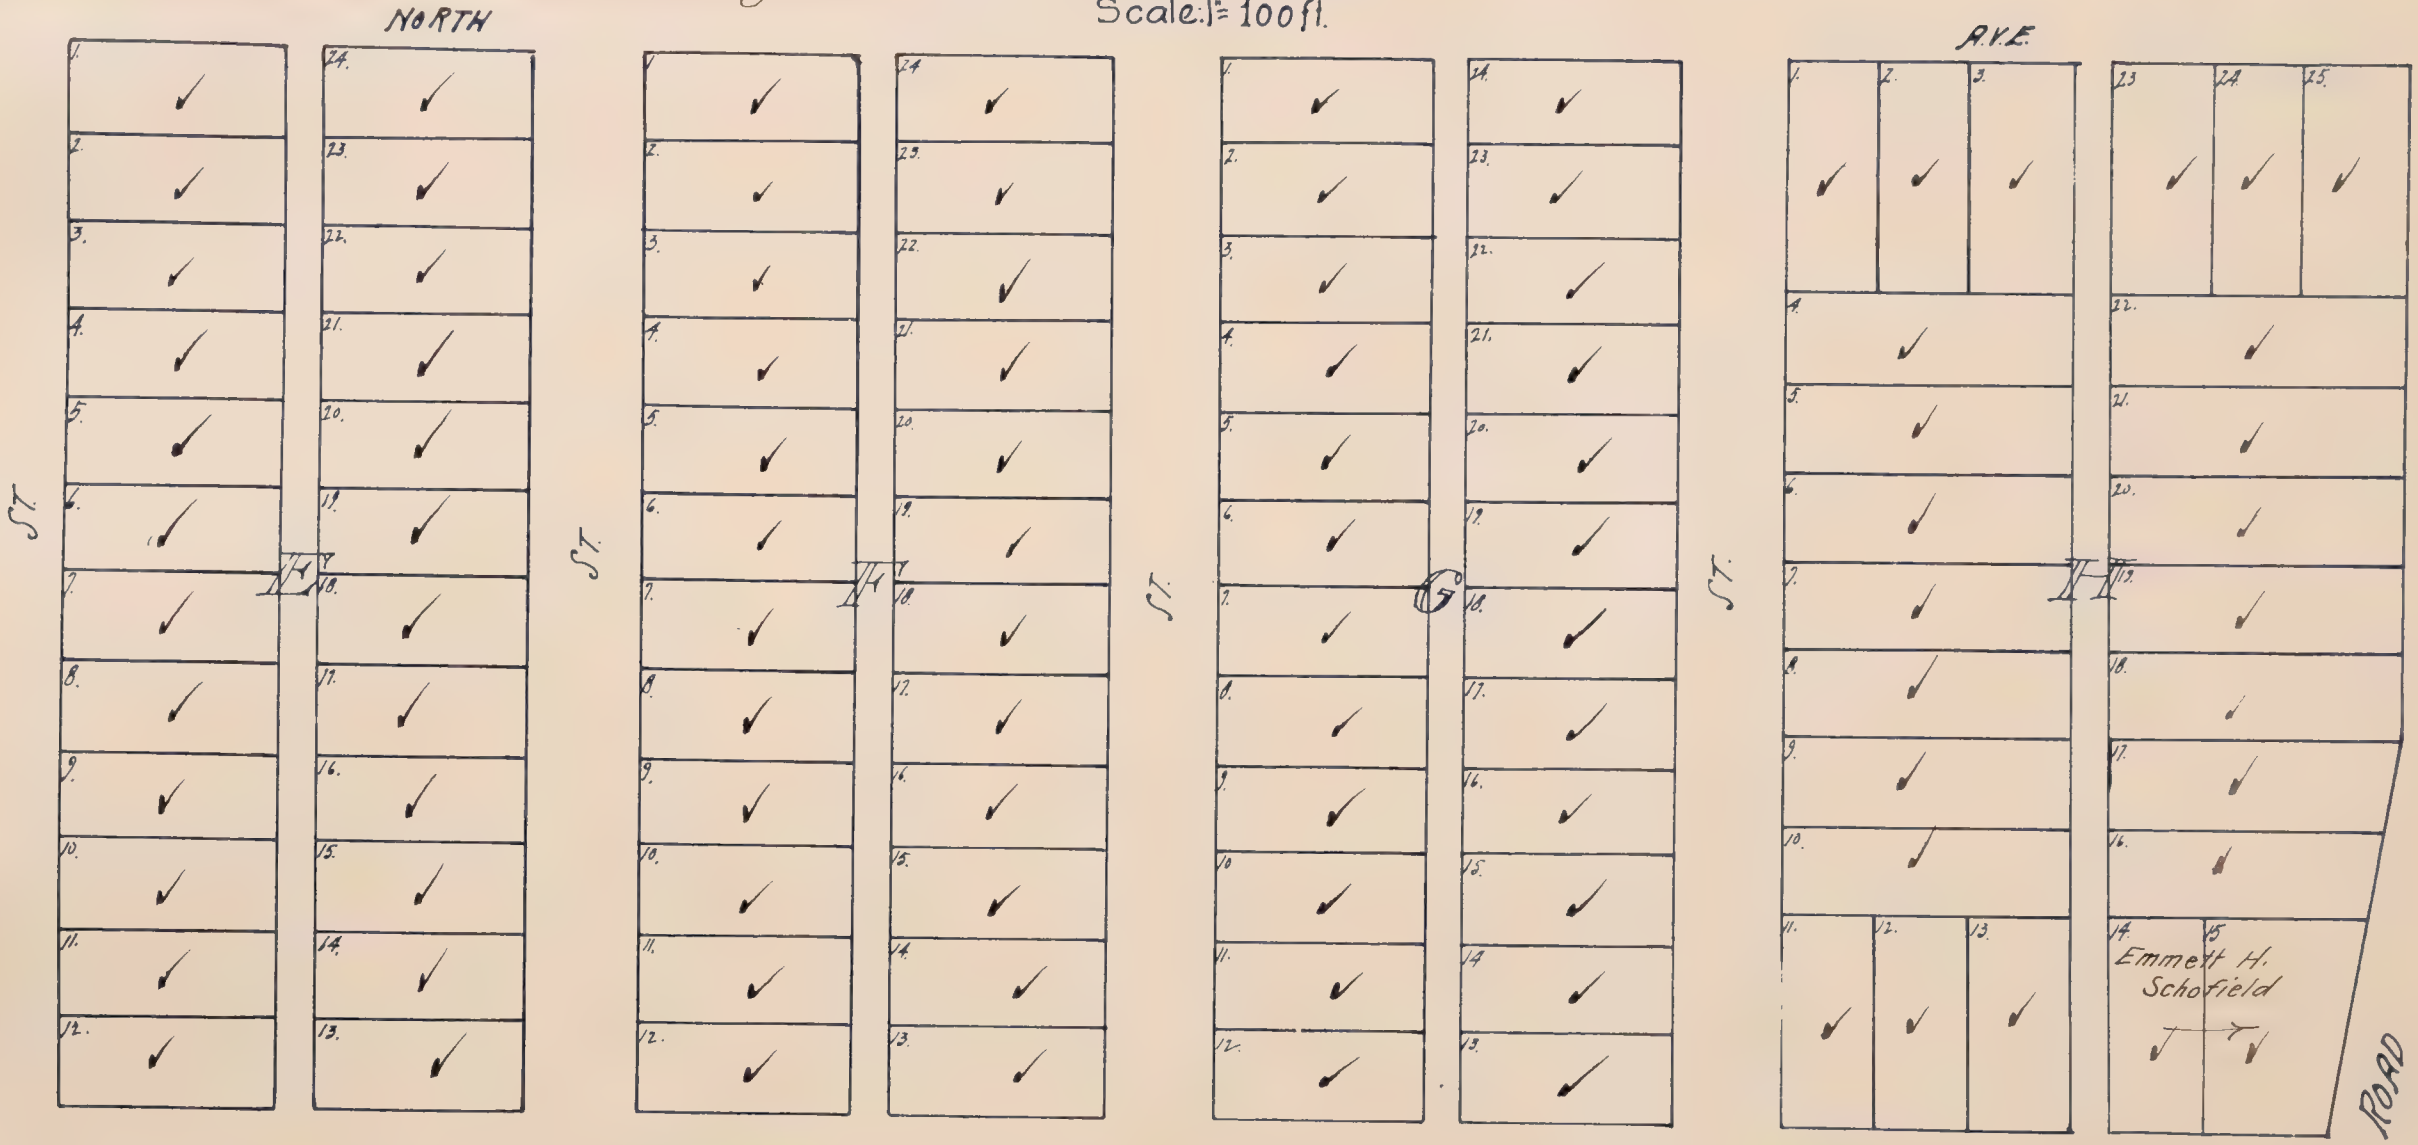

E. Del Paso Ad

475

All blanks below assessed to Song Hing ✓

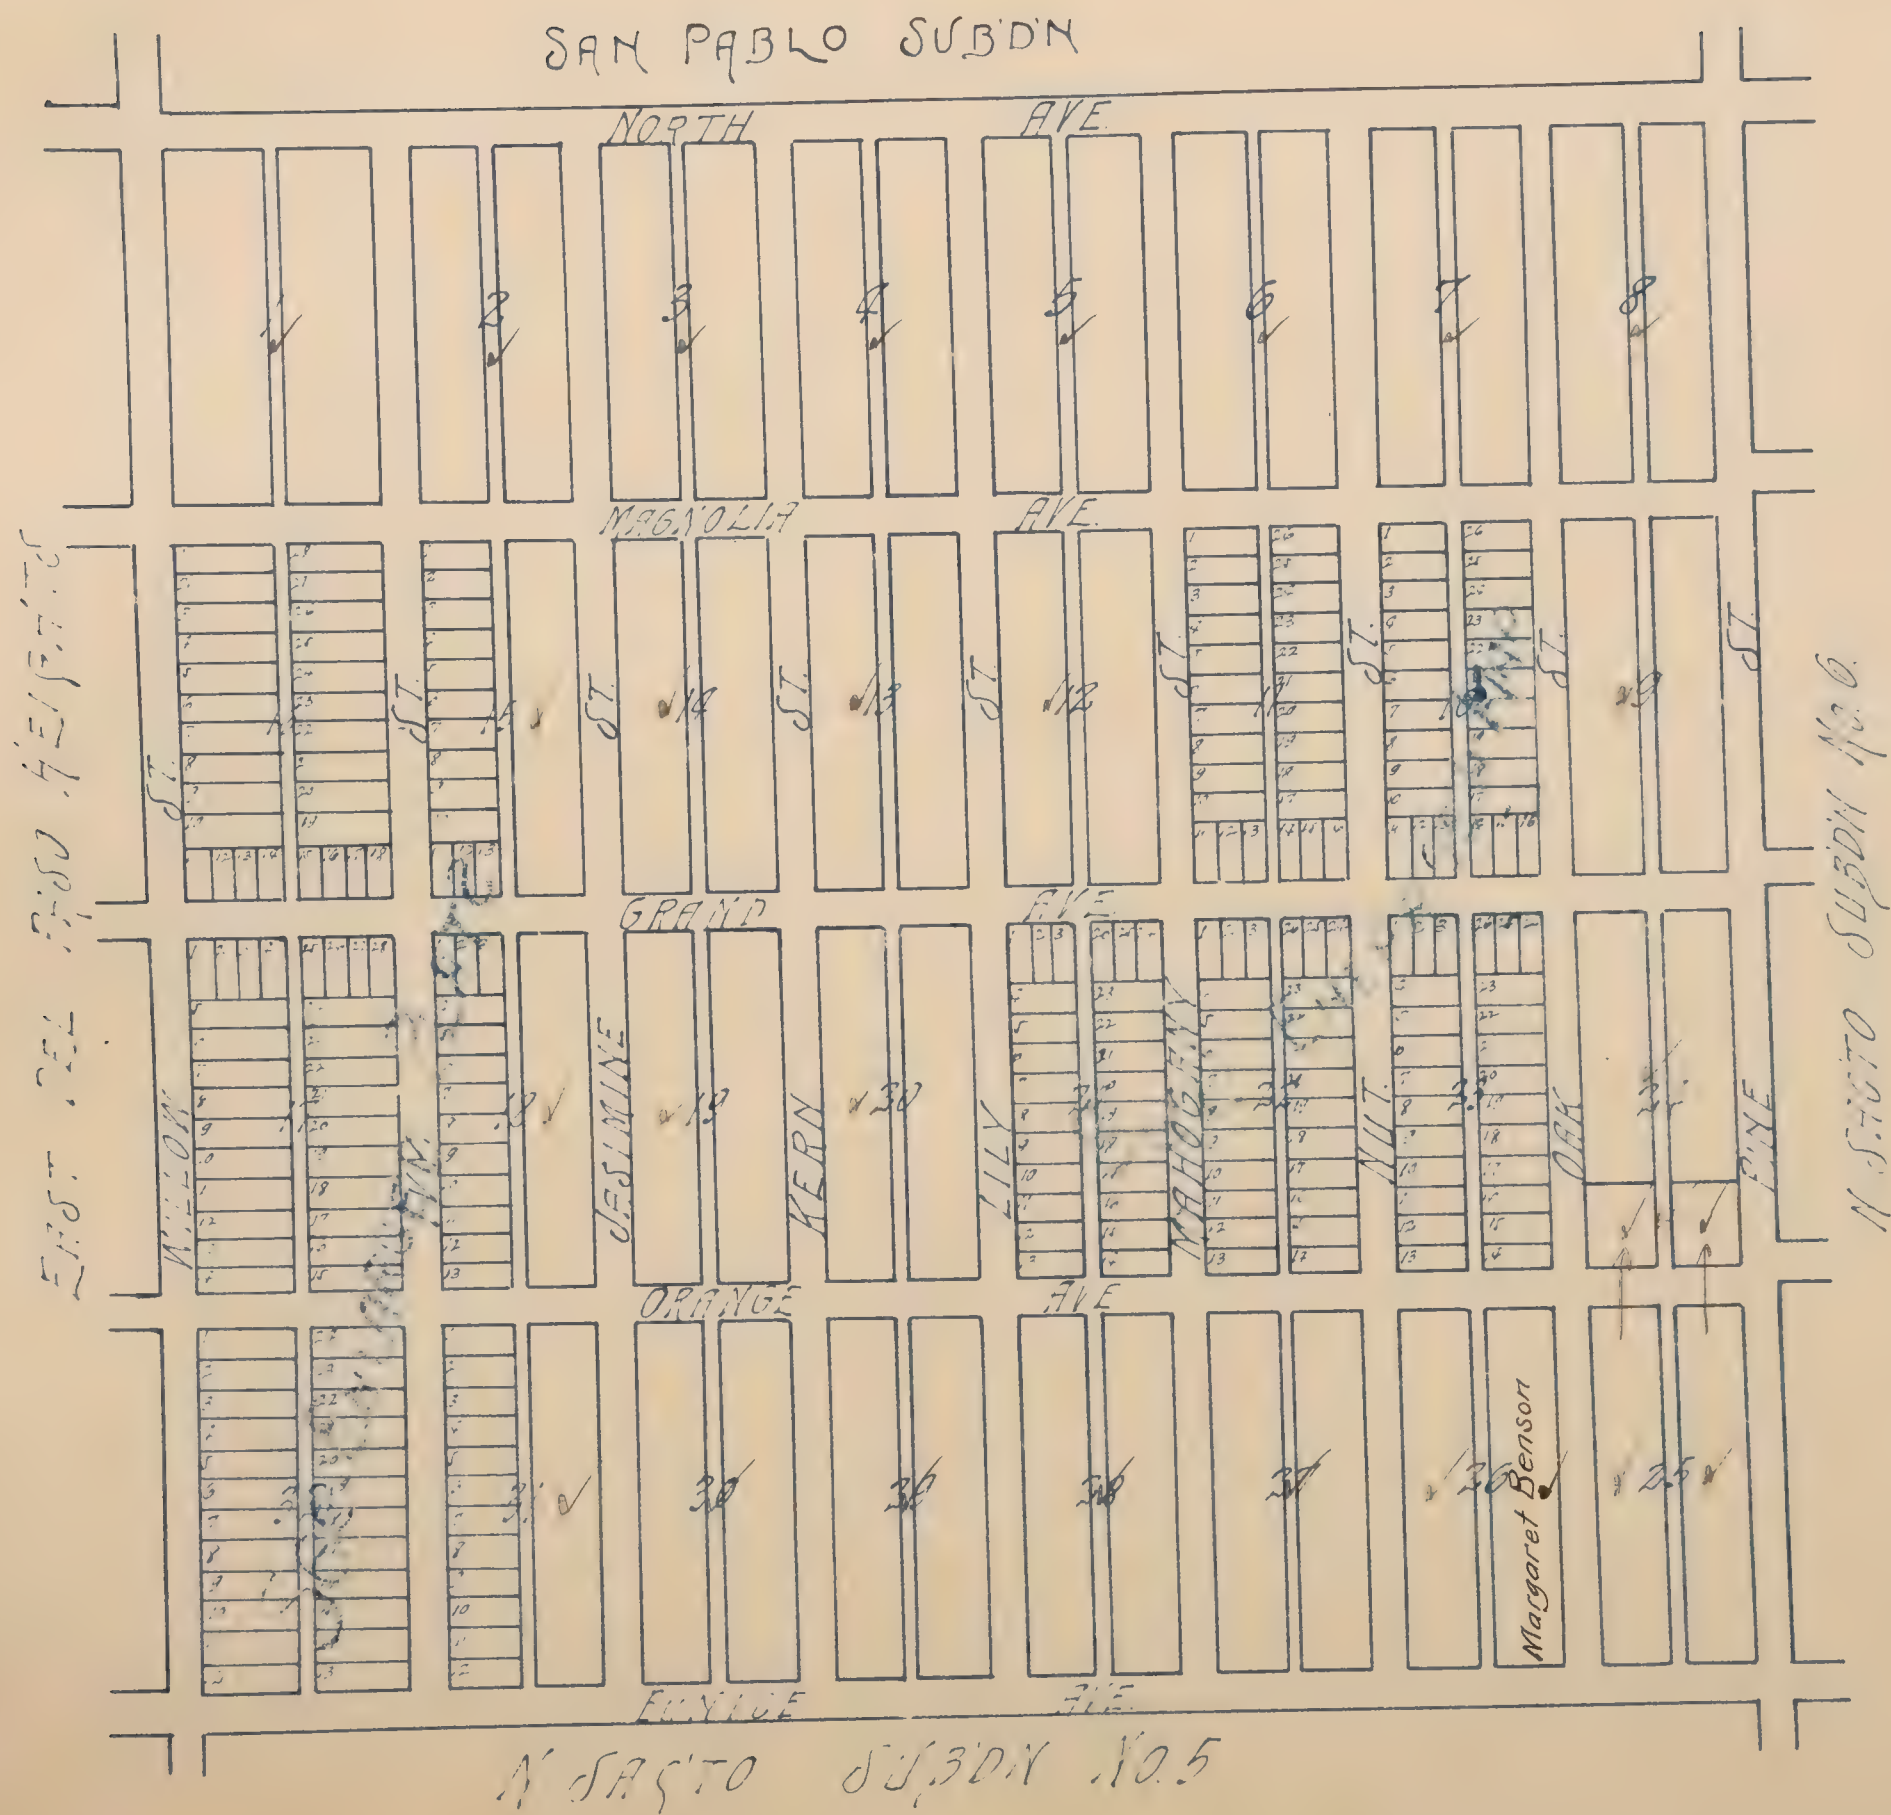

EAST DEL PASO HEIGHTS
ADDN NO 1

located in
N.E. 1/4 Sec 17 Rancho Del Paso
scale: 1" = 100 ft.

All blanks below assessed to Song Hing

1	J. M. L. L.	2	W. H. L. L.	3		4	
2		3		5		6	
3		4		7		8	
4		5		9		10	
244		245		489		490	

AVE

318

GRAND

AVE

1	2	3	H.W. Heryford	1	2	3	Jno. Johnson	1	2	3		1	2	3		1	2	3	
✓	✓	✓	↔	✓	✓	✓	↔	✓	✓	✓		✓	✓	✓		✓	✓	✓	
4	✓			4	✓			4	✓			4	✓			4	✓		
5	✓			5	✓			5	✓			5	✓			5	✓		
6	✓			6	✓			6	✓			6	✓			6	✓		
7	✓	2		7	✓	2		7	✓	2		7	✓	2		7	✓	2	
8	✓			8	✓			8	✓			8	✓			8	✓		
9	✓			9	✓			9	✓			9	✓			9	✓		
10	✓			10	✓			10	✓			10	✓			10	✓		
11	✓			11	✓			11	✓			11	✓			11	✓		
12	✓			12	✓			12	✓			12	✓			12	✓		
13	✓			13	✓			13	✓			13	✓			13	✓		
14	✓			14	✓			14	✓			14	✓			14	✓		
15	✓			15	✓			15	✓			15	✓			15	✓		
16	✓			16	✓			16	✓			16	✓			16	✓		
17	✓			17	✓			17	✓			17	✓			17	✓		
18	✓			18	✓			18	✓			18	✓			18	✓		
19	✓			19	✓			19	✓			19	✓			19	✓		
20	✓			20	✓			20	✓			20	✓			20	✓		
21	✓			21	✓			21	✓			21	✓			21	✓		
22	✓			22	✓			22	✓			22	✓			22	✓		
23	✓			23	✓			23	✓			23	✓			23	✓		
24	✓			24	✓			24	✓			24	✓			24	✓		
25	✓			25	✓			25	✓			25	✓			25	✓		
26	✓			26	✓			26	✓			26	✓			26	✓		
27	✓			27	✓			27	✓			27	✓			27	✓		
28	✓			28	✓			28	✓			28	✓			28	✓		
29	✓			29	✓			29	✓			29	✓			29	✓		
30	✓			30	✓			30	✓			30	✓			30	✓		
31	✓			31	✓			31	✓			31	✓			31	✓		
32	✓			32	✓			32	✓			32	✓			32	✓		
33	✓			33	✓			33	✓			33	✓			33	✓		
34	✓			34	✓			34	✓			34	✓			34	✓		
35	✓			35	✓			35	✓			35	✓			35	✓		
36	✓			36	✓			36	✓			36	✓			36	✓		

YUT

МАНОГАНУ

Mapped.

497

EAST DEL PASO HEIGHTS

ADDN No 1

located in

N.E. 1/4 Sec 17 Rancho Del Paso

Scale: 1" = 100 ft.

All blanks below assessed to Song Hing

1	✓	27	✓	1	✓
2	✓	27	✓	2	✓
3	✓	27	✓	3	✓
4	✓	27	✓	4	✓
5	✓	27	✓	5	✓
6	✓	27	✓	6	✓
7	✓	27	✓	7	✓
8	✓	27	✓	8	✓
9	✓	27	✓	9	✓
10	✓	27	✓	10	✓
11	✓	27	✓	11	✓
12	✓	27	✓	12	✓
13	✓	27	✓	13	✓
14	✓	27	✓	14	✓

GRAND

AVE

1	✓	25	✓	1	✓
2	✓	25	✓	2	✓
3	✓	25	✓	3	✓
4	✓	25	✓	4	✓
5	✓	25	✓	5	✓
6	✓	25	✓	6	✓
7	✓	25	✓	7	✓
8	✓	25	✓	8	✓
9	✓	25	✓	9	✓
10	✓	25	✓	10	✓
11	✓	25	✓	11	✓
12	✓	25	✓	12	✓
13	✓	25	✓	13	✓
14	✓	25	✓	14	✓

9	✓	20	✓	8	✓
10	✓	17	✓	9	✓
11	✓	18	✓	10	✓
12	✓	17	✓	11	✓
13	✓	16	✓	12	✓
14	✓	15	✓	13	✓


ST.

Mapped

PORTION OF
EAST NICHOLS PARK
LOCATED IN
N.W. $\frac{1}{4}$ of Sec. 20 T8N, R. 5E.
Sacramento County California
Scale 1" = 80'

All blanks below assessed to E. A. Theile, B. F. Driver and D. M. Stotts.

Fruit Ridge S. D.

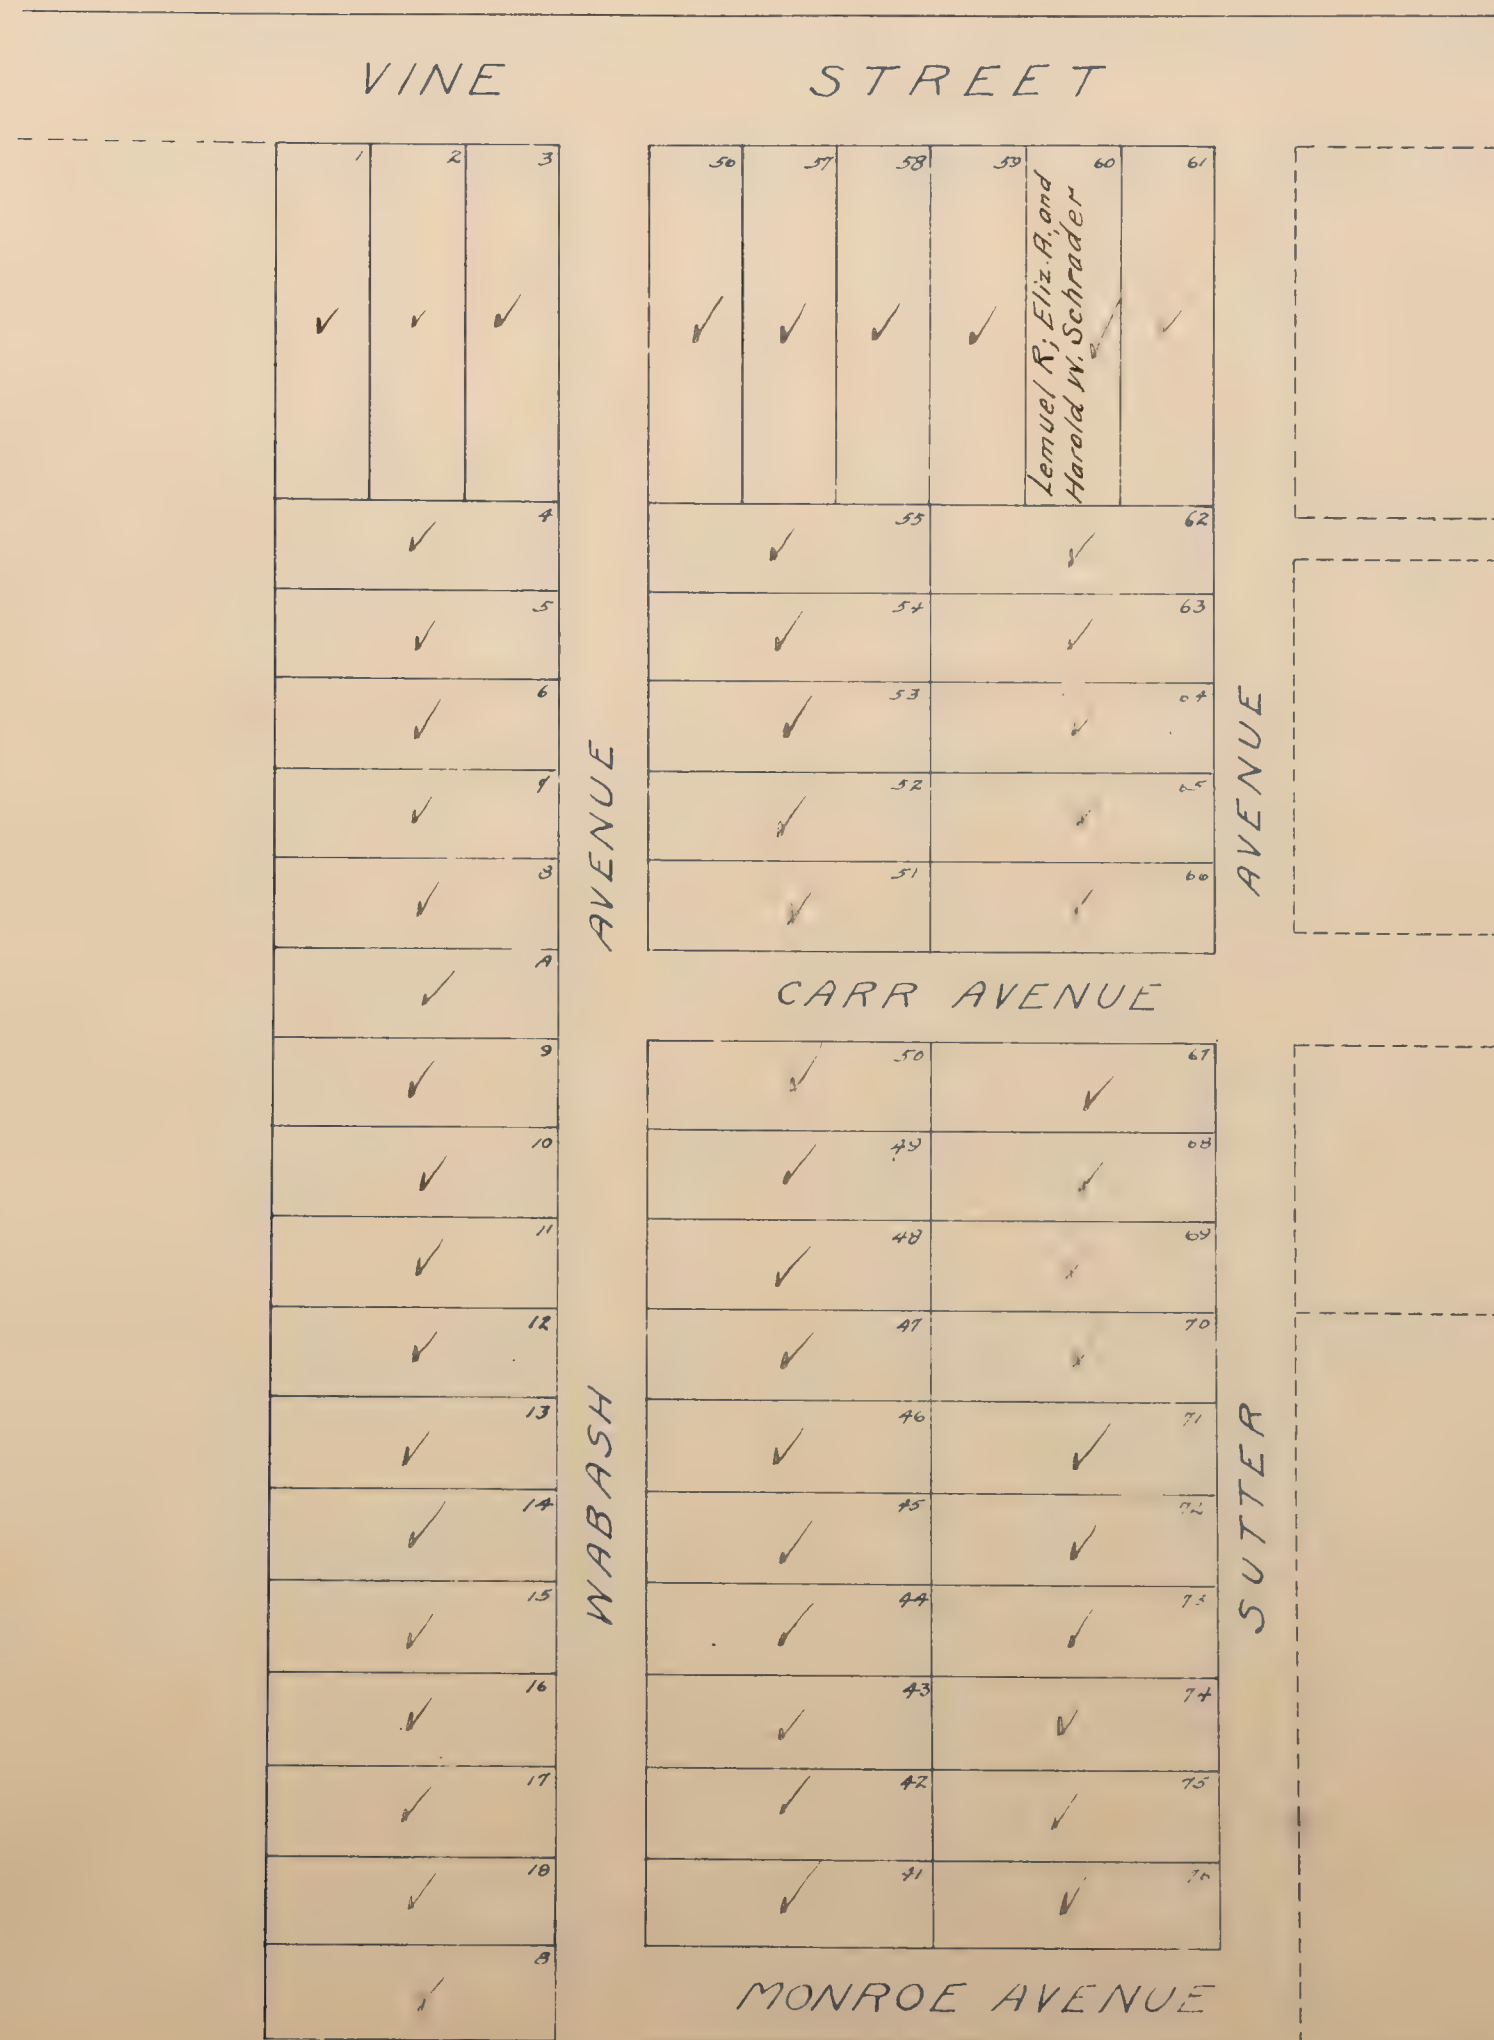

PORTION OF
EAST NICHOLS PARK
 LOCATED IN
 N.W. 1/4 of Sec. 20 T8N, R. 5E.
 Sacramento County California
 Scale 1" = 80'

All blanks below assessed to E.A. Theile; B.F. Driver and J.M. Stotts. ✓
Fruit Ridge S.D.

Checked in other sheet		MONROE AVENUE	
	19	40	77
✓	20	39	78
✓	21	38	79
✓	22	37	80
✓	23	36	81
✓	24	35	82
✓	25	34	83
✓	26	33	84
✓	27	32	85
✓	28	31	86
✓	29	30	87
JAMES AVENUE		SUTTER AVENUE	

EDGEMONT.


LOCATED IN

SECS 9, 10 & 15 T. 8 N. R. 5 E.

Scale 100 feet = 1 inch

All blanks below assessed to Valley Realty Co.

460

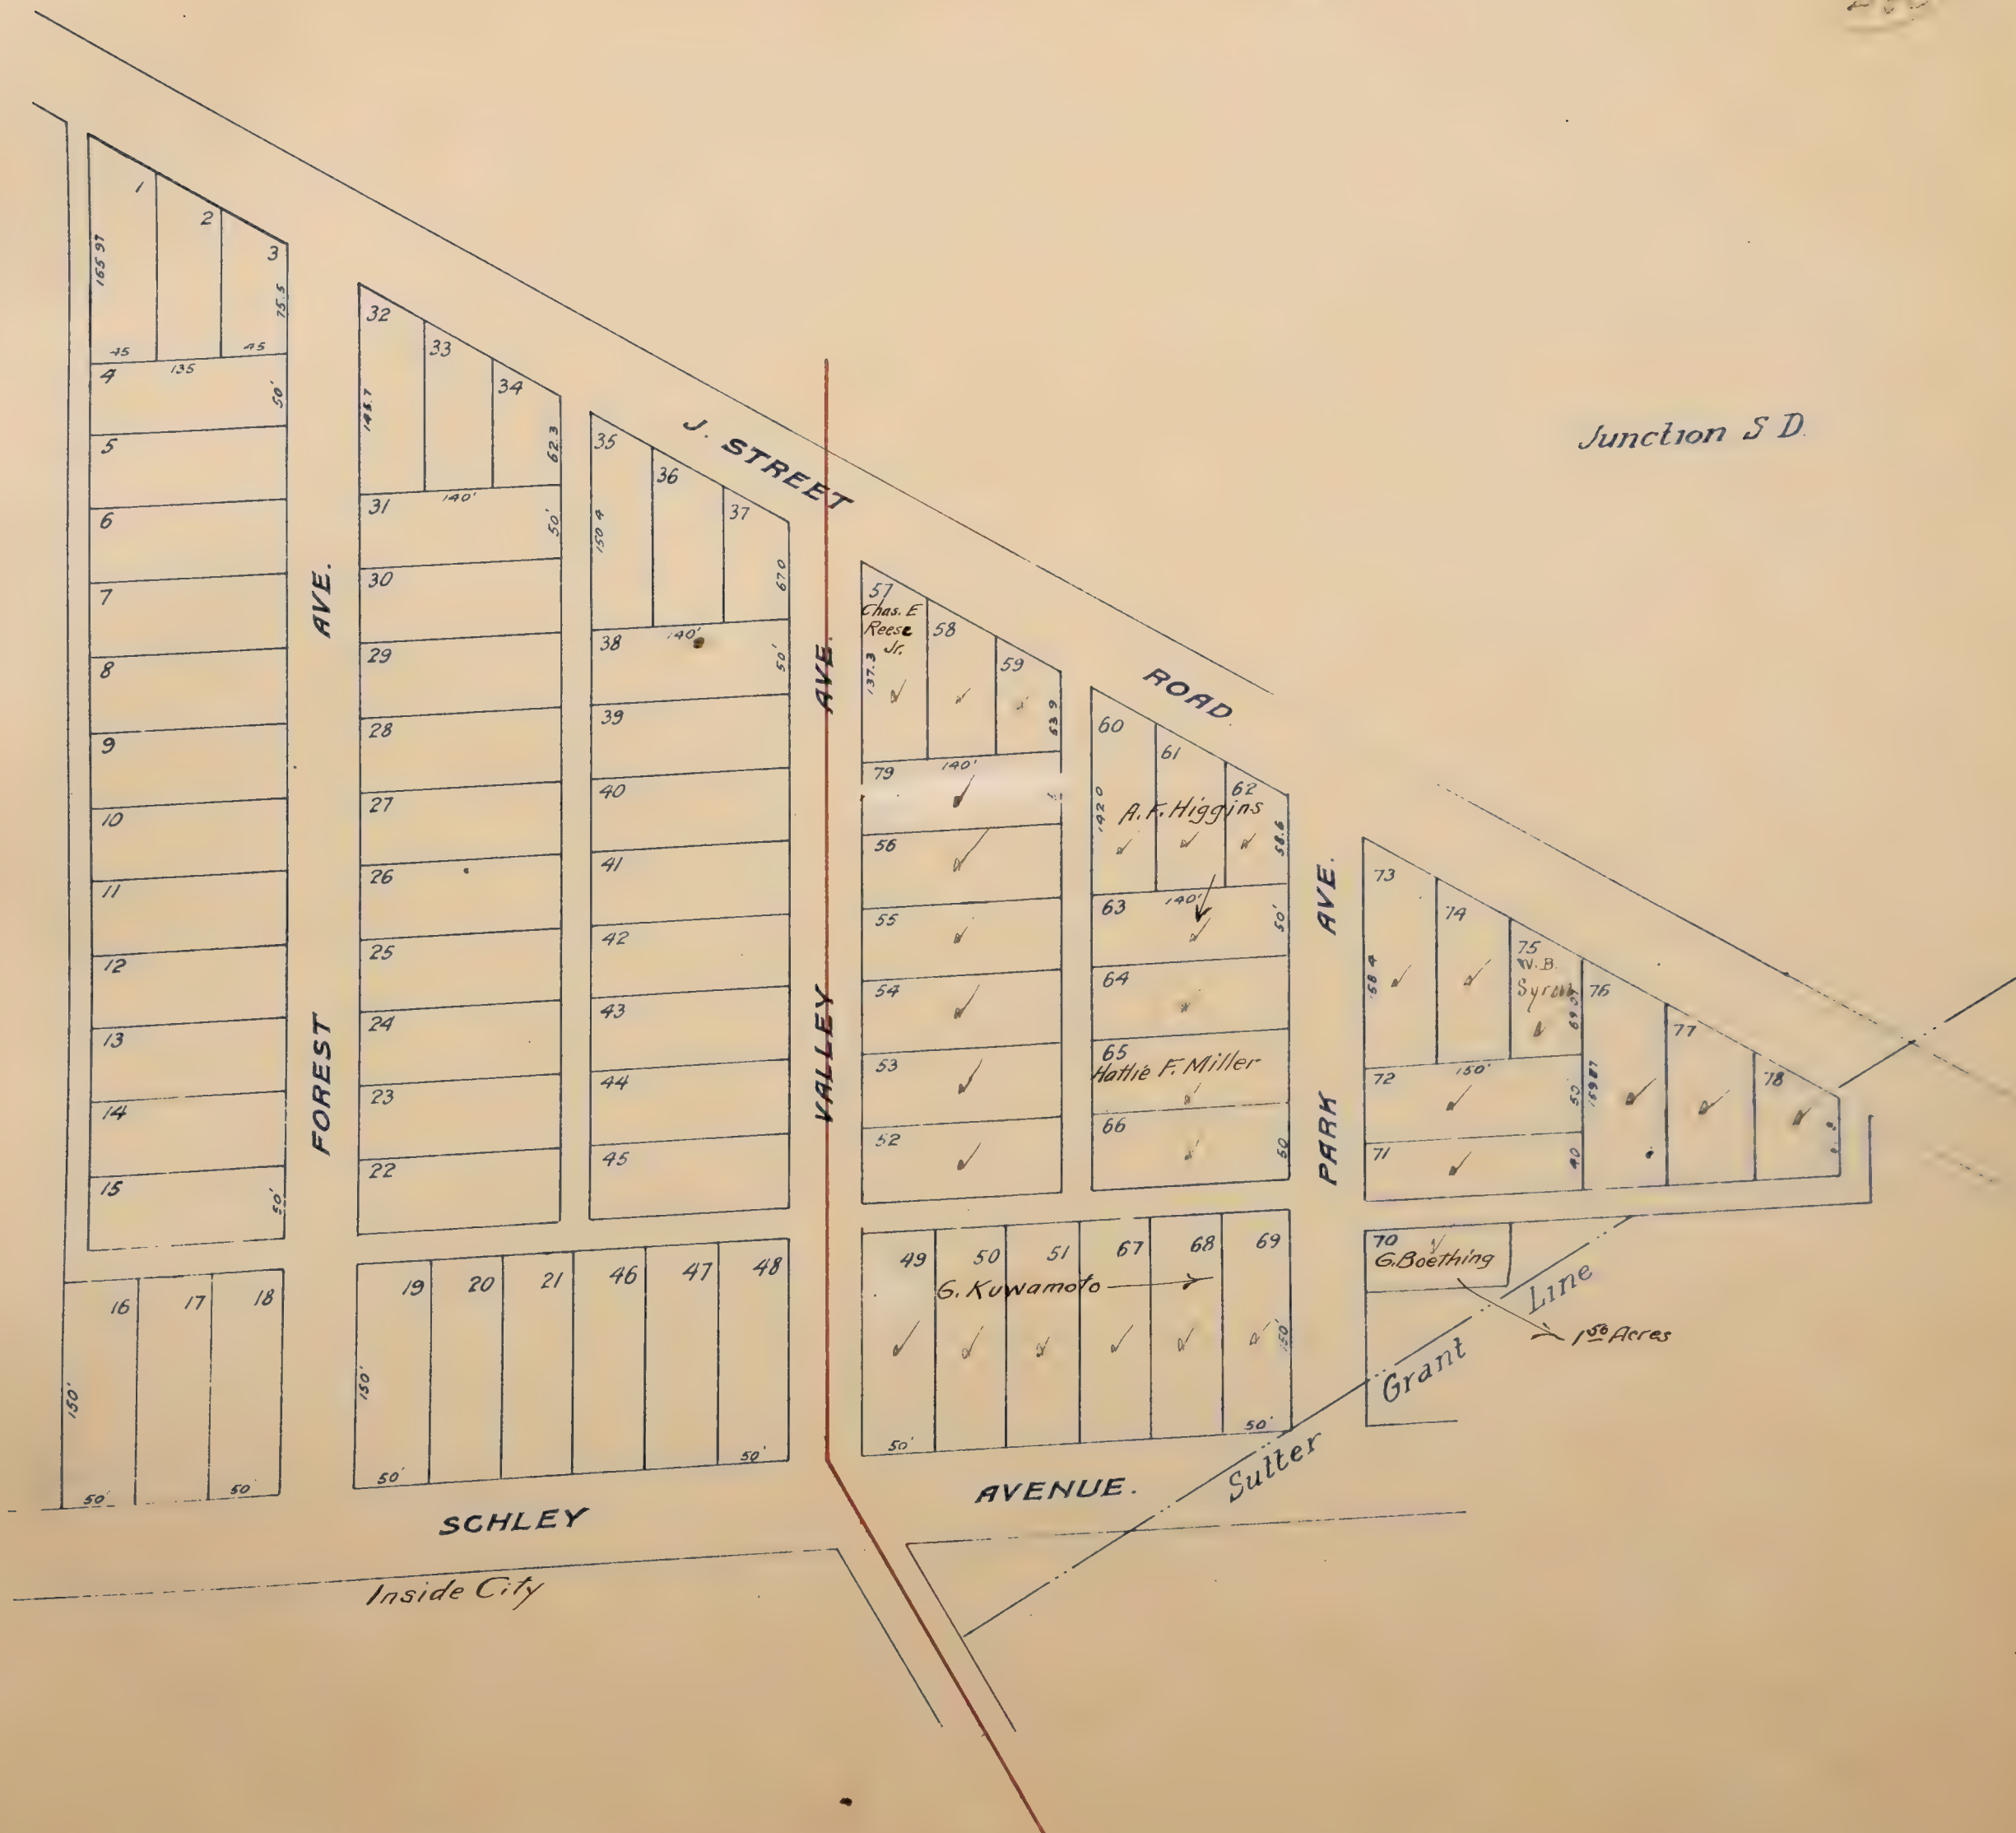

Mapped.

251


EHRENBREITSTEIN TRACT

LOCATED IN

N.W. 1/4 of Sec. 31 - T. 8, N. R. 6. E.

SCALE 1 in = 40 chs.

Enterprise S.D.

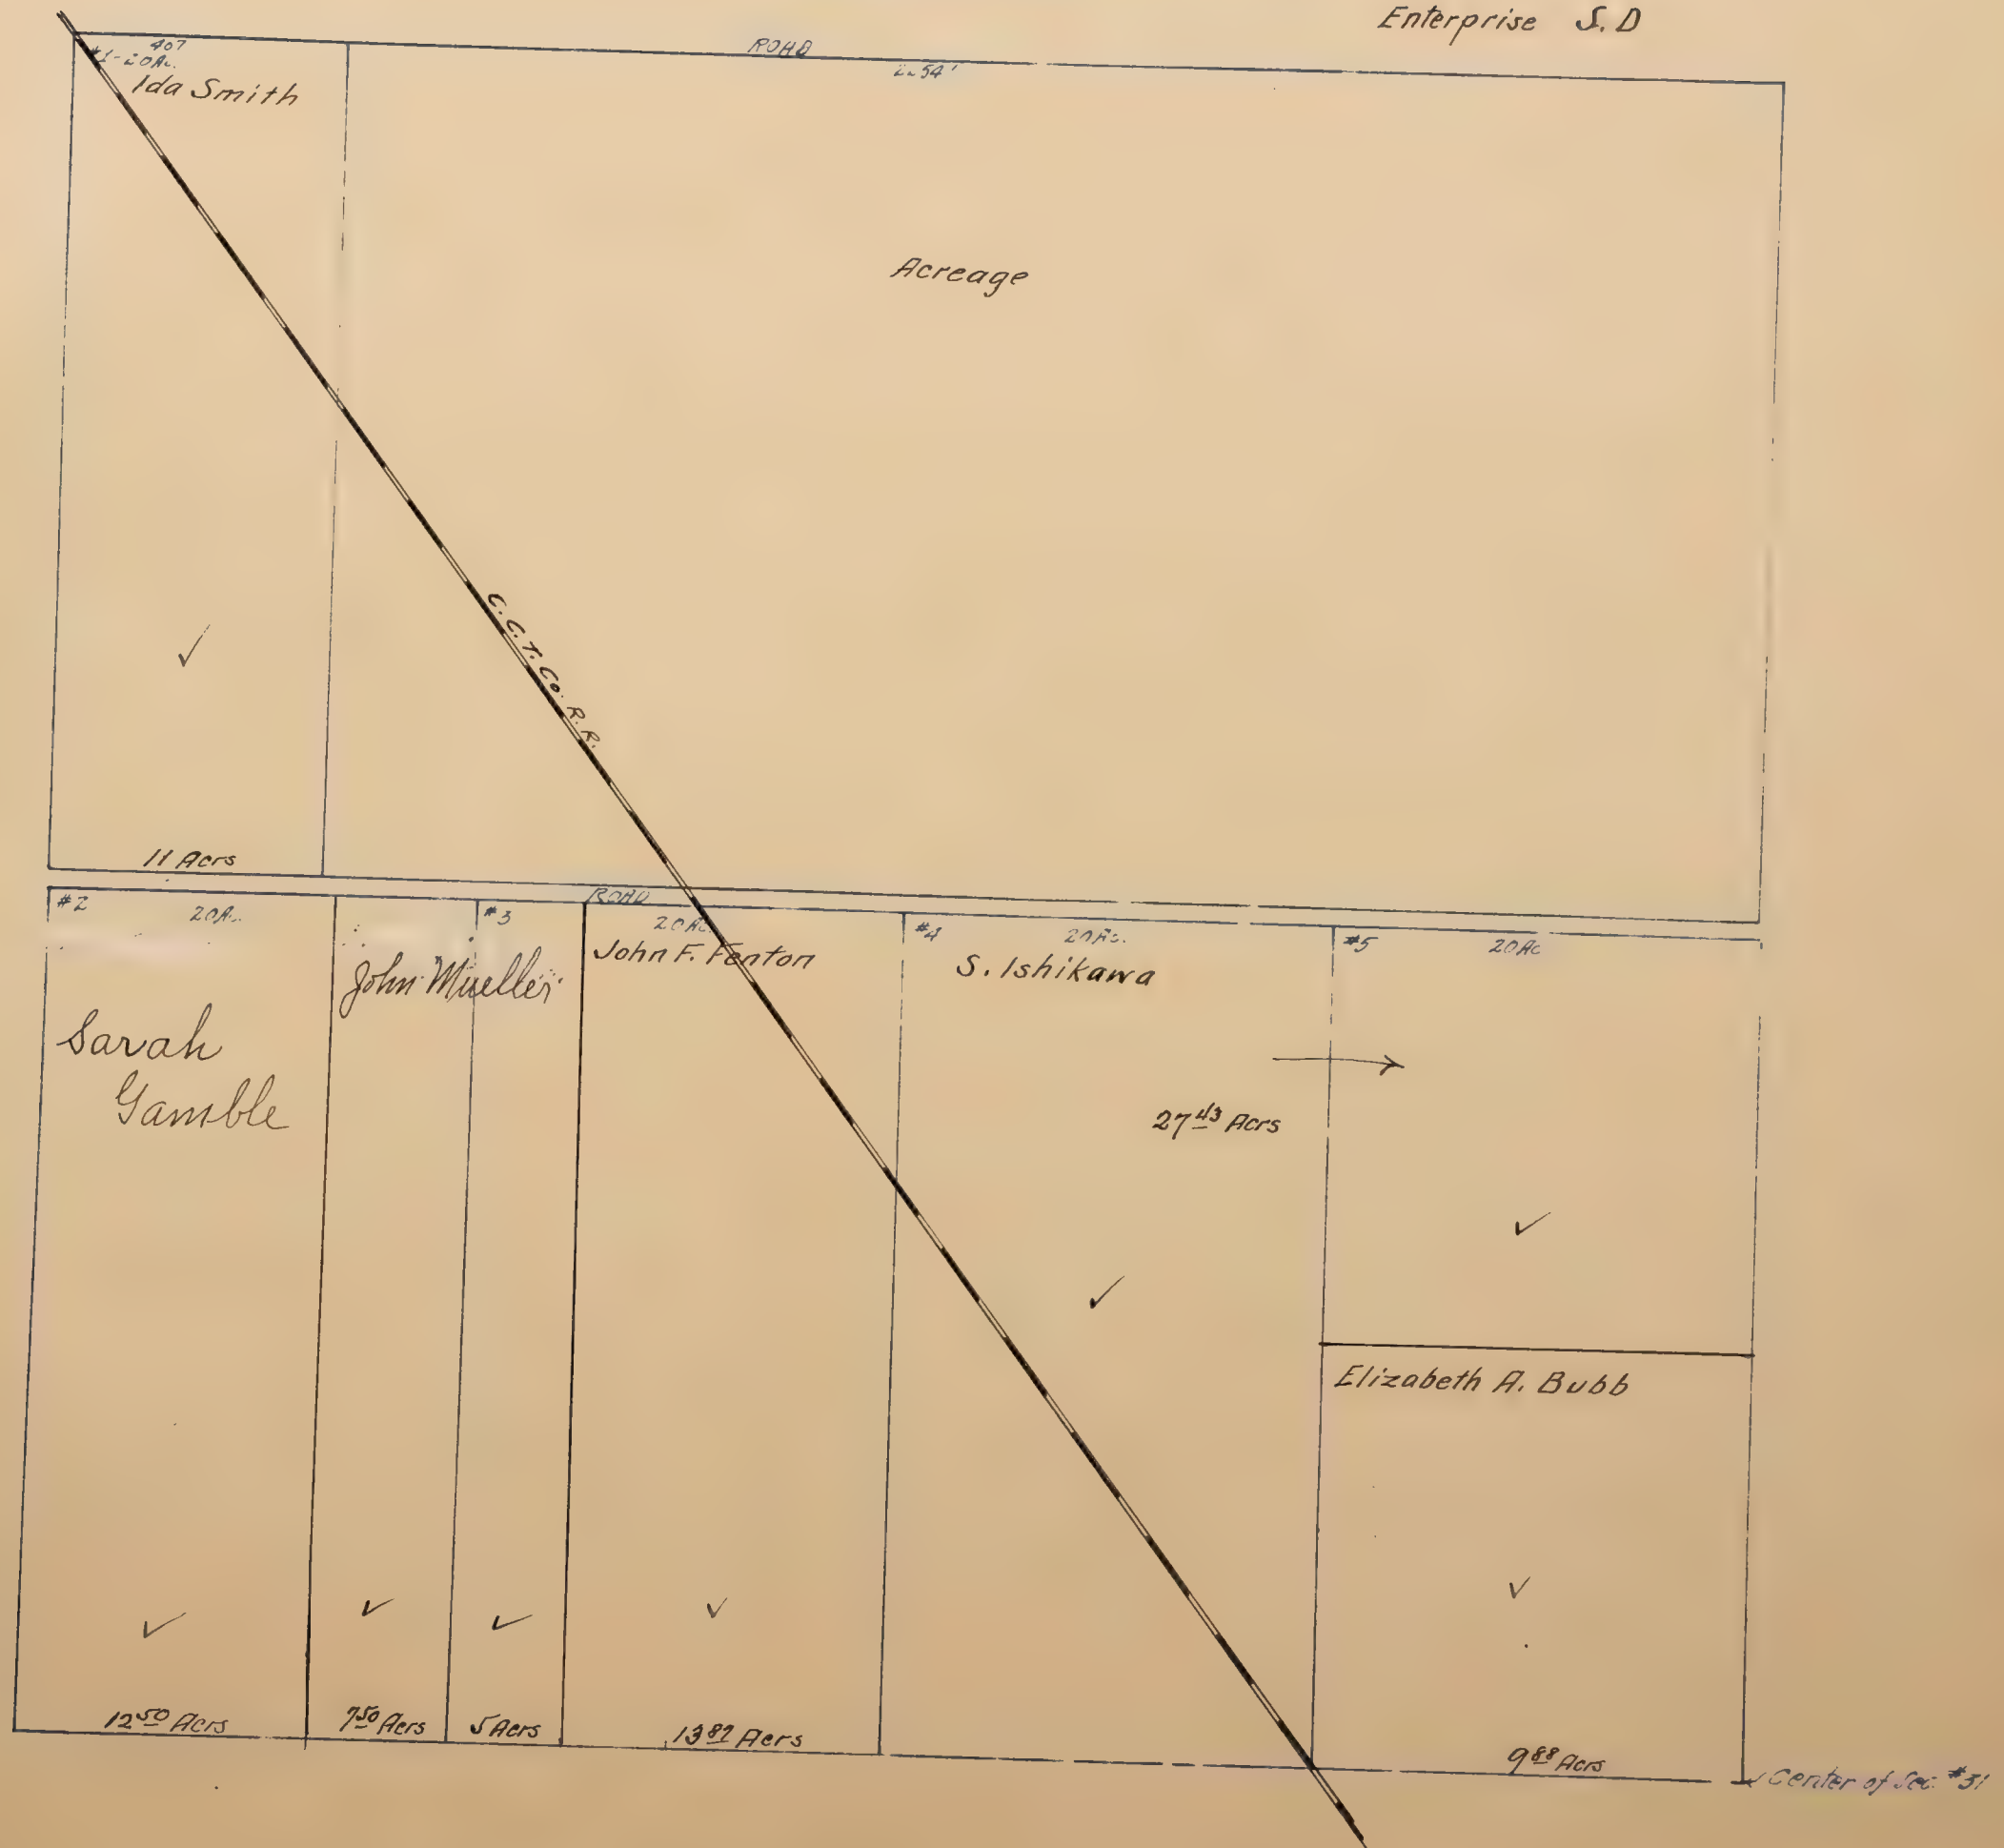

EHRHARDT ACRES

LOCATED IN
Sec. 8 T7N. R5E
Scale: 6 chains = 1 inch.

453

All blanks below assessed to F.W. Ehrhardt.

Prairie S.D.

6	7				
8	Massachu Kudo	47		46	
9	5 Aers	45			
10	5 Aers	44	10 Aers	42	
11	5 Aers	43	10 Aers		
12	5 Aers		10 Aers	10 Aers	
13	5 Aers	25	26 C. W. A. Cerruti.	41	
14	4979 Aers	24	27	40	
15	4979 Aers	23	28	39	
16	4979 Aers	22	29	38	
17	980 Aers	21	30	37	
		20	31	36	
		18	19	35	
			32	34	
			33		
	971 Aers	5 A.	5 A.	5 A.	5 A.

ELK GROVE

Scale 200 feet = 1 in

Victory S.D.



ELK GROVE. Scale 200 feet = 1 inch.

Victory S.D.

2.3 Acres. Robert & L. M. Batey	Est. Mrs. M. A. Davis	5 Acres. J. H. Zimmerman
✓	✓	✓ J. Aers
2 1/2 Aers	2 1/2 Aers	Henry Scaper ✓ 1. Aere

Main Street

2.3 Acres Mary M. Gunter	Burr Latta	Jno. W. Proffer	G. S. William- son	2 Acres. P. Webb
✓ 50 Aers	✓	✓	✓	✓
2. ✓	J. W. Roden	Sarah B. Clark	Mrs. Hannah Latta	Martha Dolson
✓	✓	✓	✓	✓

TREAT TRACT

Mary A. & K. Hanley	292.5 Margt. M. Bartlett
1 Alvira H. Everson	3 Aers
2 Mrs Geo H. Altucker	✓
3 Alvira H. Everson	
4 ✓	
5 ✓	
5 Geo. Jeffries	
6 Alvira H. Everson	E. E. Barry
7 ✓	3 Acres
8 ✓	✓
9 ✓	
10 ✓	


457.3

Mapped

EL PARAISO

LOCATED IN SECS. 28, 29 T. 8 N. R. 5 E.

Scale, 1 inch = 4 chains.

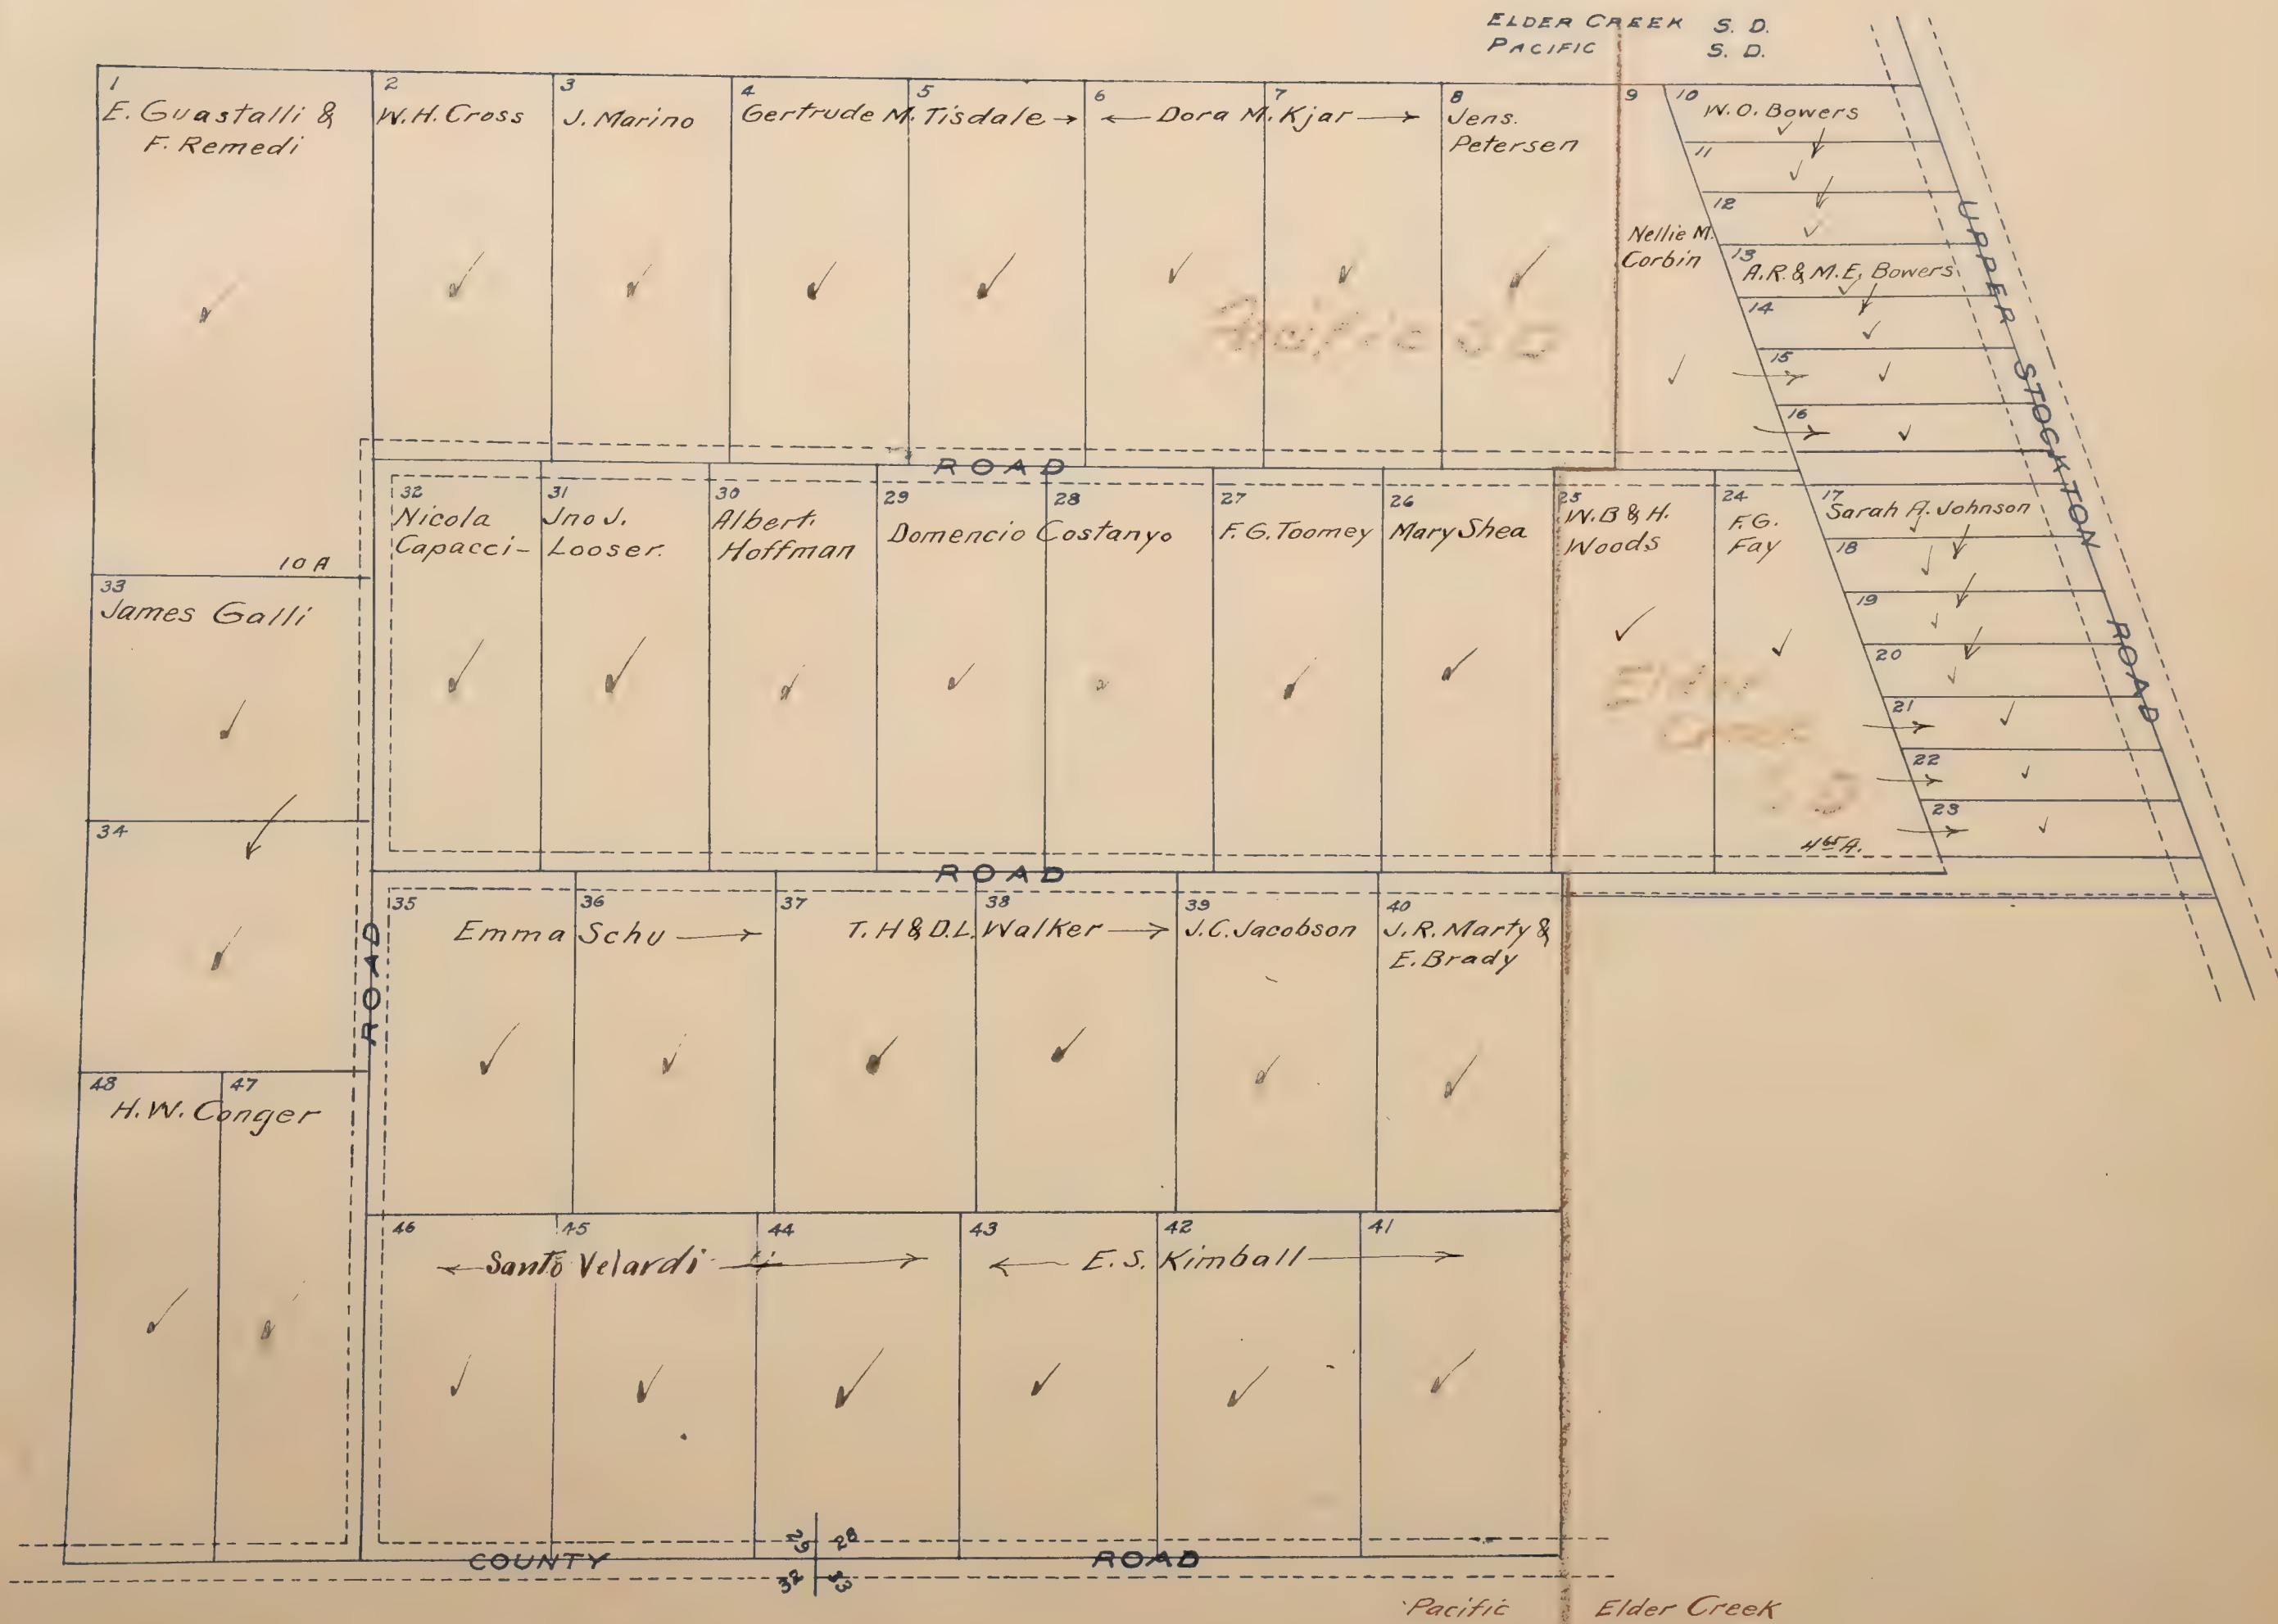

Maped.
ELVERTA
LOCATED IN THE
Secs 17, 19 & 20, T.10N.R.5E
Scale: 200' = 1"


Lincoln S.D.

284 L.R. Trowbridge 10 ⁴⁴ Ac.	283 W.S. Koerner 10 ⁰⁸ Ac.	268 Ella Wirum 10 ¹⁸ Ac.	267 May H. Ross 10 ¹⁸ Ac.
285 Bartolomeo Ottoboni 10 Ac.	282 A. Cunningham 10 Ac.	269 Peter Klein 10 Ac.	266 Gillis V. Gillispie 10 Ac.
286 Wm N. Maakestad 10 Ac.	281 G. Cappuro 10 Ac.	270 A. Cunningham 10 Ac.	265 H. C. Anchor 10 Ac.
287 Annie Cicerone 10 Ac.	280 Laura Love 10 Ac.	271 May Helen Ross 10 Ac.	264 Wm Britt 10 Ac.
288 G.H. Johnson 10 Ac.	279 Lillie E. Overina 10 Ac.	272 Bernice M. Brandon 10 Ac.	263 Wm H. Basler 10 Ac.
289 Emma Martin 10 Ac.	278 C.R. Fletcher 10 Ac.	273 L.F. Miller 10 Ac.	262 Wm H. Basler 10 Ac.
290 E.P. Thompson 10 Ac.	277 Geo. Borgorino 10 Ac.	274 L.F. Miller 10 Ac.	261 Wm H. Basler 10 Ac.
291	276 A.J. Gross 10 Ac.	275 L.F. Miller 10 Ac.	260 Wm H. Basler 10 Ac.
BALDIWIN STREET			
220 A.G. Murray 22 ¹ A.	224 Hattie Bedec 22 ¹ A.	243 Frank Cappuro 43 ¹ A.	244 Eliz. E. Meil 43 ¹ A.
222 Dennis J. Murphy 22 ¹ A.	225 Nellie Herriman 22 ¹ A.	245 Jos. Edenhoffer 43 ¹ A.	259 Eliz. E. Meil 8 ³⁷ A.
221 Louis Stroup 22 ¹ A.	226 22 ¹ A.	242 43 ¹ A.	258 Hoit & Fountain 8 ³⁷ A.
220 Emma Strauch 22 ¹ A.	227 H.H. Sears & W.H. Kerth 22 ¹ A.	241 43 ¹ A.	257 Louise Heyn 8 ³⁷ A.
219 22 ¹ A.	228 A. Scheidel 22 ¹ A.	240 43 ¹ A.	256 W.W. Pettit 8 ³⁷ A.
218 A.H. Sylvester 22 ¹ A.	229 22 ¹ A.	247 Meil & Russell 43 ¹ A.	255 John B. Ross 8 ³⁷ A.
217 M.J. Hoerner 22 ¹ A.	230 Jos. Mann 22 ¹ A.	248 Jno. S. Blair 43 ¹ A.	254 L. Bjornsen 11 ³⁹ A.
216 May H. Ross 22 ¹ A.	231 22 ¹ A.	249 43 ¹ A.	
215 22 ¹ A.	232 22 ¹ A.	250 L. Bjornsen 43 ¹ A.	
214 22 ¹ A.	233 22 ¹ A.	251 43 ¹ A.	
213 22 ¹ A.	234 22 ¹ A.	252 43 ¹ A.	
212 22 ¹ A.	235 22 ¹ A.	253 43 ¹ A.	
FAYETTE STREET			

1 B & F Verboy 8 ¹² Ac.	4 Jos & Kath Klimek 10 Ac.	5 John Carll 10 ⁵² Ac.	8 James A. Reker 9 ²⁶ Ac.	12 H.M. Hough 5 Ac.	13 M. Garza 5 Ac.
2 8 ¹² Ac.	3 10 Ac.	6 H.F. Paulk 10 Ac.	7 W.W. Strauch 10 Ac.	11 O. Garza 4 Ac.	14 M. Garza 5 Ac.
8 ¹² Ac.	10 Ac.	10 Ac.	10 Ac.	10 Ac.	10 Ac.

ELVERTA

ELVERTA
LOCATED IN THE
Secs. 17, 19 & 20, T. 10 N. R. 5 E
Scale: 200' = 1"

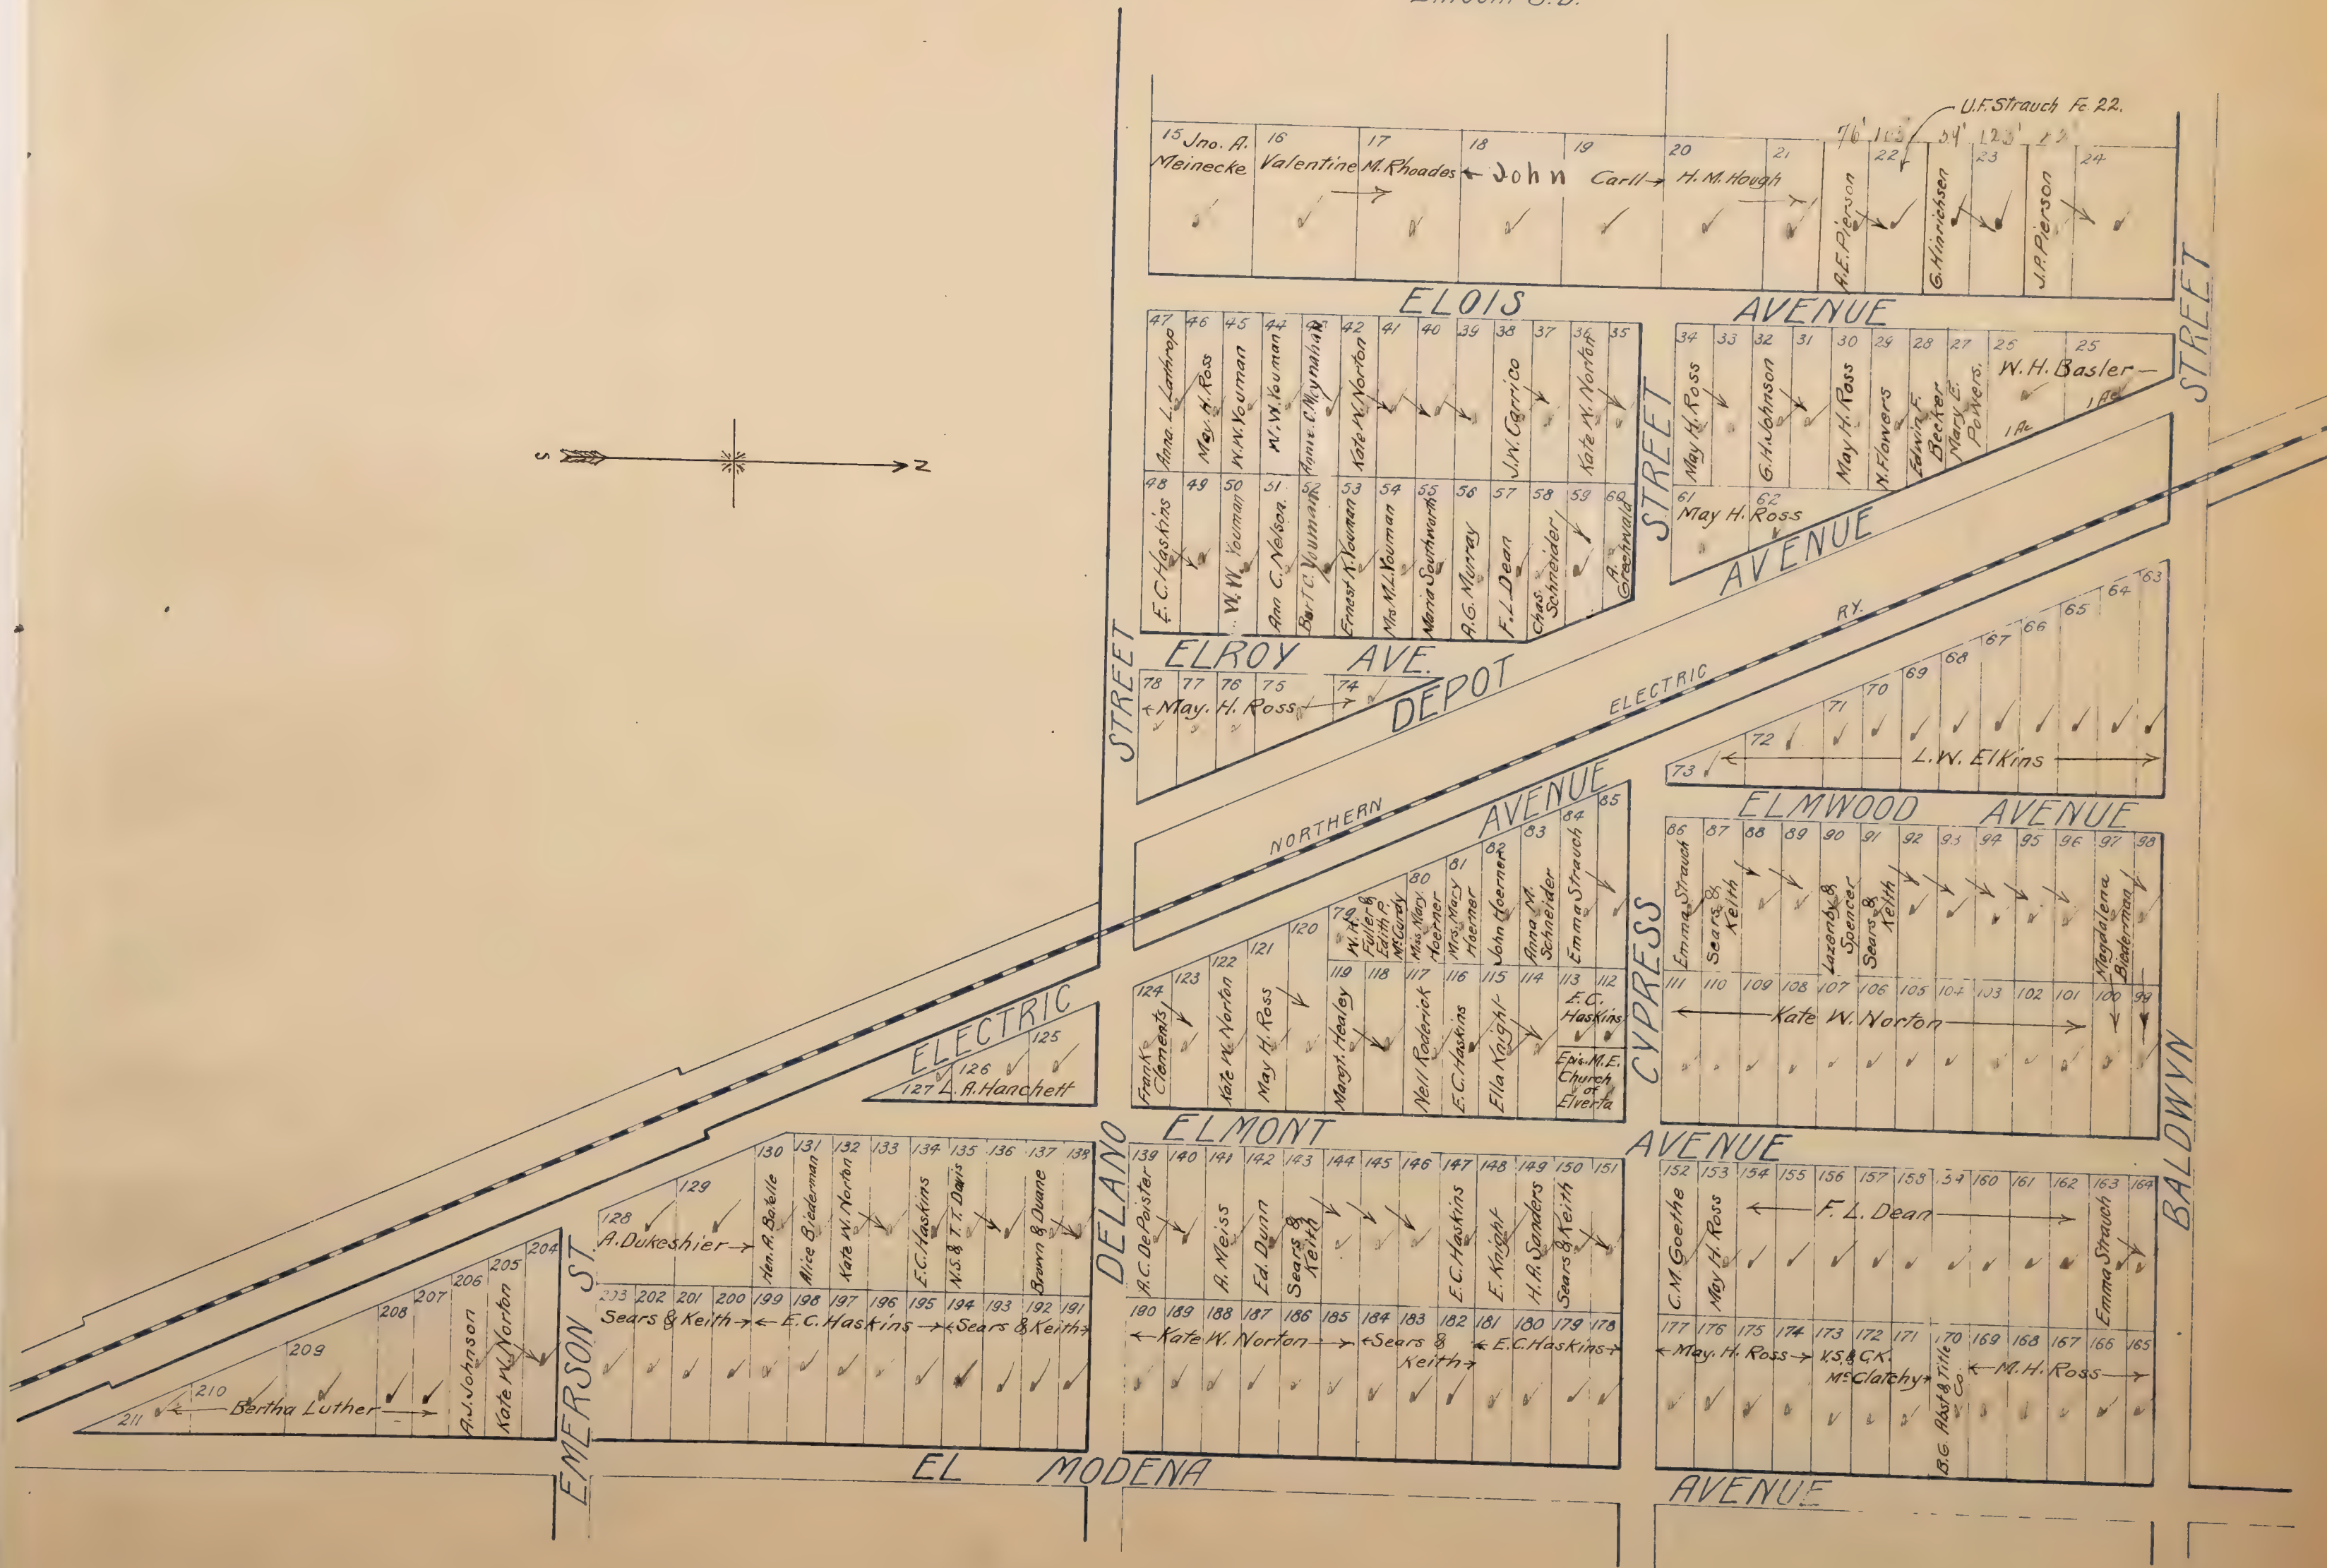

Mapped


ELVERTA No 2

LOCATED IN
Sec. 8 & 17, T. 10 N., R. 5 E.

Scale: 500' = 1"

All blanks below assessed to May Helen Ross

Lincoln S.D.

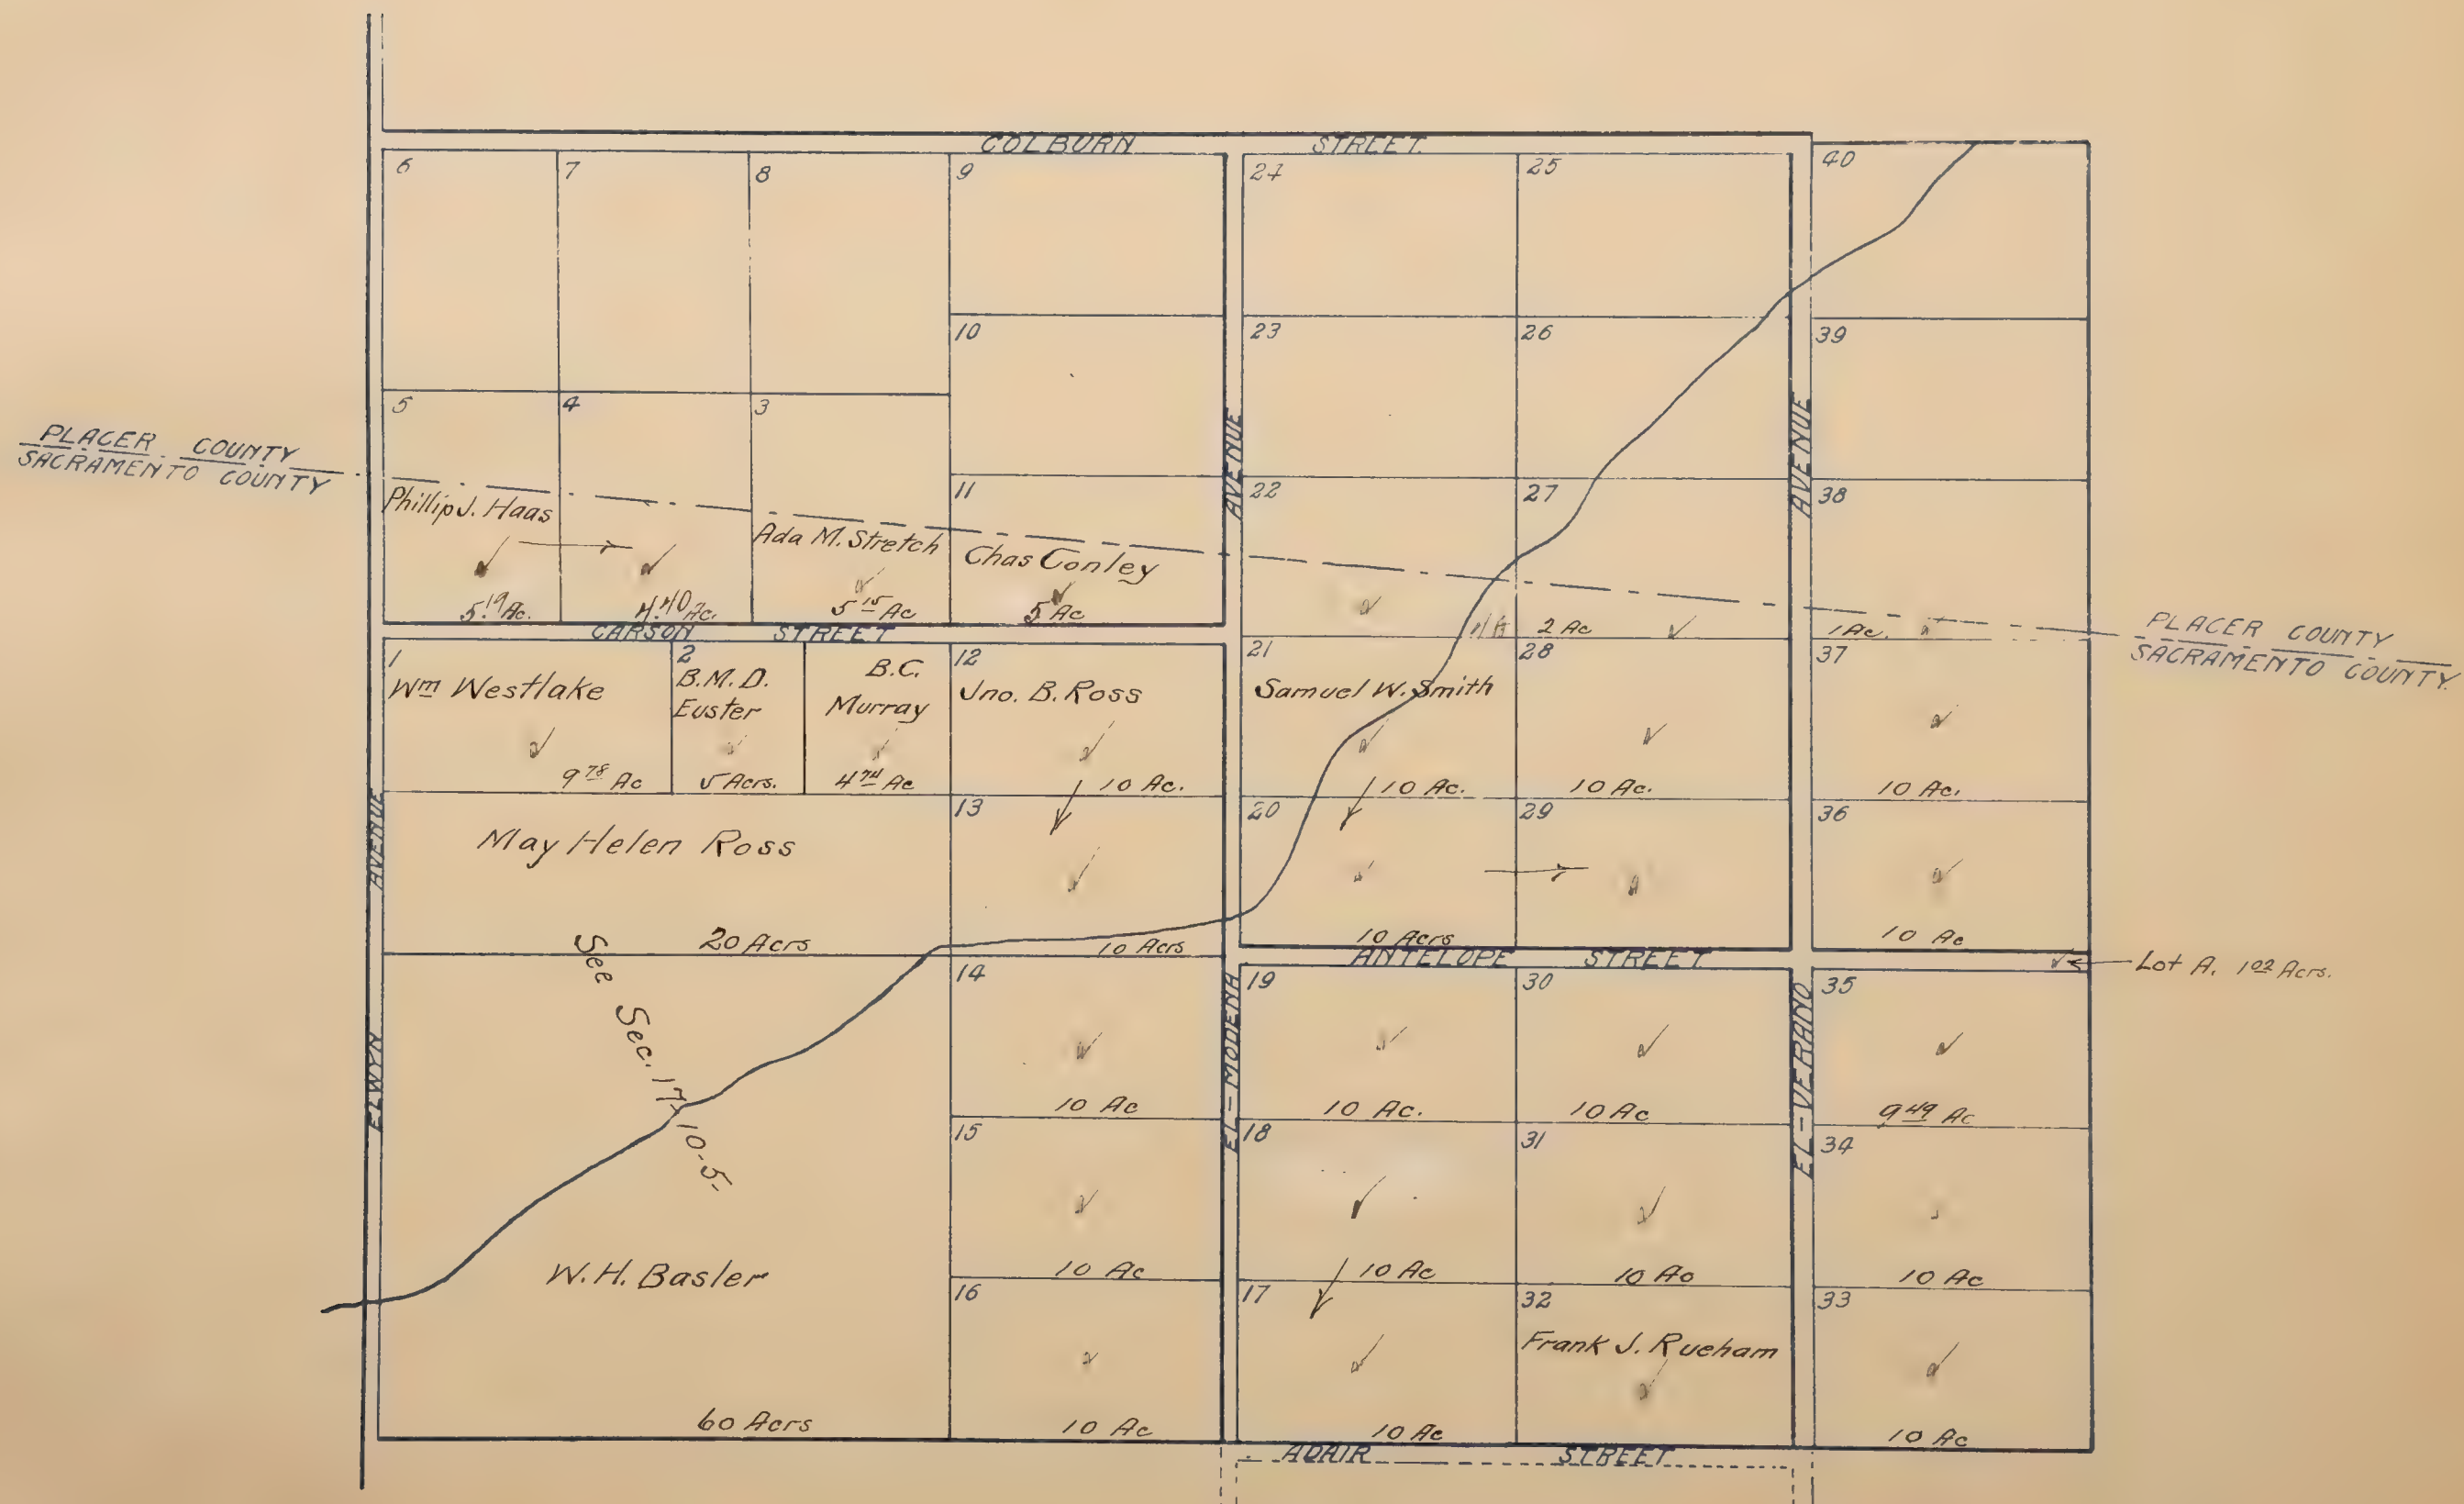

ESAU GARDNER TRACT

LOCATED IN
SE 1/4 Sec 36, T8N R5E. & 1/2 of Sec. 1, T7N R5E
Scale: 550' = 1"

Florin SD.

440

Eisaku Sakakibara S.A. 1	Tsurukichi Masuda S.A. 2
S.A. 4	S.A. 3
S.A. 5	Kennosuke Yamada S.A. 6
S.A. 8	S.A. 7
S.A. 9	S.A. 10
S.A. 12	S.A. 11
Tokumatsu Sano S.A. 13	S.A. 15
COUNTY ROAD	
Anna M. Gaskill S.A. 19	Bankichi Nakamura S.A. 17
S.A. 20	S.A. 21
S.A. 23	S.A. 22
Anna M. Gaskill S.A. 24	Kenji Oki S.A. 25
S.A. 27	S.A. 26
S.A. 28	K. Oki S.A. 29
K. Hirahata S.A. 31	G. Tanbara S.A. 30
S.A. 32	Y. Arita S.A. 33
S.A. 35	S.A. 34
I. Tokubo S.A. 36	S.A. 37
S.A. 39	I. Tokubo S.A. 38

